GROUND COVERAGE OF ALL BLOCKS

BLOCKS	AREA (IN SQMT.)
BLOCK-1 (RETAIL)	914.232
BLOCK-2 (IT)	5852.116
BLOCK-3 (IT)	1473.293
BLOCK-4 (IT)	2646.218
BLOCK-5 (RETAIL + IT)	659.971
BLOCK-6 (RETAIL)	304.078
TOTAL GROUND COVERAGE	11849.858

SITE DETAIL			
		IN ACRES	IN SQMT.
TOTAL LAND AREA		9.66875	39127.981
S NO.	DESCRIPTION	PERMISSIBLE (IN SQMT.)	PROPOSED (IN SQMT.)
1	GROUND COVERAGE	15651.192	11849.858 OR 40% OR 30.284 %
2	F.A.R		
a	CYBER PARK / IT AREA	93907.154	92886.816
b	RETAIL AREA	2347.679	23
TOTAL PROPOSED FAR		96254.833	9527

OPEN CAR PARKING CALCULATION			
ITEM	WIDTH	LENGTH	AREA
P1	11.250	15.000	168.750
P2	14.000	6.750	94.500
P3	6.771	9.000	73.137
P4	9.000	5.850	46.800
P5	(11.527+16.125)	23.850	307.349
P6	16.000	23.449	141.156
P7	25.000	18.681	376.050
P8	11.800	13.500	156.600
P9	17.700+11.100	23.850	71.691
P10	16.946	12.000	186.456
P11	26.564	11.700	293.274
P12	10.750	5.000	53.750
P13	15.250	11.750	183.438
P14	5.000	13.500	67.500
P15	11.000	37.000	547.230
P16	14.998	11.000	164.978
P17	14.000	25.453	779.363
P18	31.164	11.850	3702.324
P19	17.776	4.750	564.672
P20	11.850	7.000	329.795
P21	18.936	7.000	132.552
P22	(10.250+16.750)	23.850	161.043
P23	68.814	9.750	670.113
P24	(10.773+16.625)	23.850	377.218
P25	(16.156+16.531)	23.850	448.643
P26	(17.384+5.475)	23.850	386.778
P27	45.150	9.750	440.234
P28	8.750	24.850	730.287
P29	12.235	8.750	107.301
P30	11.000	6.793	122.780
TOTAL OPEN PARKING AREA			8402.384
PARKING PROVIDED @ 25 ECS			336
TOTAL CARS PROVIDED			721

BUILDING BLOCK-1 (RETAIL BLOCK) F.A.R.	
FLOORS	AREA (IN SQMT.)
GROUND FLOOR	914.232
FIRST FLOOR	890.299
TOTAL AREA ON ALL FLOORS	1804.531

BUILDING BLOCK-2 (IT BLOCK) F.A.R.	
FLOORS	AREA (IN SQMT.)
STILT FLOOR PLAN	2[illegible]
MLP 1	[illegible]
MLP 2	[illegible]
MLP 3	262.[illegible]
MLP-4	[illegible]
5th FLOOR	3531.195
6th FLOOR	4447.175
7th FLOOR	4253.613
8th FLOOR	3814.337
9th FLOOR	[illegible]
10th FLOOR	3150.535
11th FLOOR	3047.145
12th FLOOR	2911.148
13th FLOOR	2576.671
14th FLOOR	2469.455
15th FLOOR	2[illegible]
16th FLOOR	2[illegible]
17th FLOOR	2[illegible]
18th FLOOR	1[illegible]
19th FLOOR	1792.200
20th FLOOR	1[illegible]
21st FLOOR	[illegible]
22nd FLOOR	[illegible]
23rd FLOOR	[illegible]
24th FLOOR	[illegible]
25th FLOOR	[illegible]
26th FLOOR	[illegible]
TOTAL AREA ON ALL FLOORS	[illegible]

BUILDING BLOCK-3 (IT BLOCK)	
FLOORS	AREA (IN SQMT.)
MLP-1	[illegible]
MLP-2	[illegible]
2nd FLOOR	[illegible]
3rd FLOOR	[illegible]
4th FLOOR	1372.673
5th FLOOR	972.767
6th FLOOR	[illegible]
7th FLOOR	[illegible]
8th FLOOR	[illegible]
9th FLOOR	[illegible]
10th FLOOR	[illegible]
11th FLOOR	[illegible]
TOTAL AREA ON ALL FLOORS	9163.377

BUILDING BLOCK-4 (IT BLOCK)	
FLOORS	AREA (IN SQMT.)
GROUND FLOOR (MLP 1)	[illegible]
1st FLOOR (MLP 2)	[illegible]
2nd FLOOR (MLP 3)	[illegible]
3rd FLOOR (MLP-4)	[illegible]
4th FLOOR	[illegible]
5th FLOOR	[illegible]
6th FLOOR	[illegible]
7th FLOOR	[illegible]
8th FLOOR	[illegible]
9th FLOOR	[illegible]
10th FLOOR	[illegible]
11th FLOOR	[illegible]
12th FLOOR	[illegible]
13th FLOOR	[illegible]
14th FLOOR	[illegible]
15th FLOOR	[illegible]
16th FLOOR	[illegible]
17th FLOOR	[illegible]
18th FLOOR	[illegible]
19th FLOOR	[illegible]
20th FLOOR	[illegible]
21st FLOOR	[illegible]
22nd FLOOR	[illegible]
23rd FLOOR	[illegible]
24th FLOOR	[illegible]
25th FLOOR	[illegible]
26th FLOOR	[illegible]
27th FLOOR	[illegible]
28th FLOOR	[illegible]
29th FLOOR	[illegible]
30th FLOOR	[illegible]
31st FLOOR	[illegible]
TOTAL AREA ON ALL FLOORS	23279.896

BUILDING BLOCK-5 (IT BLOCK)	
FLOORS	AREA (IN SQMT.)
GROUND FLOOR	187.746
1st FLOOR	84.048
2nd FLOOR	474.281
3rd FLOOR	537.648
4th FLOOR	469.570
5th FLOOR	297.049
TOTAL AREA ON ALL FLOORS	2196.982

BUILDING BLOCK-5 (RETAIL)	
FLOORS	AREA (IN SQMT.)
GROUND FLOOR	48.968

BUILDING BLOCK-6 (RETAIL BLOCK)	
FLOORS	AREA (IN SQMT.)
GROUND FLOOR	297.526
FIRST FLOOR	283.838
SECOND FLOOR	[illegible]
TOTAL AREA ON ALL FLOORS	[illegible]

TOTAL F.A.R. OF ALL BLOCKS	952[illegible]

COVERED AREA ON ALL BASEMENTS & MLP

BUILDING BLOCK-1 & 2 (RETAIL & IT BLOCK)	
DESCRIPTION	AREA (IN SQMT.)
STILT	5152.886
MLP 1	5514.755
MLP 2	5514.755
MLP 3	5514.755
MLP 4	5514.755
TOTAL STILT & MLP AREA	27258.306
FIRST BASEMENT	8632.984
SECOND BASEMENT	9065.963
THIRD BASEMENT	8920.561
TOTAL BASEMENT AREA	26619.39
MUMTY & MACHINE ROOM (BLOCK-1)	195.602
MUMTY AREA (BLOCK-1)	49.579
TOTAL NON FAR AREA (BLOCK-1&2)	53869.775
TOTAL F.A.R. (BLOCK-1)	1804.531
TOTAL F.A.R. (BLOCK-2)	58246.631
TOTAL BUILTUP AREA (BLOCK-1&2)	111530.427

BUILDING BLOCK-3 (IT BLOCK)	
DESCRIPTION	AREA (IN SQMT.)
MLP-1	1193.836
MLP-2	1276.978
TOTAL STILT & MLP AREA	2481.804
FIRST BASEMENT	1371.786
SECOND BASEMENT	1541.827
THIRD BASEMENT	1541.827
TOTAL BASEMENT AREA	4457.44
MUMTY & MACHINE ROOM	128.853
TOTAL	7067.097
TOTAL F.A.R.	9163.377
GRAND TOTAL OF BUILTUP AREA	16230.474

BUILDING BLOCK-4 (IT BLOCK)	
DESCRIPTION	AREA (IN SQMT.)
GROUND FLOOR (MLP 1)	2739.206
1st FLOOR (MLP- 2)	2264.439
2nd FLOOR (MLP- 3)	2430.034
3rd FLOOR (MLP-4)	2430.034
TOTAL STILT & MLP AREA	9941.853
FIRST BASEMENT	7903.66
SECOND BASEMENT	3096.338
THIRD BASEMENT	3096.338
TOTAL BASEMENT AREA	9156.836
MUMTY & MACHINE ROOM	375.485
TOTAL	18883.456
TOTAL F.A.R.	23279.896
GRAND TOTAL OF BUILTUP AREA	43966.351

BUILDING BLOCK-5 (IT BLOCK)	
STILT AREA	403.728
1ST FLOOR(MLP PARKING)	493.167
TOTAL STILT & MLP AREA	885.321
FIRST BASEMENT	785.419
SECOND BASEMENT	824.968
TOTAL BASEMENT AREA	1610.823
MUMTY & MACHINE ROOM	50.70
TOTAL	2548.944
TOTAL F.A.R.	2196.980
GRAND TOTAL OF BUILTUP AREA	4824.824

BUILDING BLOCK-6 (RETAIL BLOCK)	
MUMTY & MACHINE ROOM	59.181
TOTAL F.A.R.	[illegible]
GRAND TOTAL OF BUILTUP AREA	[illegible]

GRAND TOTAL OF BUILTUP AREA OF ALL BLOCKS	[illegible]

NOTE :-
1. ALL TOILET INTERNAL ALUMINUM PARTIONS WILL BE 2.10 M HIGH
2. C.F.L. WILL BE PROVIDED
3. SOLAR ASSISTED WATER HEATING SYSTEM SHALL HAVE PROVIDED AS PER GOVERNMENT NORMS
4. RAIN WATER HARVESTING SYSTEM AS PER DIRECTION OF THE COMPETENT AUTHORITY 5. BURGLAR ALARM WILL BE PROVIDED
6. THE RESPONSIBILITY OF THE STRUCTURE DESIGN / STRUCTURE STABILITY SAFETY OF THE BUILDING AGAINST EARTHQUAKE CANNOT SHALL BE ENTIRELY OF THE OWNER, SUPERVISION BY ARCHITECT & ENGINEER
7. BUILDING BLOCK ARE MECHANICALLY VENTILATED FULLY AIR CONDITIONED WITH 100 % POWER BACK UP

- SEWER LINE
- REQUIRED COMM VEHICLE PARKING TOTAL NOS OF CAR PARKINGS = [illegible]
- PROVIDED ON SURFACE = [illegible]
- REQUIRED CASUAL VISITORS PARKING AT TOTAL NOS OF CAR PARKINGS = [illegible]
- PROVIDED IN BLOCK-3 =

PARKING DETAILS

PROVIDED AS PARKING (OTHERS)

BUILDING BLOCK-1 & 2

BUILDING BLOCK-3

BUILDING BLOCK-4

BUILDING BLOCK-5

PROJECT :
PROPOSED BUILDING PLANS C
PARK COLONY AREA MEASURI
9.66875 ACRES (I.C.1694 / L.NC
05.09.2013) IN SECTOR - 58, GU
MANESAR URBAN COMPLEX BI
DEVELOPED BY BASIC DEVELOI
PVT. LTD. AND OTHERS

DRAWING : SITE PLAN

DRAWING NO. 1068/60/SUB/SITE

ACPL Design Ltd
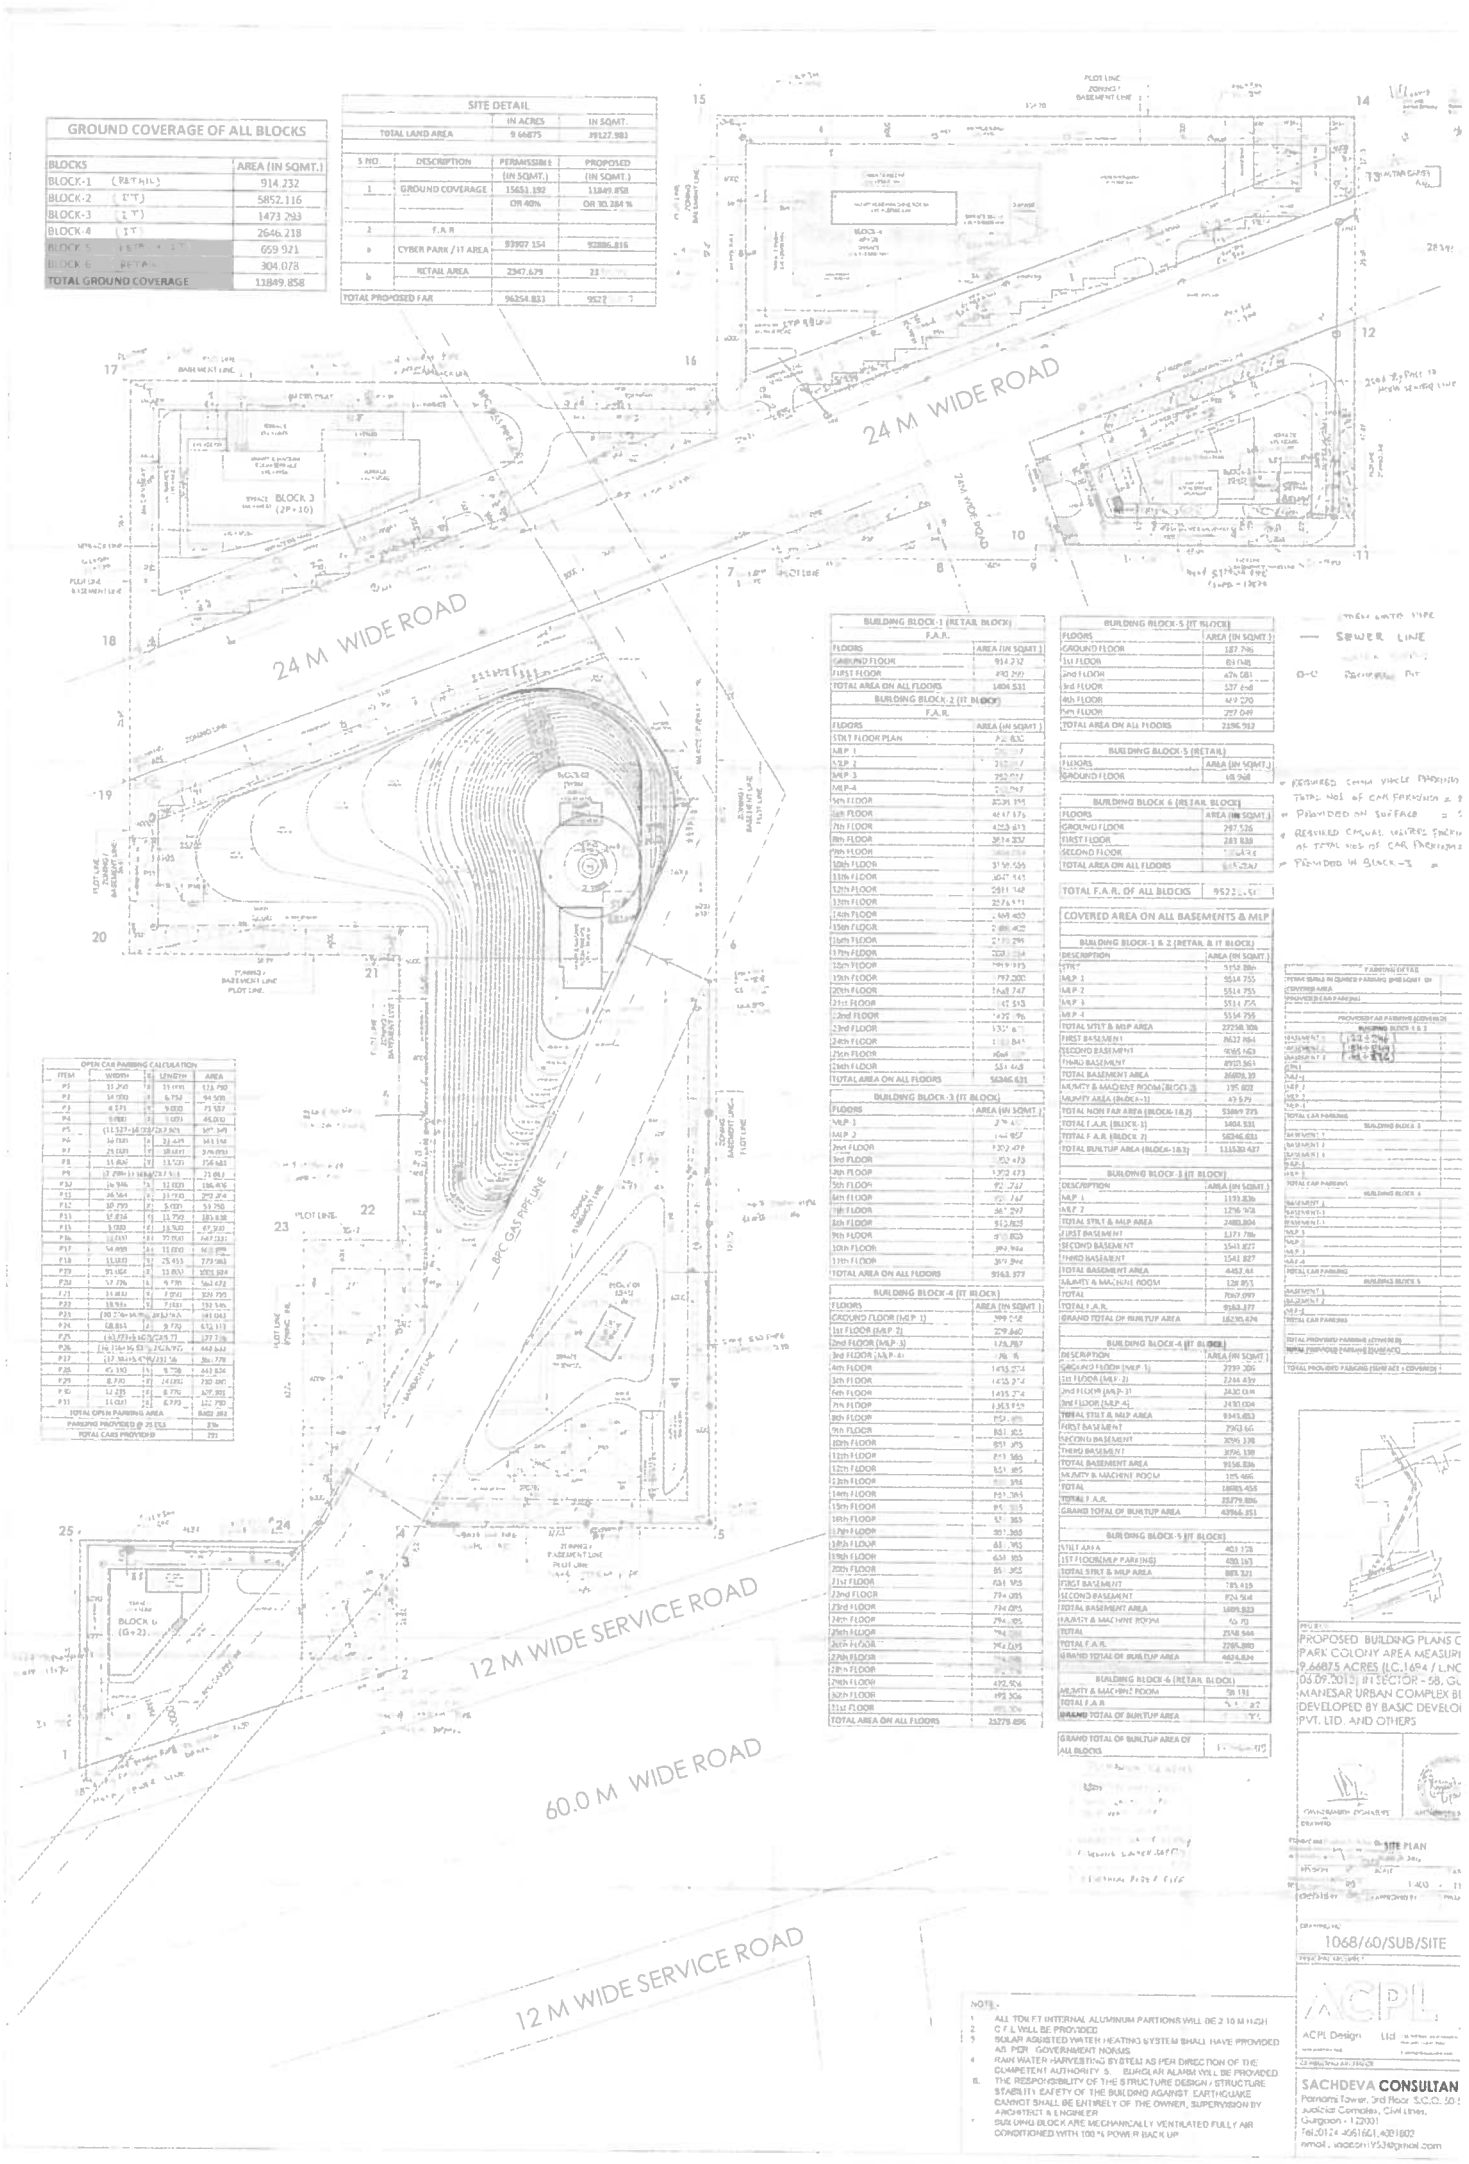
SACHDEVA CONSULTAN
Pannams Tower, 3rd Floor S.C.O. 30 S
Judicial Complex, Civil Lines,
Gurgaon - 122001
Tel.:0124-4061601,4061602
email : saccon1953@gmail.com