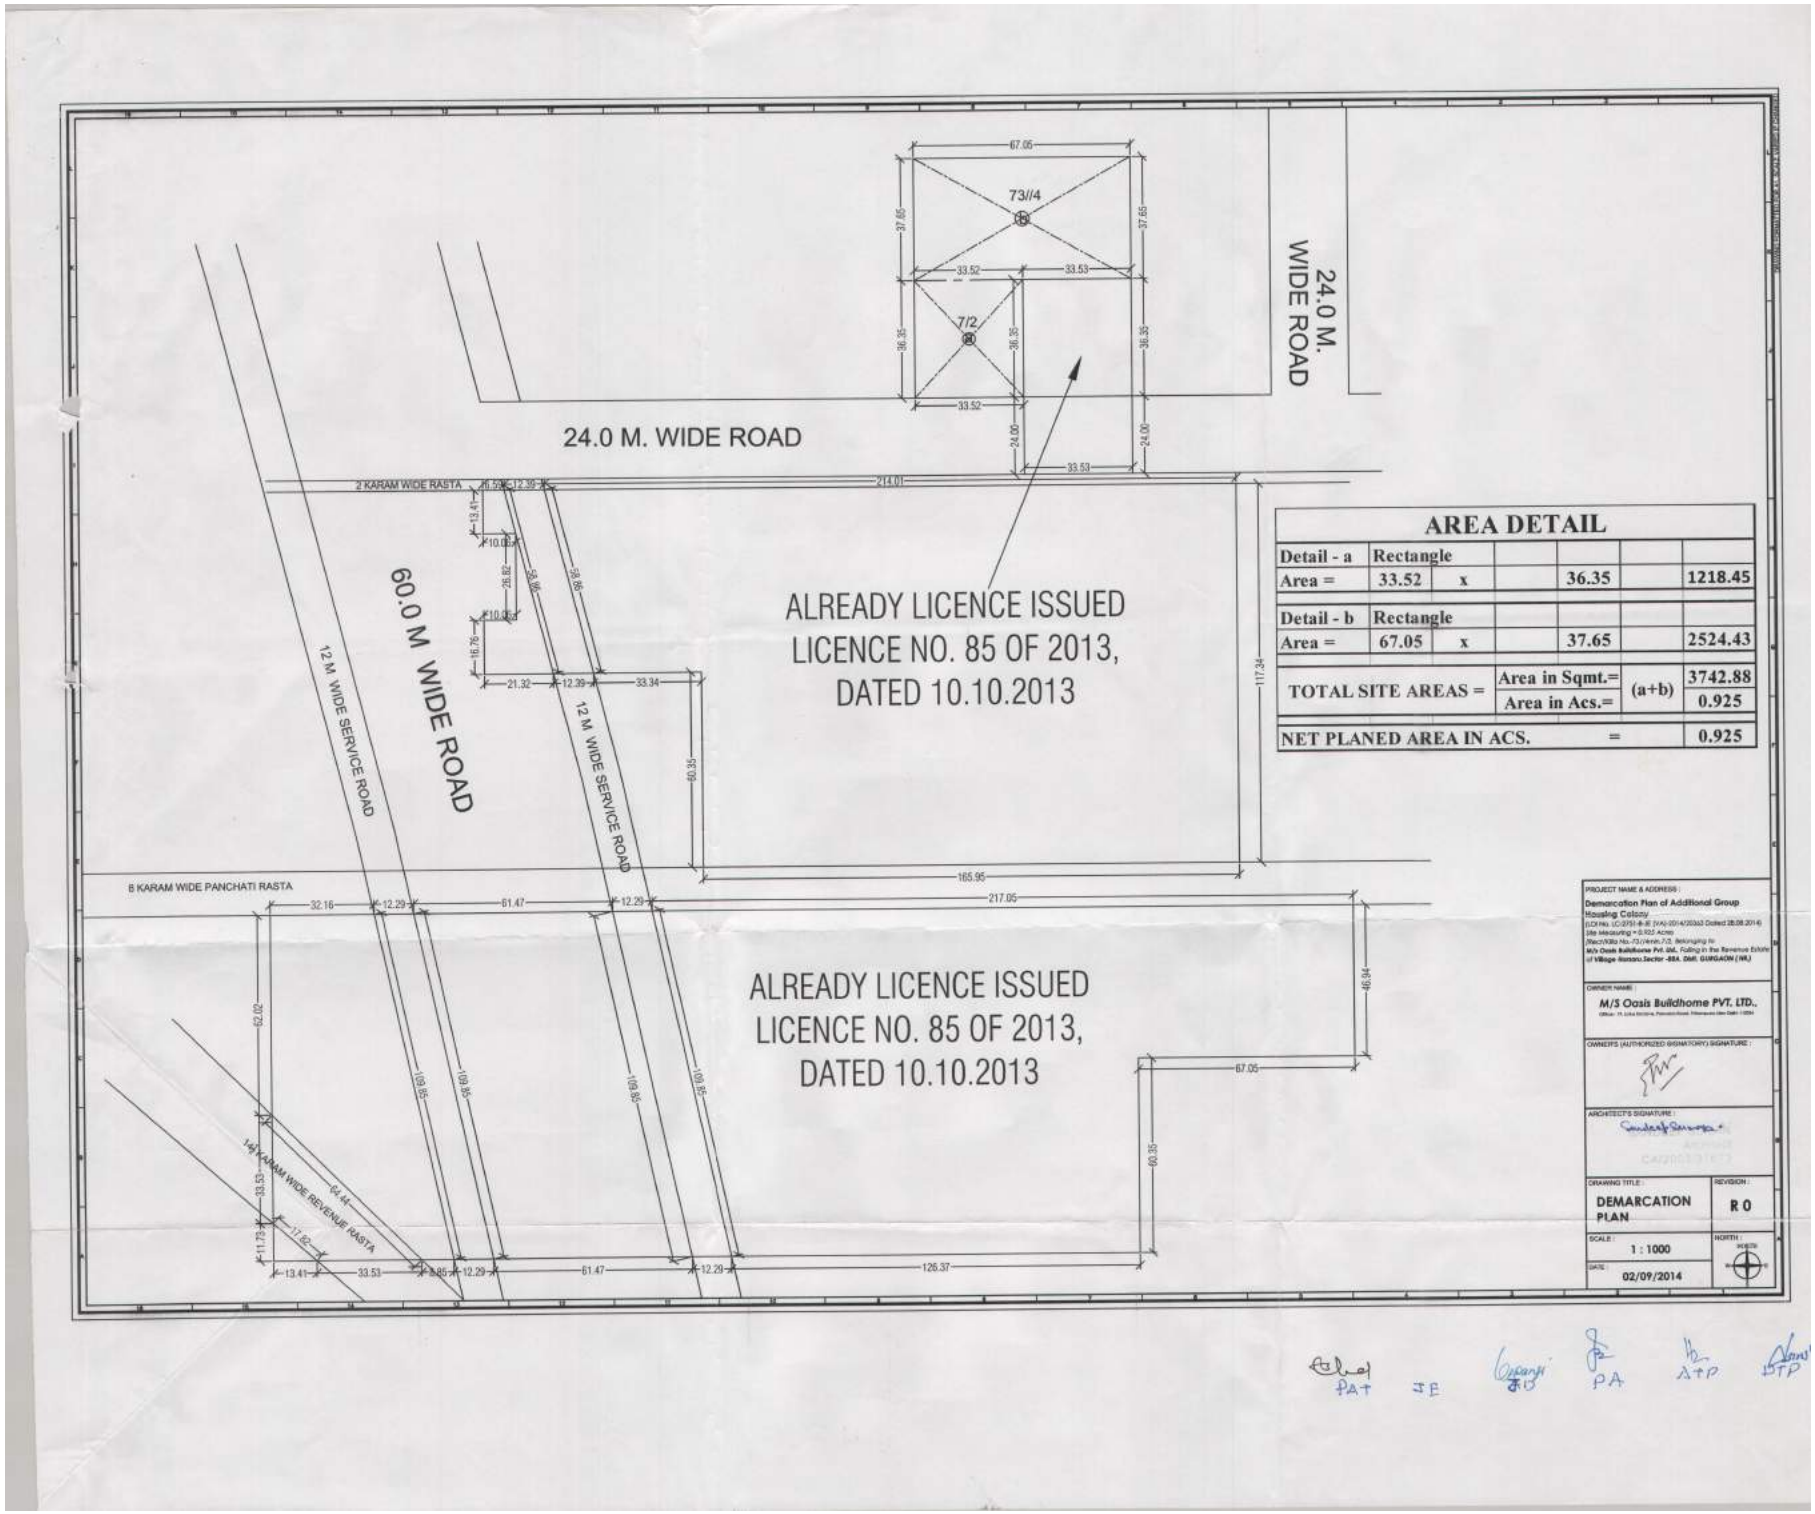

AREA DETAIL

Detail - a	Rectangle					
Area =	33.52	x		36.35		1218.45
Detail - b	Rectangle					
Area =	67.05	x		37.65		2524.43
TOTAL SITE AREAS =			Area in Sqmt.=		(a+b)	3742.88
			Area in Acs.=			0.925
NET PLANED AREA IN ACS.				=		0.925

PROJECT NAME & ADDRESS :
Demarcation Plan of Additional Group Housing Colony
(LOI No. LC-2751-B-JE (VA)-2014/20303 Dated 28.08.2014)
Site Measuring = 0.925 Acres
(Rect/Killa No.-73//4min,7/2, Belonging to
M/s Oasis Buildhome Pvt. Ltd., Falling in the Revenue Estate
of Village Ranaru,Sector -88A, Distt. GURGAON (HR.)

OWNER NAME :
M/S Oasis Buildhome PVT. LTD.,

OWNER'S (AUTHORIZED SIGNATORY) SIGNATURE :

ARCHITECT'S SIGNATURE :

DRAWING TITLE : DEMARCATION PLAN

REVISION : R 0

SCALE : 1 : 1000

DATE : 02/09/2014

NORTH :

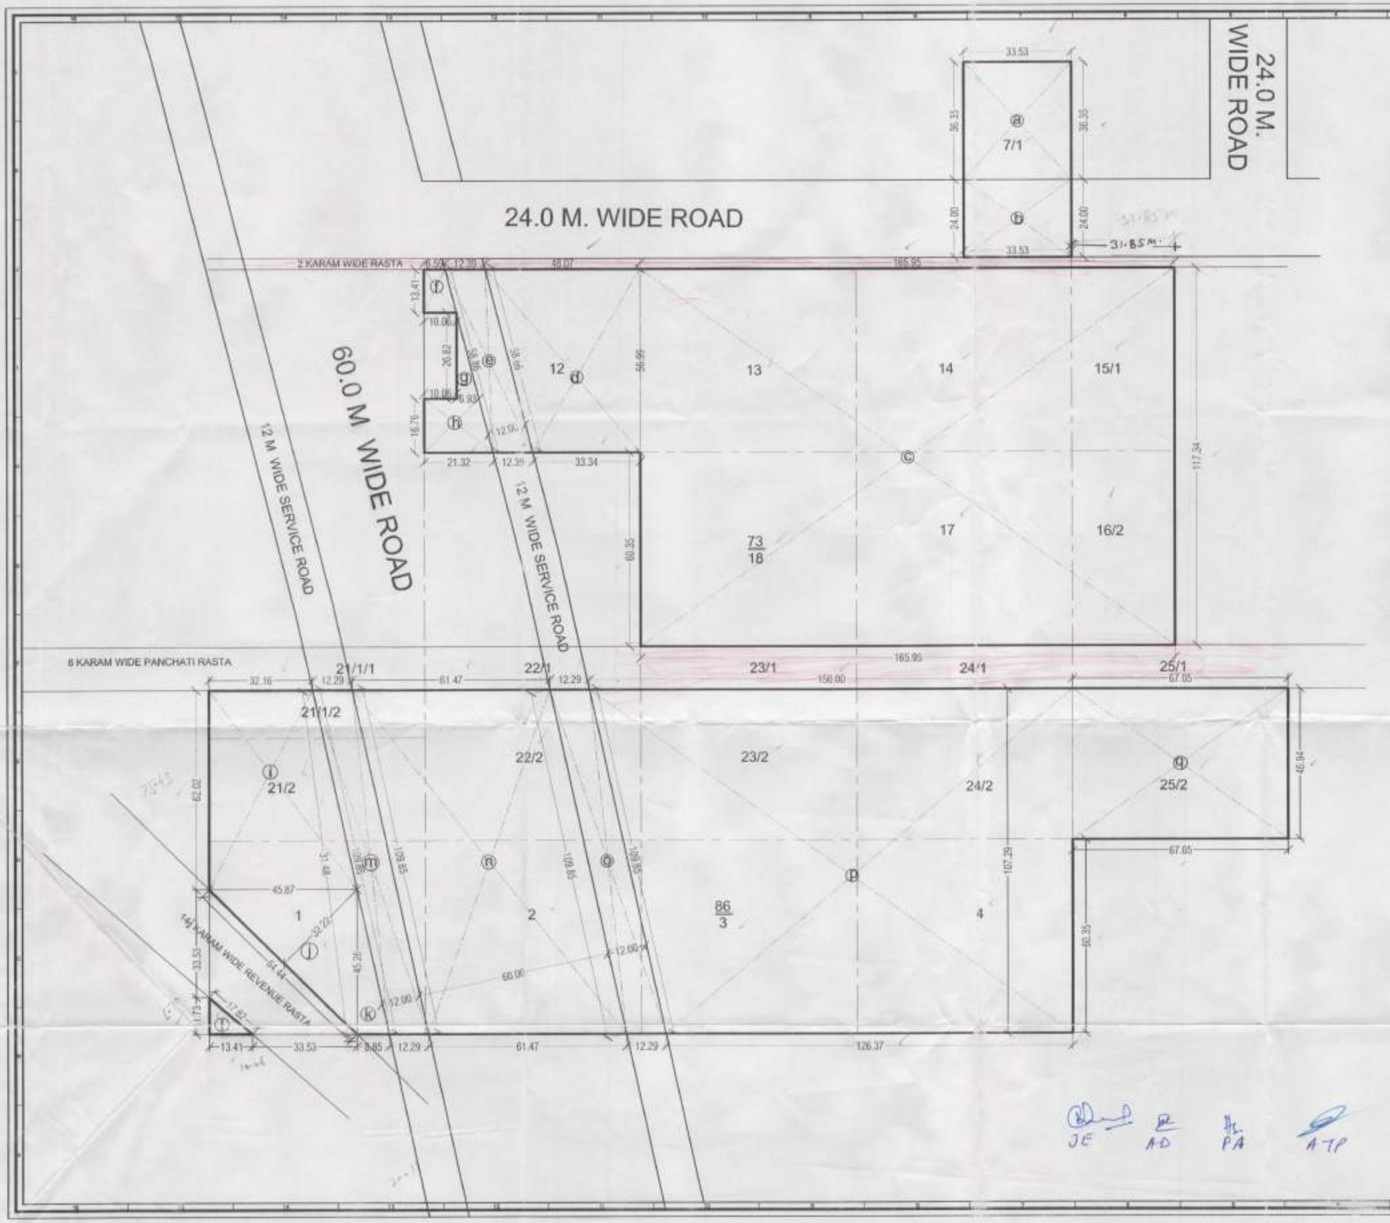

AREA DETAIL

Detail - a	Rectangle							
Area =	33.53		x		36.35			1218.82
Detail - b	Rectangle							
Area =	24.00		x		33.53			804.72
Detail - c	Rectangle							
Area =	165.95		x		117.34			19472.57
Detail - d	Trapezoid							
Area =	48.07	+	33.34	X	0.50	X	56.99	2319.78
Detail - e	Parelellogram							
Area =	58.86		x		12.00			706.32
Detail - f	Trapezoid							
Area =	6.59	+	10.06	X	0.50	X	13.41	111.64
Detail - g	Triangle							
Area =	6.93		x		26.82	X	0.50	92.93
Detail - h	Trapezoid							
Area =	16.99	+	21.32	X	0.50	X	16.76	321.04
Detail - i	Trapezoid							
Area =	32.16	+	45.87	X	0.50	X	62.02	2419.71
Detail - j	Triangle							
Area =	64.44		x		32.22	X	0.50	1038.13
Detail - k	Triangle							
Area =	8.85		x		45.26	X	0.50	200.28
Detail - l	Triangle							
Area =	13.41		x		11.73	X	0.50	78.65
Detail - m	Parelellogram							
Area =	109.85		x		12.00			1318.20
Detail - n	Parelellogram							
Area =	109.85		x		60.00			6591.00
Detail - o	Parelellogram							
Area =	109.85		x		12.00			1318.20
Detail - p	Trapezoid							
Area =	150.00	+	126.37	X	0.50	X	107.29	14825.87
Detail - q	Rectangle							
Area =	67.05		x		46.94			3147.33

TOTAL SITE AREAS =	Area in Sqmt.=	(a to q) =	55985.17
	Area in Acs.=		13.834
AREA UNDER 24 M. WIDE INTERNAL ROAD =	Area in Sqmt.=	(b) =	804.72
	Area in Acs.=		0.199
AREA UNDER 60 M. WIDE ROAD =	Area in Sqmt.=	(f+g+h+n) =	7116.61
	Area in Acs.=		1.759
AREA UNDER 12 M. WIDE SERVICE ROAD (PART OF SECTOR 89A) =	Area in Sqmt.=	(m) =	1318.20
	Area in Acs.=		0.326
AREA UNDER 12 M. WIDE SERVICE ROAD (PART OF SECTOR 88A) =	Area in Sqmt.=	(e+o) =	2024.52
	Area in Acs.=		0.500
NET PLANED AREA IN ACS. = 13.834 - (0.199+1.759+0.326+0.500) =			11.050

PROJECT NAME & ADDRESS :

Demarcation Plan of Group Housing Colony

M/s Oasis Buildhome Pvt. Ltd.

Teh. & Distt. GURGAON (HR.)

OWNER NAME :

M/S Oasis Buildhome PVT. LTD.

ARCHITECT :

Arch Consultant

ARCHITECTS/ENGINEERS & INT. DESIGNERS

OWNER'S (AUTHORIZED SIGNATORY) SIGNATURE :

Sandeep Suman

SANDEEP SUMAN
Architect
CA/2003/31013

DRAWING TITLE :	REVISION :
DEMARCATION PLAN	**R 3**
SCALE : 1 : 1000	NORTH :
DATE : 18/05/2013	

JE AD PA ATP DTP