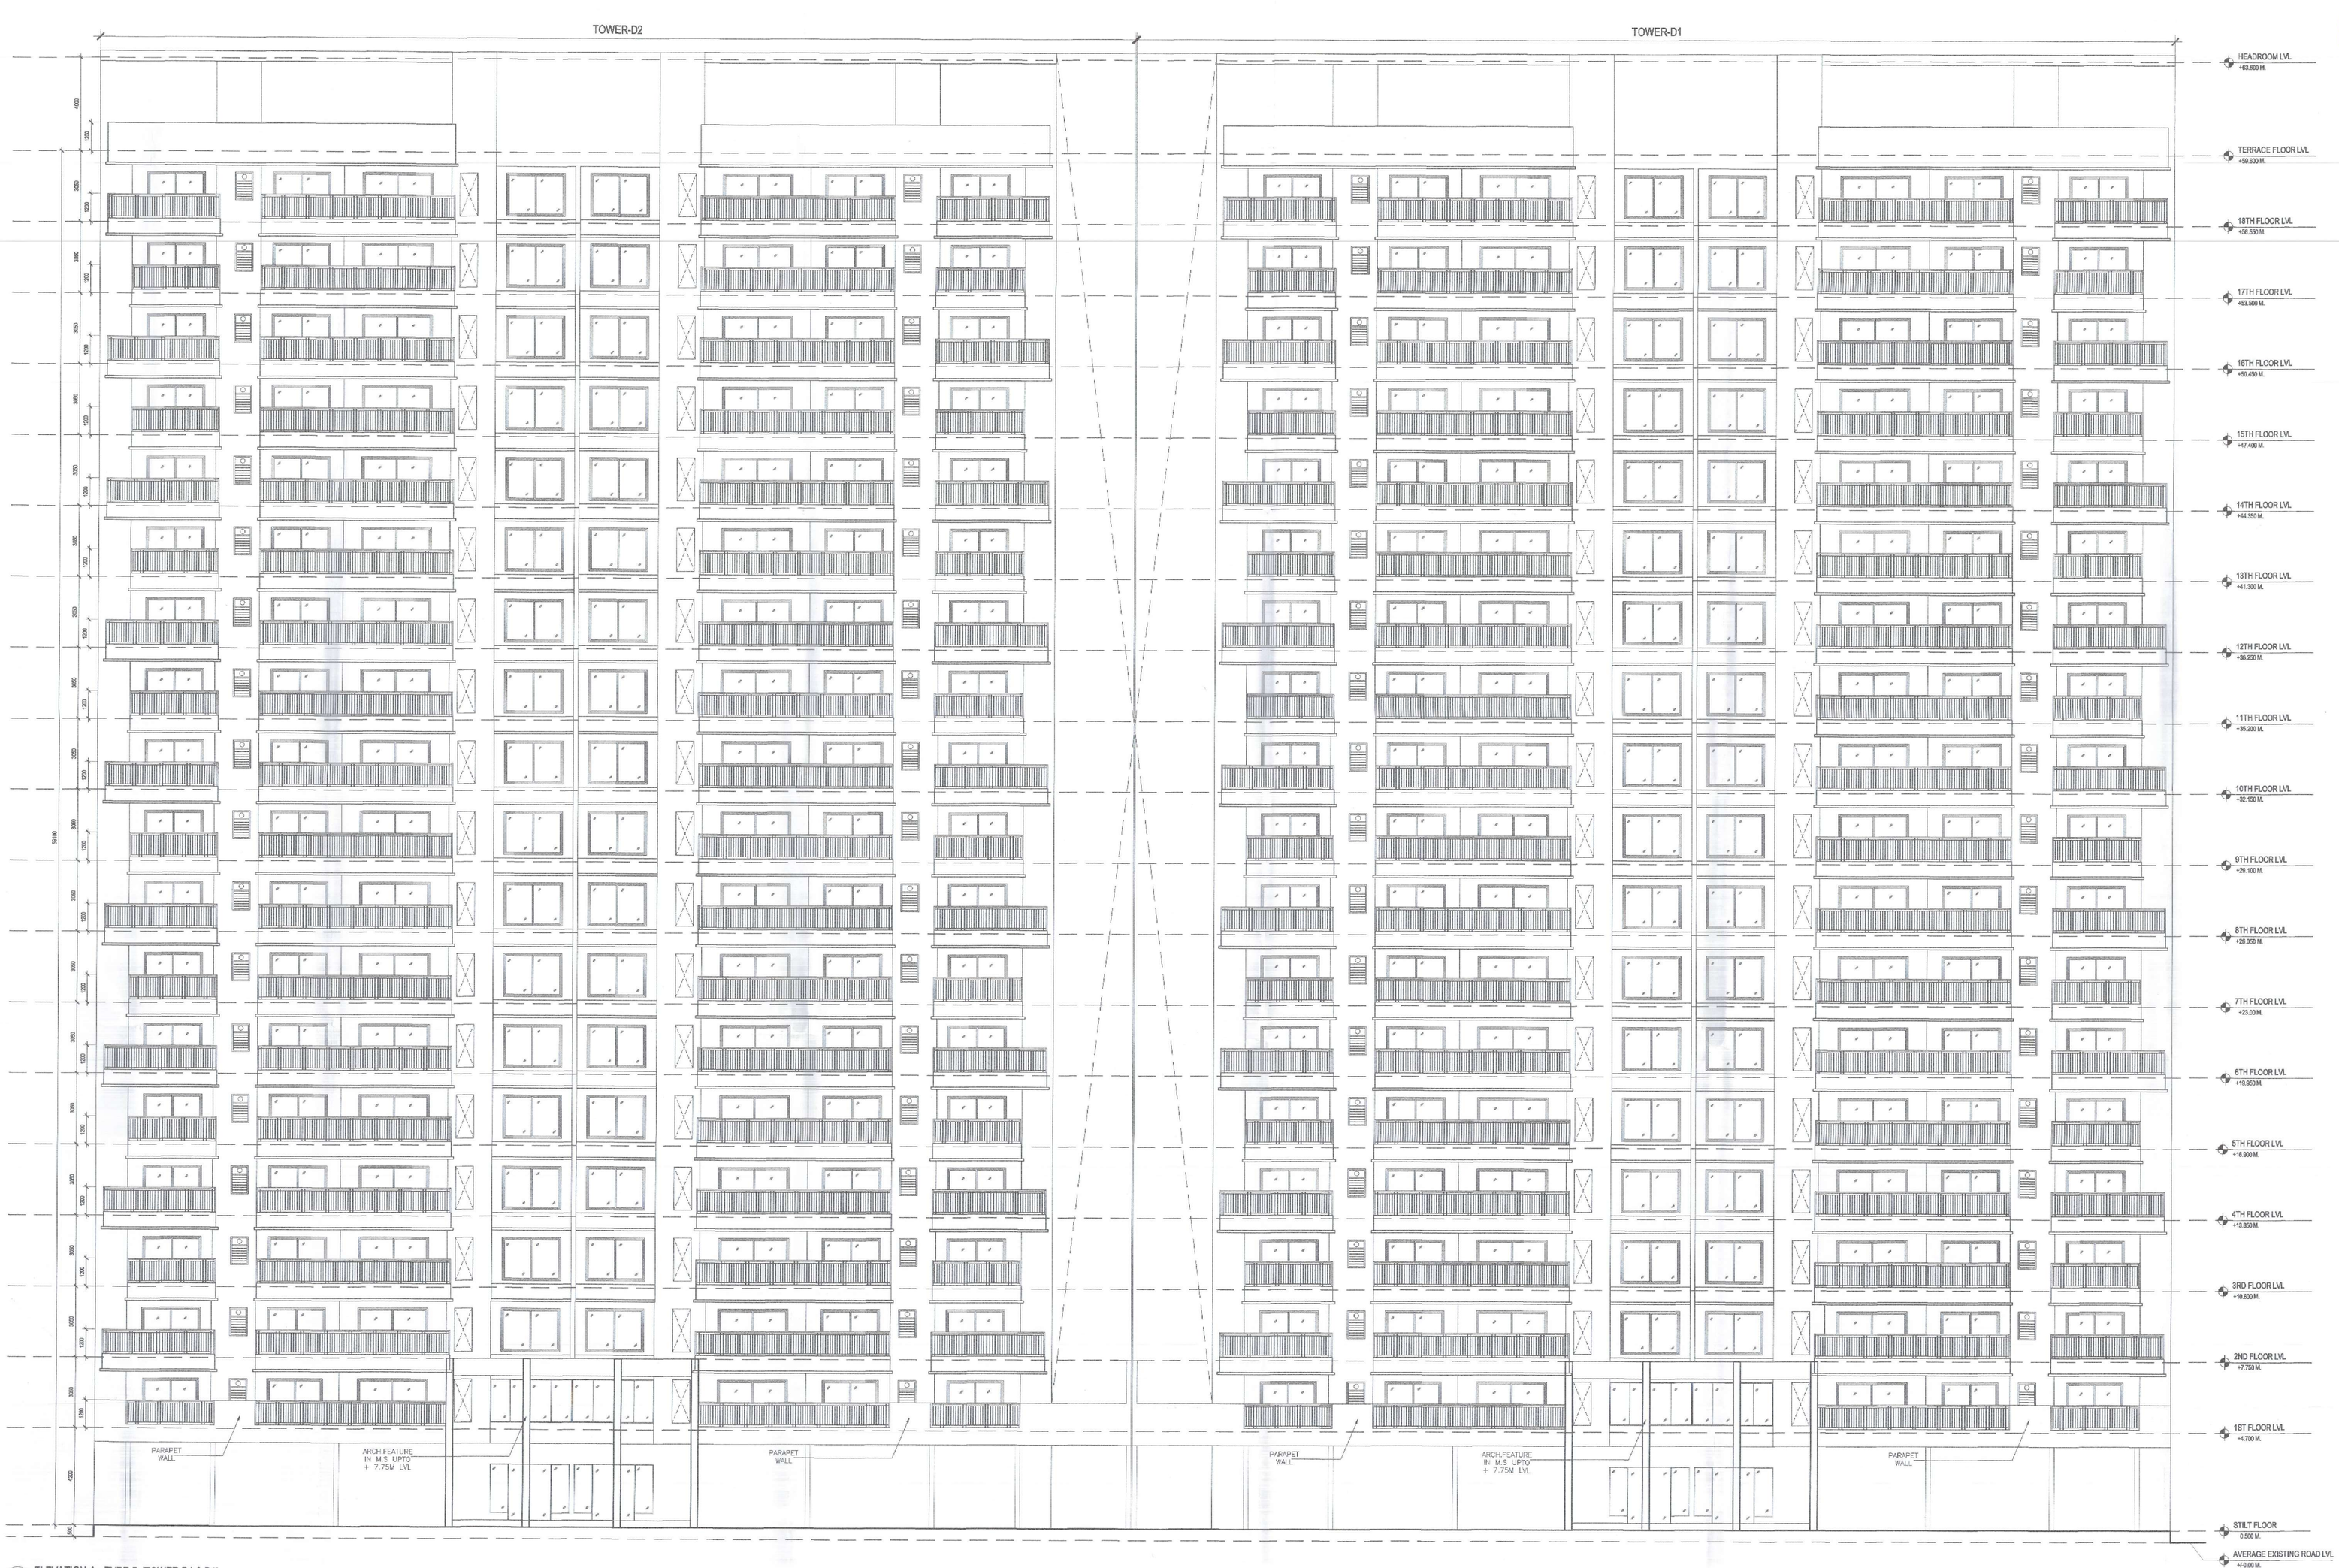

01 ELEVATION-A - TYPE-D (TOWER D1 & D2)
SCALE 1:100

FOR OFFICE USE ONLY.

This is a "PROVISIONAL BUILDING PLAN" approved only for the purpose of inviting objections from the general public

STP(HQ) Hector Sreenivasa BPAC

DDT(HQ) Member BPAC

TO BE READ WITH THIS OFFICE MEMO NO.:
DATED :

J.D. P.A. A.T.P.

KEY PLAN

TYPE-D (TOWER D1 & D2)

LICENCE HOLDERS' SIGNATURE

SIGN.:

LICENCE HOLDERS

SOBHA LTD.
& OTHERS

ARCHITECTS SIGNATURE

Ar. NIKHIL THAKUR
COA REGD. NO. CA/2011/53111
SOBHA LIMITED
5th Floor Rigid House, Plot No. 136 P,
Sector-44, Gurugram-122003, Haryana
Phone :- 0124-4855555

SIGN.:

NORTH

ARCHITECTS

SOBHA LIMITED.
'SOBHA', REGD. & CORPORATE OFFICE,
SARJAPUR - MARATHAHALLI OUTER RING ROAD (ORR),
DEVARABISANAHALLI, BELLANDUR POST, BANGALORE - 560 103, INDIA.
TEL : (080) 49518000, E-mail: enrilleds@sobha.com

PROJECT CODE :	0385	SCALE :	AS MENTIONED
SHEET NO:	-----		
SHEET SIZE:	A0	DATE :	13.05.2022
DRAWN BY:	GANESH	CHKD.BY:	VENKATESH

SHEET TITLE:

ELEVATION-A

PROJECT TITLE

REVISED BUILDING PLAN
OF GROUP HOUSING COLONY SOBHA CITY MEASURING 39.375 ACRES UNDER LICENCE NO.-107 OF 2008 DATED 27.05.2008 IN SECTOR 108,GURGAON BEING DEVELOPED BY M/S SOBHA LTD.

TYPE-D
(TOWER-D1 & D2)