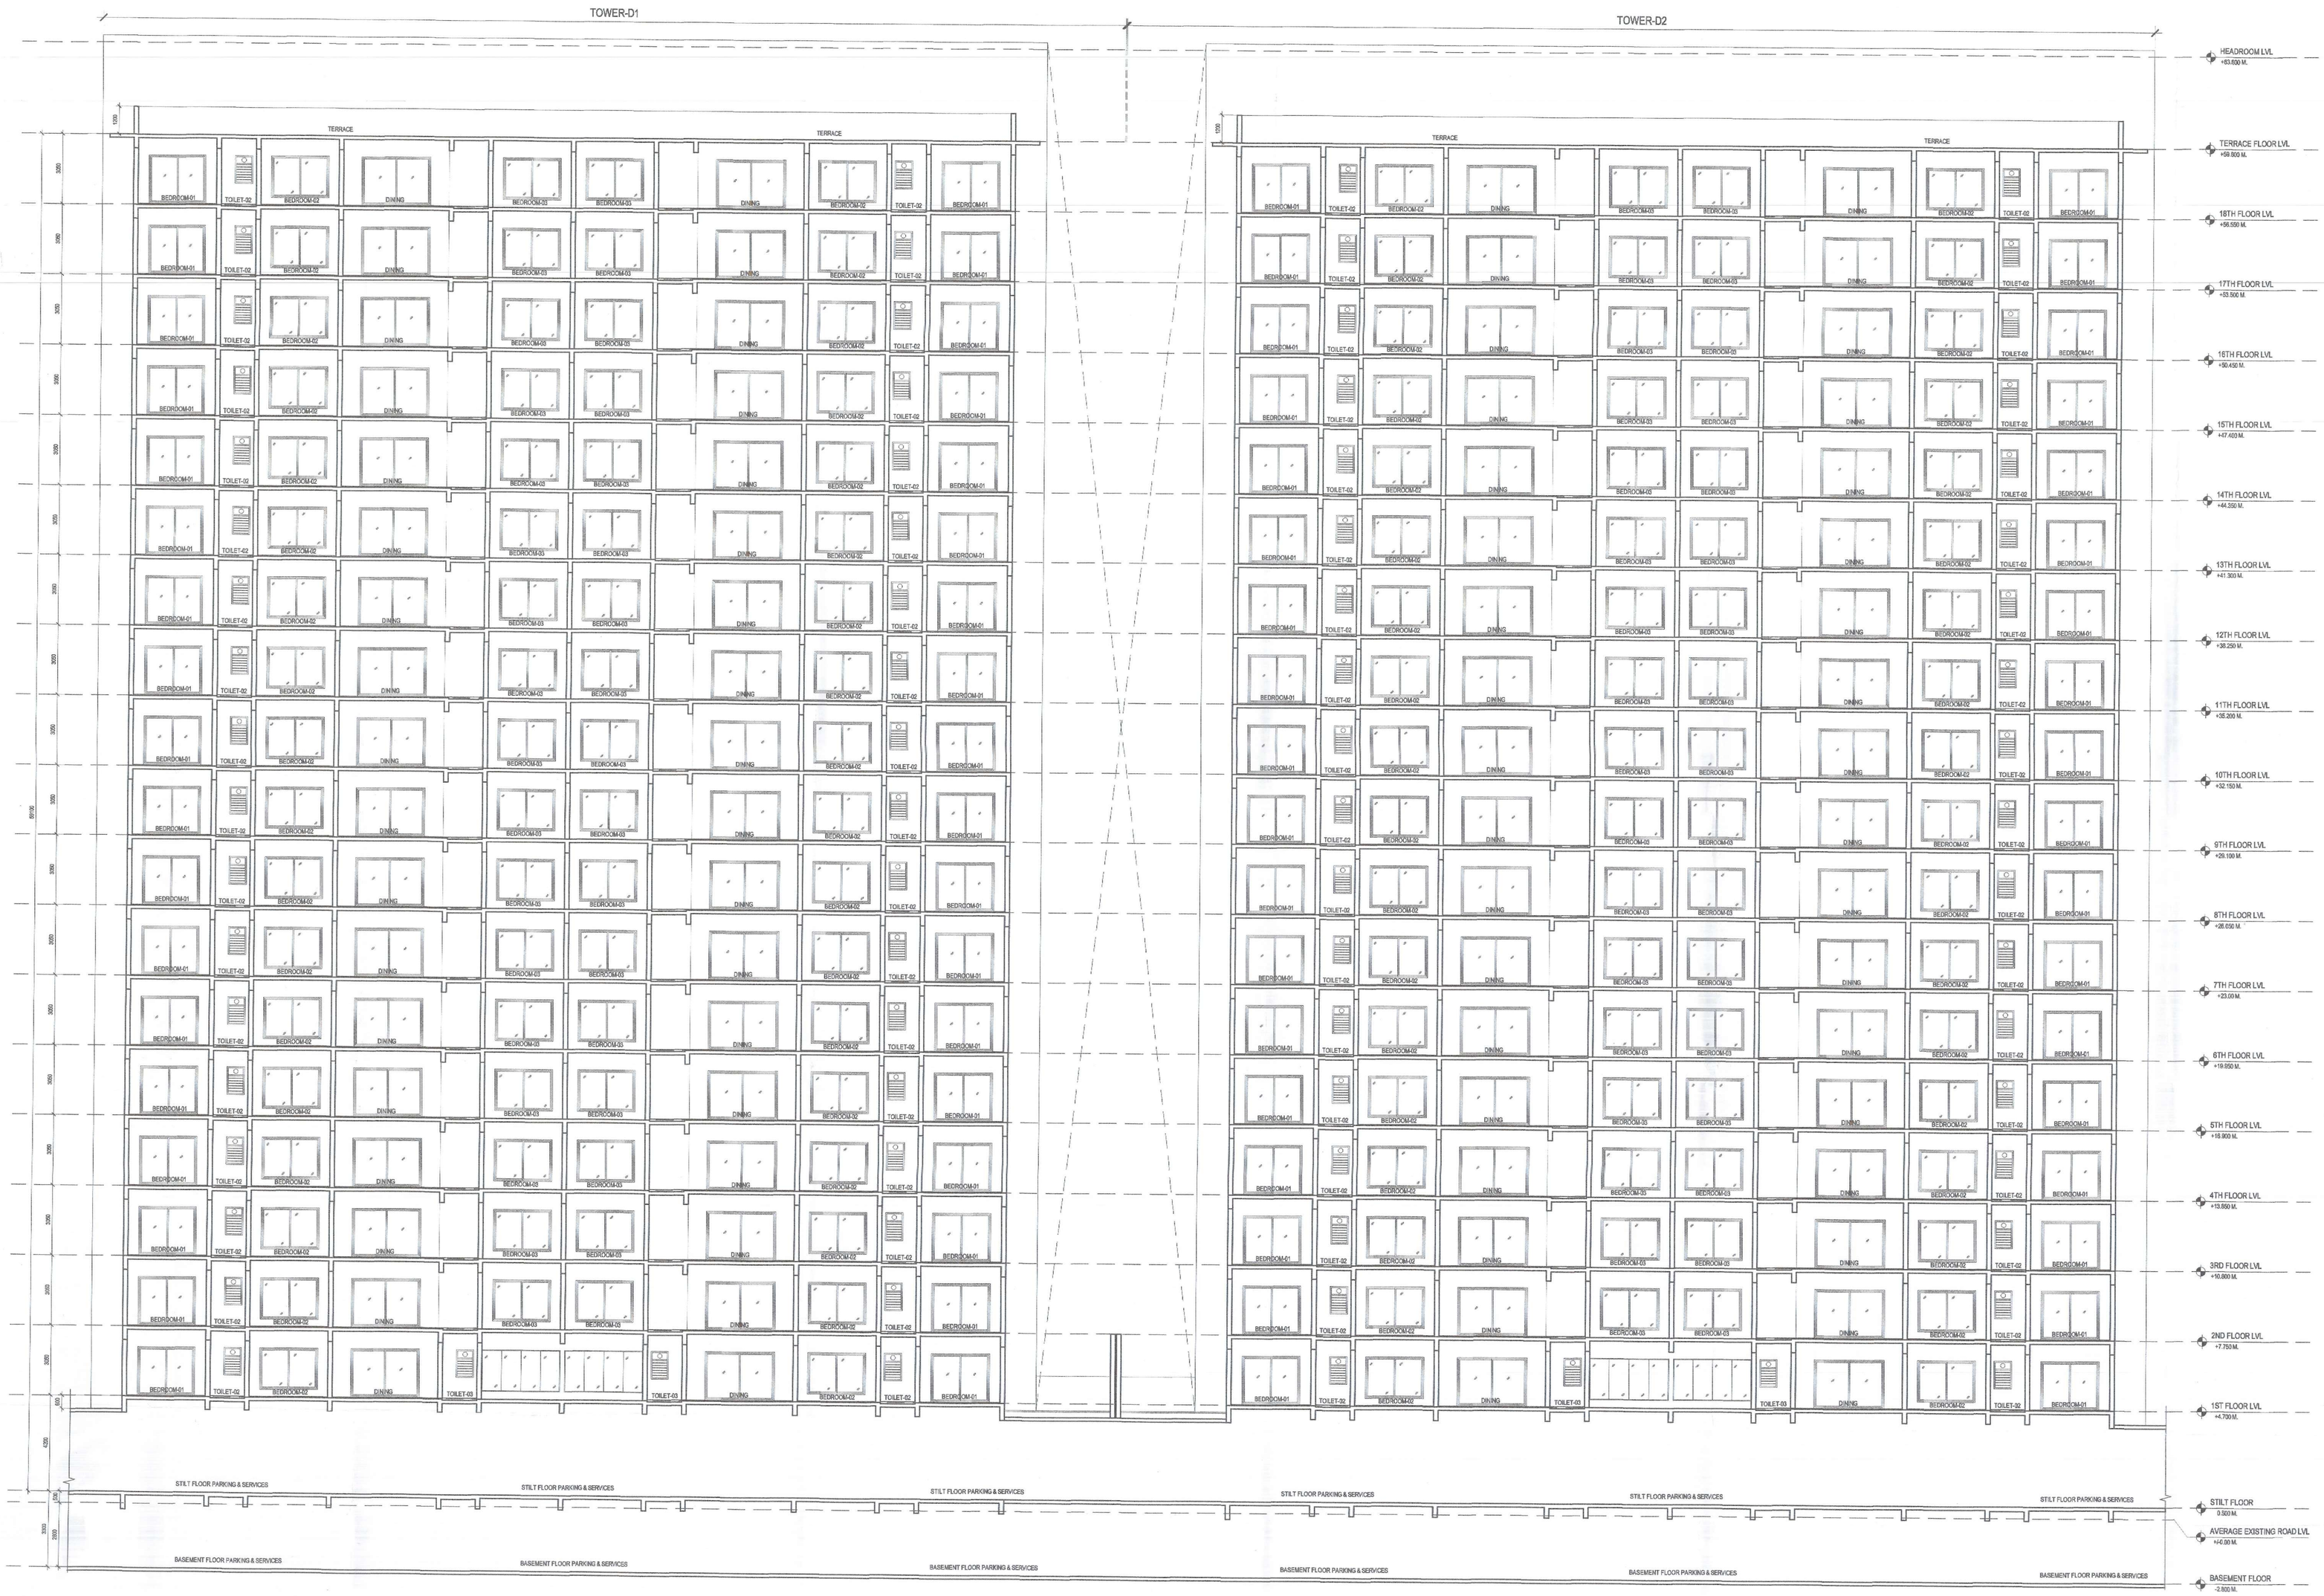

01 SECTION-B - TYPE-D (TOWER D1 & D2)
SCALE 1:100

FOR OFFICE USE ONLY.

This is a "PROVISIONAL BUILDING PLAN" approved only for the purpose of inviting objections from the general public

TRIPURI Member Secretary BPAC | Member BPAC | Member BPAC | DINESH KUMAR SD (HQ) Member BPAC

TO BE READ WITH THIS OFFICE MEMO NO.: DATED :

S.D. | P.A. | A.T.P.

KEY PLAN

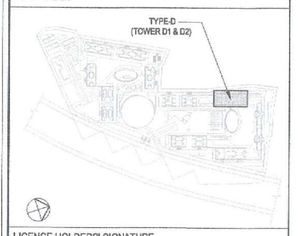

LICENCE HOLDERS' SIGNATURE

SOBHA LIMITED

SIGN:

LICENCE HOLDERS

SOBHA LTD.
& OTHERS

ARCHITECTS SIGNATURE

Ar. NIKHIL THAKUR
COA REGD. NO. CA/2011/53111
SOBHA LIMITED
5th Floor Rider House, Plot No. 136 P, Sector-44, Gurugram-122003, Haryana
Phone :- 0124-4855555

SIGN:

NORTH

ARCHITECTS

SOBHA

SOBHA LIMITED.
'SOBHA', REGD. & CORPORATE OFFICE,
SARJAPUR - MARATHAHALLI OUTER RING ROAD (ORR),
DEVARABISANAHALLI, BELLANDUR POST, BANGALORE - 560 103, INDIA.
TEL : (080) 46319900, E-mail: architects@sobha.com

PROJECT CODE : 0385	SCALE : AS MENTIONED	SHEET NO: ----
SHEET SIZE: A0	DATE : 13.05.2022	
DRAWN BY: GANESH	CHKD. BY: VENKATESH	

SHEET TITLE

SECTION-B

PROJECT TITLE

REVISED BUILDING PLAN
OF GROUP HOUSING COLONY SOBHA CITY MEASURING 35.375 ACRES (LICENCE NO.-107 OF 2008 DATED 27.05.2008 IN SECTOR 108,GURGAON BEING DEVELOPED BY M/S SOBHA LTD)
TYPE-D
(TOWER-D1 & D2)