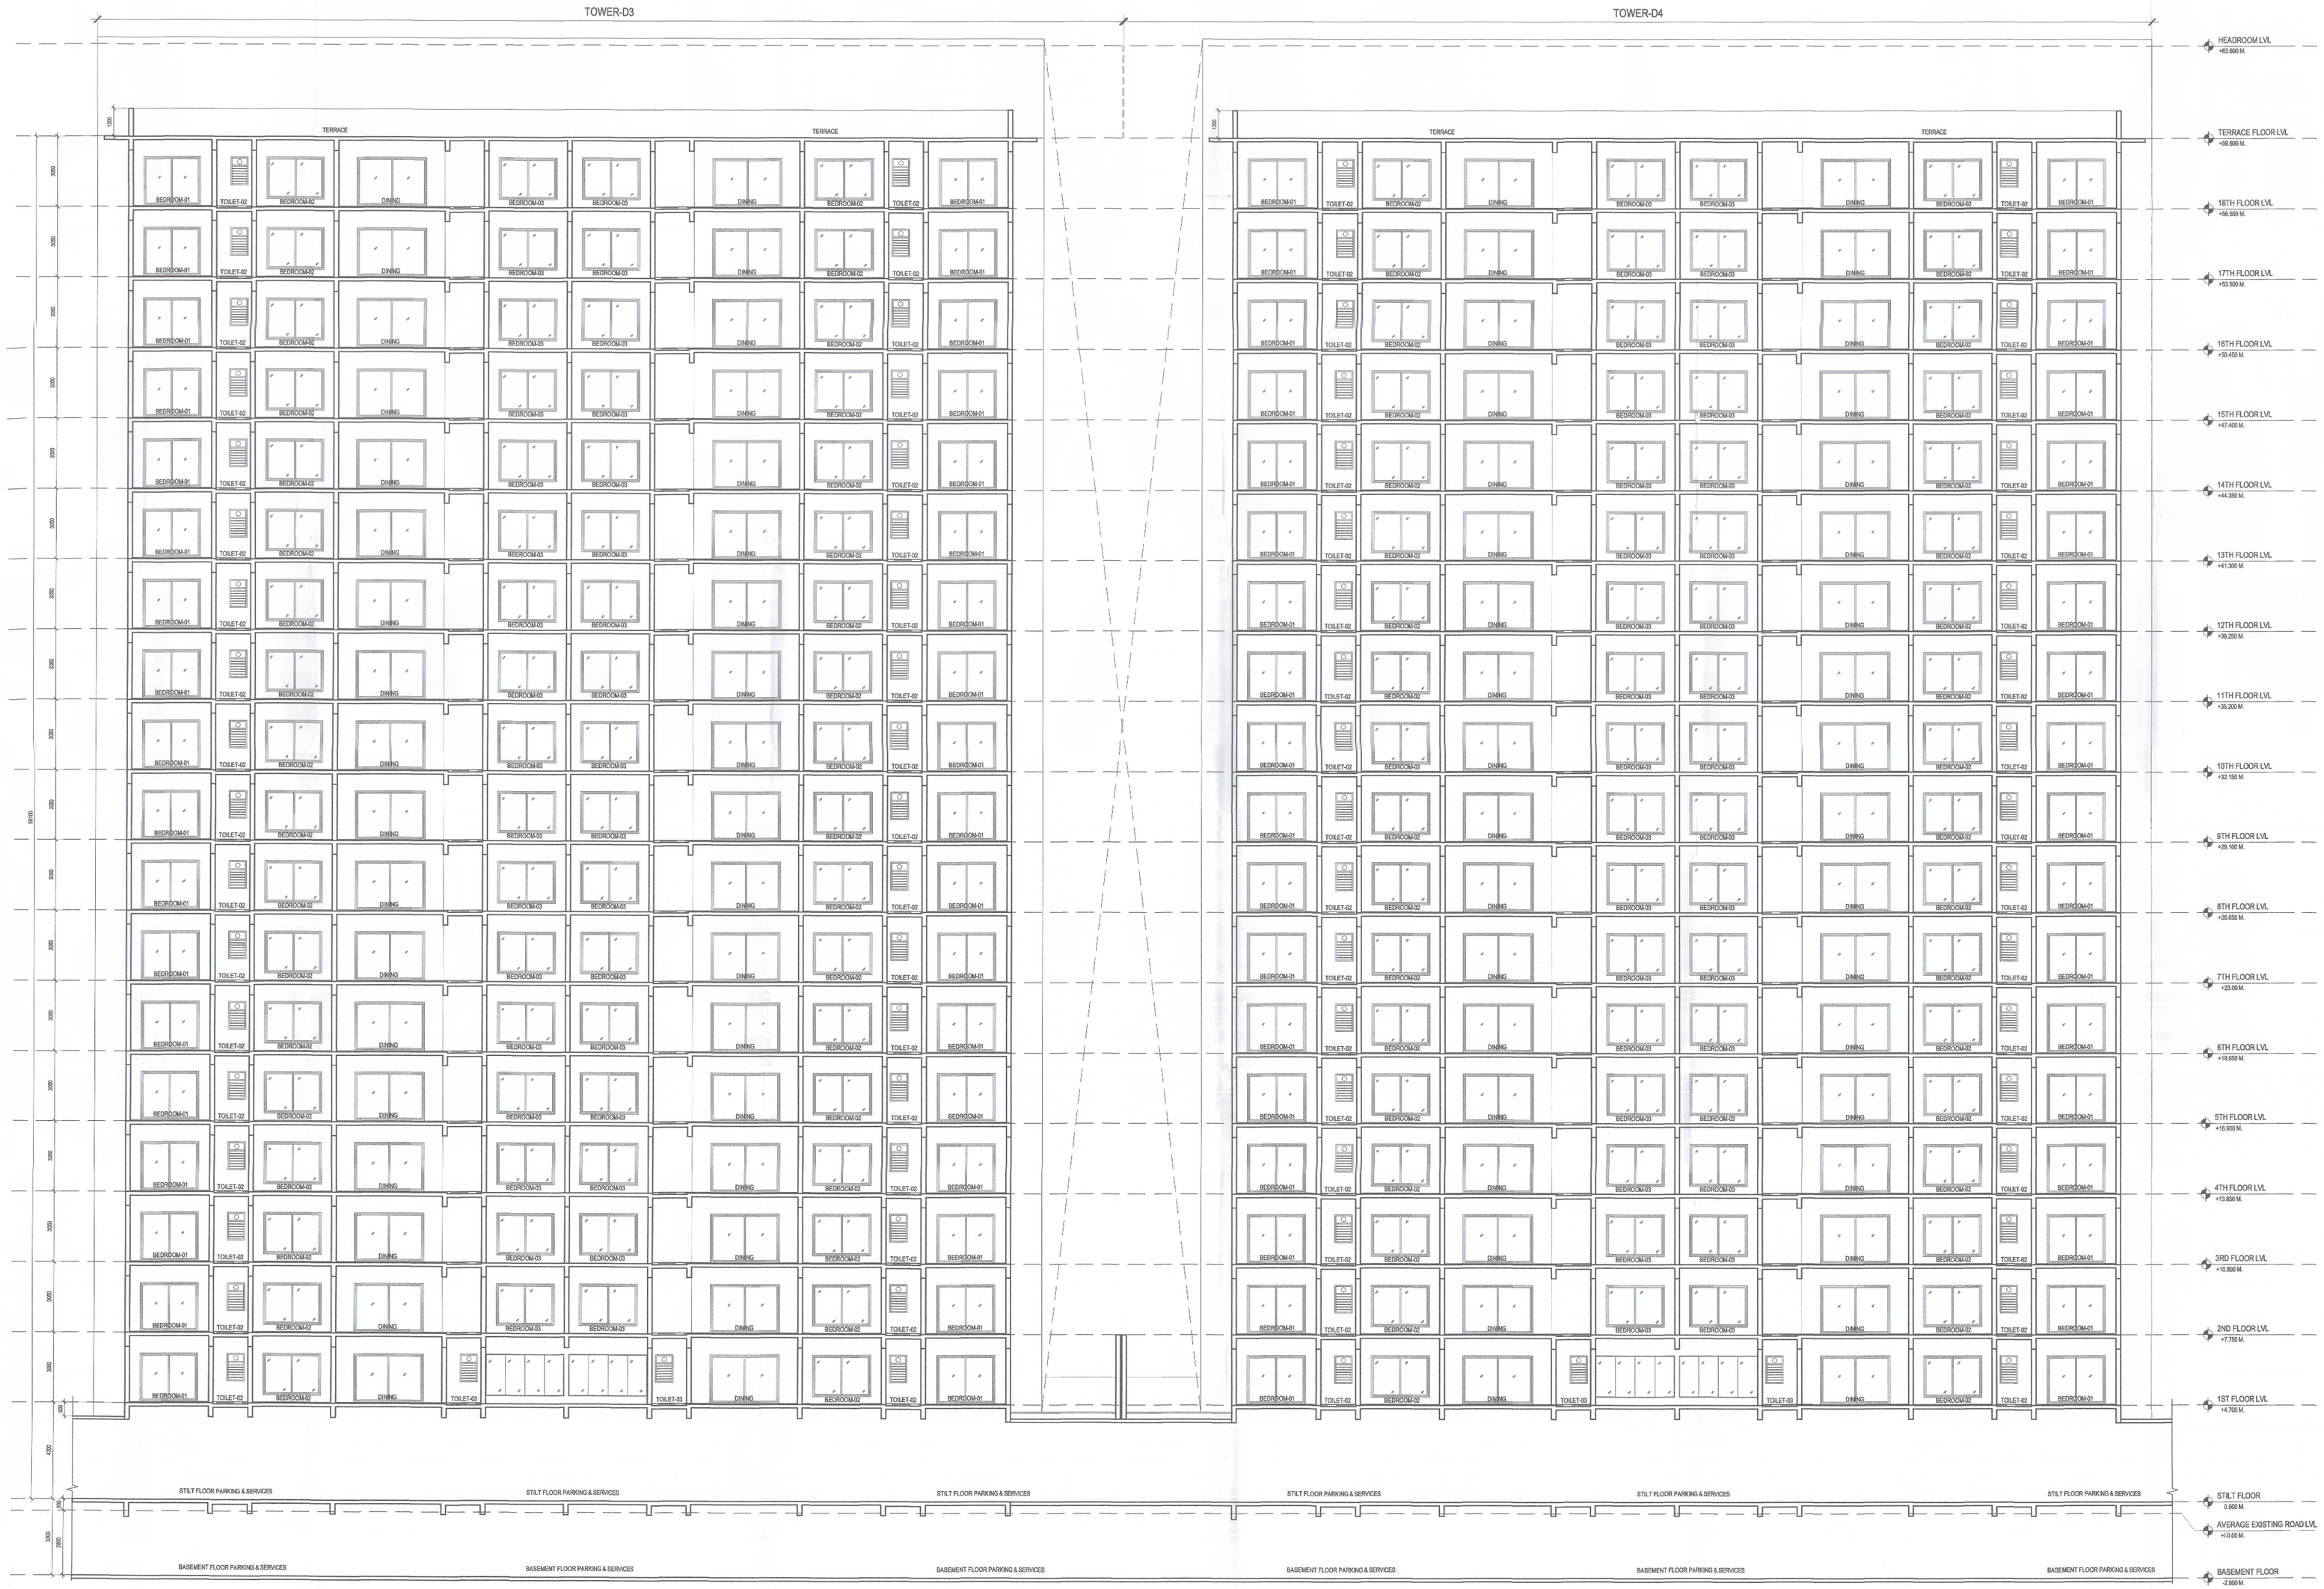

01 SECTION-B - TYPE-D (TOWER D3 & D4)
SCALE 1:100

FOR OFFICE USE ONLY.

This is a "PROVISIONAL BUILDING PLAN" approved only for the purpose of inviting objections from the general public

STP(HQ) Member Secretary BMC — STP(HQ) Member BMC — Chairman BMC

TO BE READ WITH THIS OFFICE MEMO NO.:
DATED :

J.D. — P.A. — A.T.P.

DDT(HQ) Member BPAC

KEY PLAN

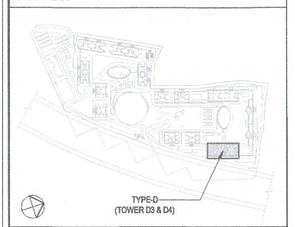

LICENCE HOLDERS' SIGNATURE

SIGN.

LICENCE HOLDERS

SOBHA LTD.
& OTHERS

ARCHITECTS SIGNATURE

Ar. NIKHIL THAKUR
COA REGD. NO. CA/2011/53111
SOBHA LIMITED
5th Floor Rider House, Plot No. 136 P,
Sector-44, Gurugram-122003, Haryana
Phone : 0124-4855555

SIGN.

NORTH

ARCHITECTS

SOBHA LIMITED.
"SOBHA", REGD. & CORPORATE OFFICE,
SARJAPUR - MARATHAHALLI OUTER RING ROAD (ORR),
DEVARABISANAHALLI, BELLANDUR POST, BANGALORE - 560 103, INDIA.
TEL : (080) 49319900, E-mail: sinfo@sobha.com

PROJECT CODE :	SCALE :	SHEET NO:
0385	AS MENTIONED	----
SHEET SIZE: A0	DATE : 13.05.2022	
DEALT BY: GANESH	CHKD. BY: VENKATESH	

SHEET TITLE

SECTION-B

PROJECT TITLE

REVISED BUILDING PLAN SANCTION
FOR RESIDENTIAL GROUP HOUSING COLONY SOBHA CITY
MEASURING 39.375 ACRES UNDER LICENCE NO.-107 OF 2008
DATED 27.05.2008 IN SECTOR 108,GURGAON BEING
DEVELOPED BY M/S SOBHA LTD.

TYPE-D
(TOWER-D3 & D4)