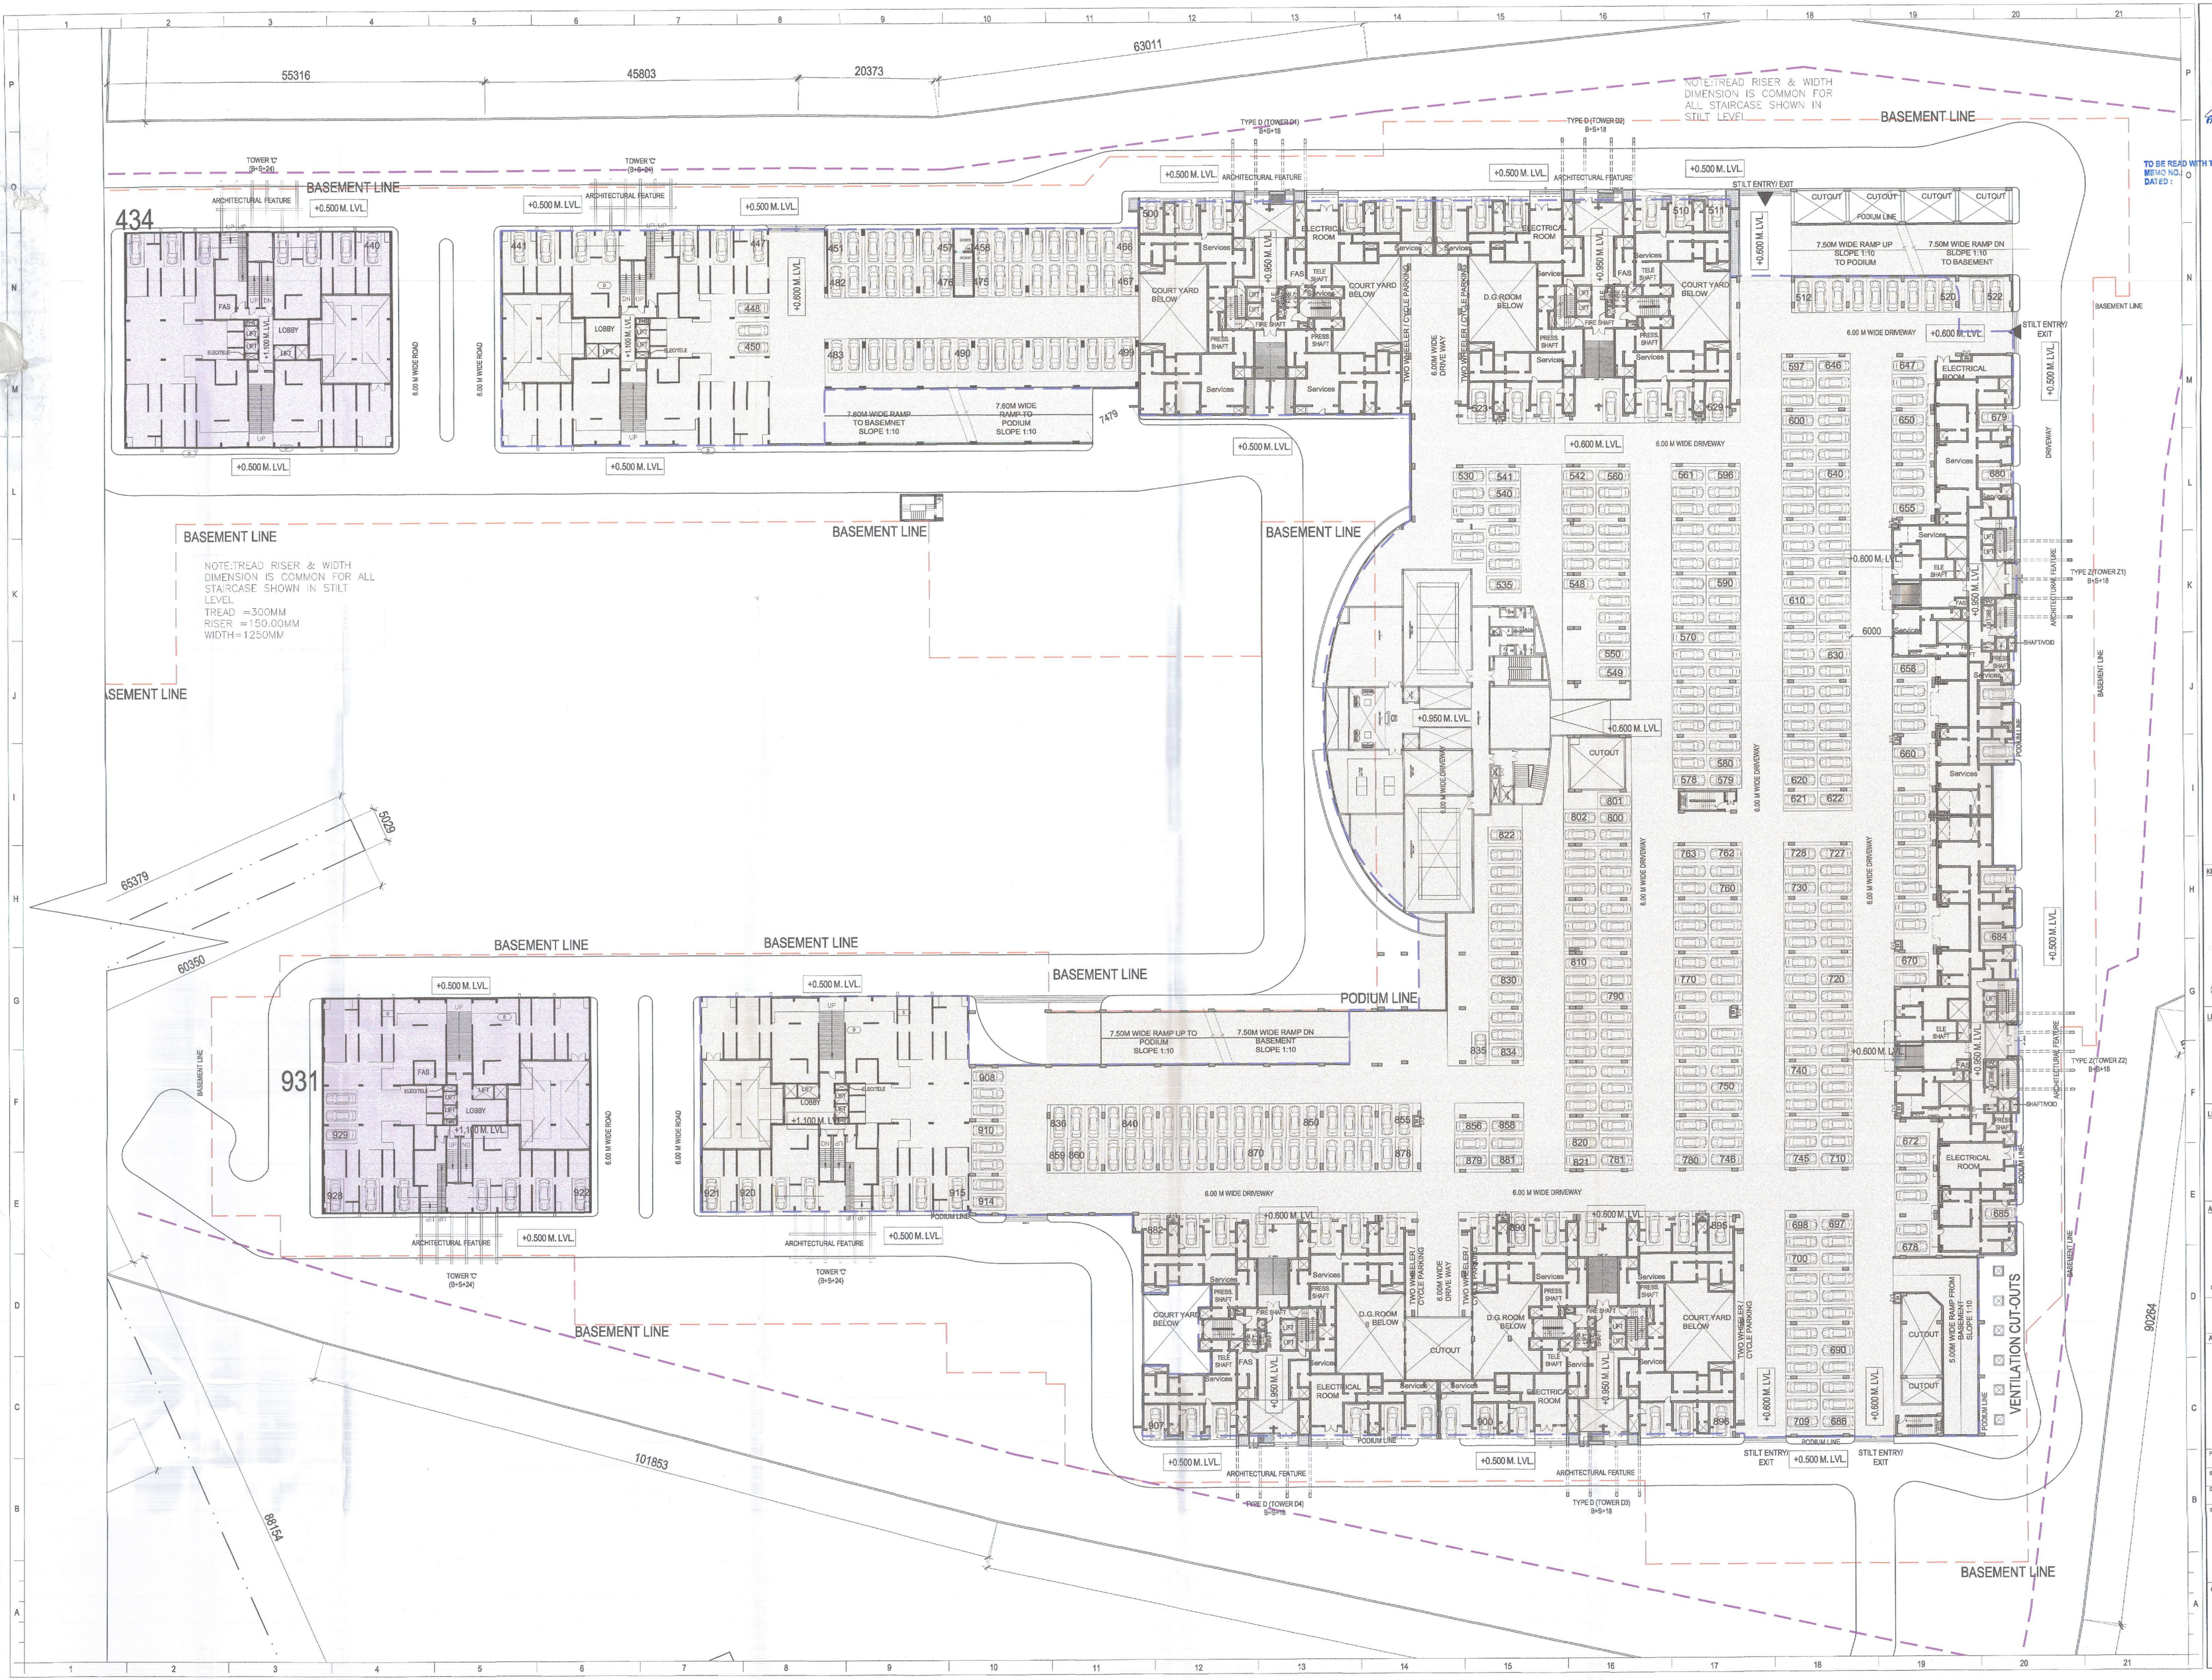

TO BE READ WITH THIS OFFICE MEMO NO.: DATED :

Checked and found ok for Public Health (Internal) Zone is only subject to comments in in forwarding letter No. SE(HQ) Dr.....

Superintending Engineer (HQ) for Chief Engineer 1 HSVP

KEY PLAN

LICENCE HOLDERS' SIGNATURE

LICENCE HOLDERS

SOBHA LTD & OTHERS

ARCHITECTS SIGNATURE

Ar. NIKHIL THAKUR
COA REGD. NO/CA/2011/53111
SOBHA LIMITED
5th Floor Rider House, Block-B, 138 P, Sector-44, Gurugram-122003, Haryana
Phone :- 0124-4855555

NORTH

ARCHITECTS

SOBHA LIMITED.
"SOBHA", REGD. & CORPORATE OFFICE,
SARJAPUR - MARATHAHALLI OUTER RING ROAD (ORR),
DEVARABISANAHALLI, BELLANDUR POST, BANGALORE - 560 103, INDIA.
TEL : (080) 49320000, E-mail: architects@sobha.com

PROJECT NO.: 385	SCALE: 1:750	SHEET NO:
SHEET SIZE: A0	DATE: 06/05/2022	
DEALT BY: APARNA	CHKD. BY: VENKATESH	

SHEET TITLE

STILT FLOOR PLAN PART-02

PROJECT TITLE

REVISED BUILDING PLAN
OF GROUP HOUSING COLONY MEASURING 38.375 ACRES (LICENCE NO.- 107 OF 2008 DATED 27.05.2008, SECTOR 108,(GURUGRAM) BEING DEVELOPED BY M/S SOBHA LTD.