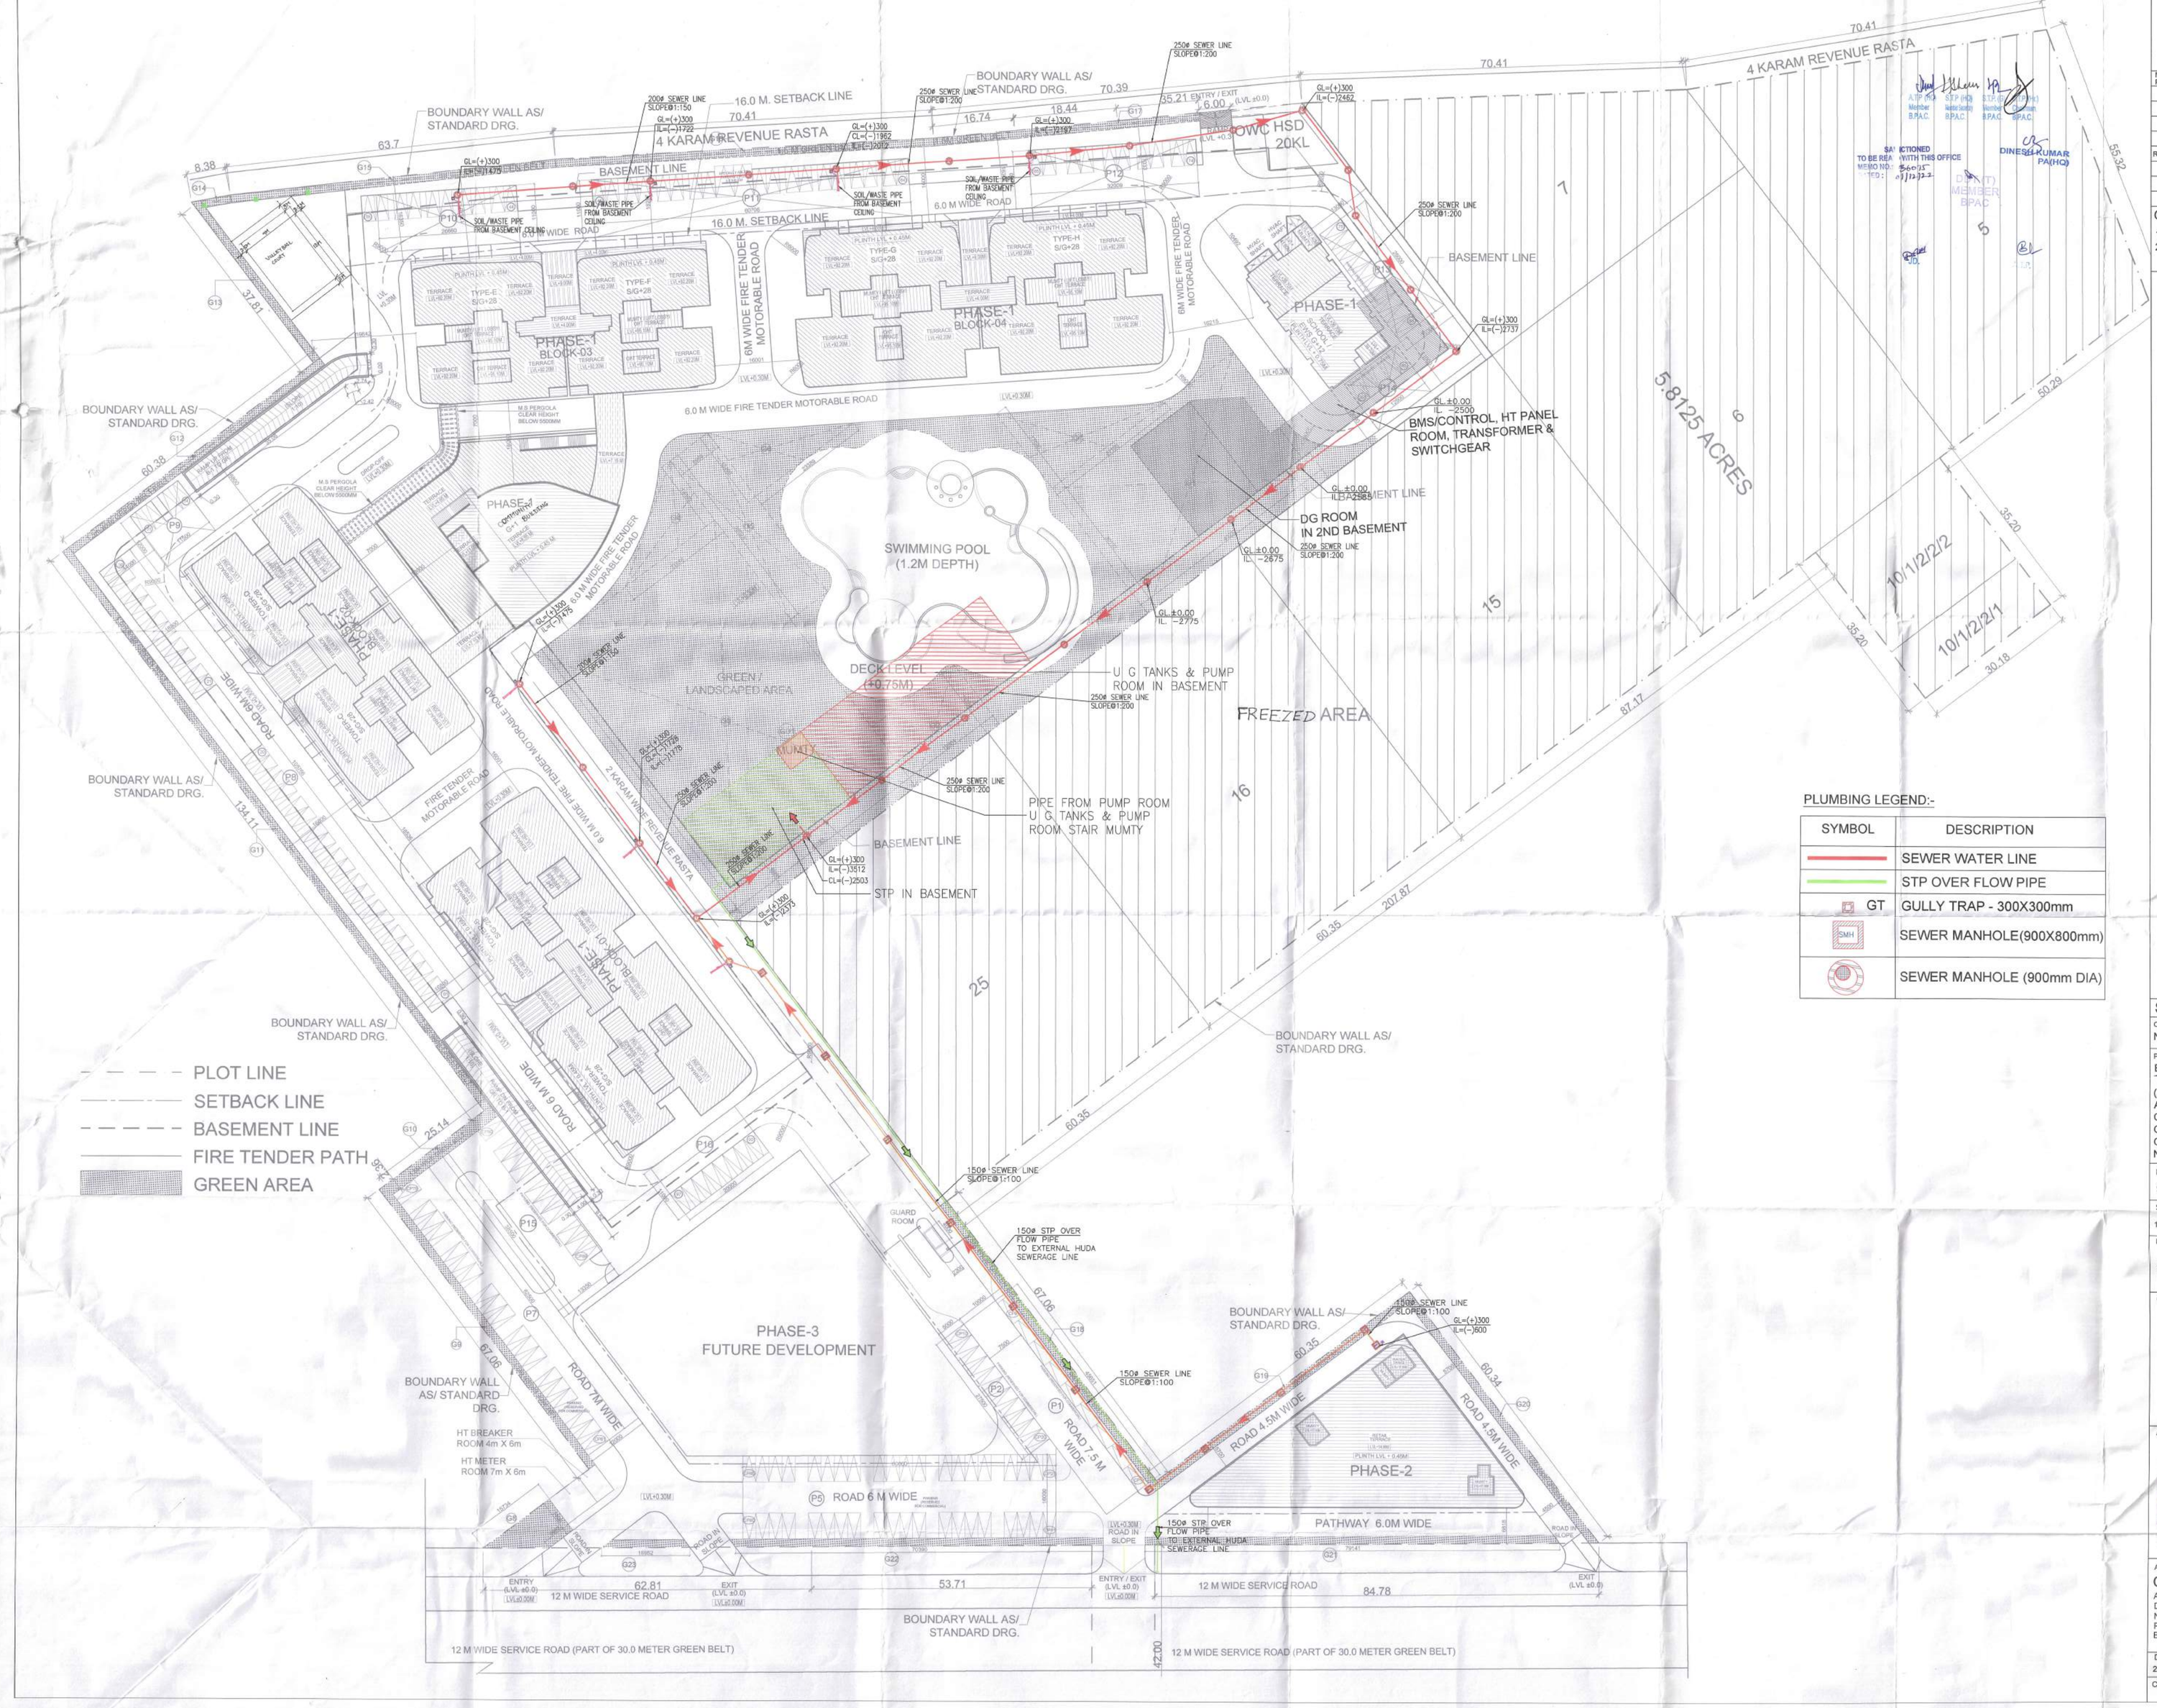

PLUMBING LEGEND:-

SYMBOL	DESCRIPTION
	SEWER WATER LINE
	STP OVER FLOW PIPE
GT	GULLY TRAP - 300X300mm
SMH	SEWER MANHOLE(900X800mm)
	SEWER MANHOLE (900mm DIA)

NORTH POINT

This drawing is a "COPYRIGHT" contents of this drawing or part thereof may not be used or reproduced without the permission of the Architect

NO. OF PRINTS	DATE	ISSUED TO	REMARKS

REVISION	DATE	DESCRIPTION	BY

GENERAL NOTES

1. All dimensions are in mm unless mentioned otherwise
2. No dimensions are to be scaled from this drawing.

Building Plans have been checked and found in order as per Public Health Services point of view.

Executive Engineer-V, Sew. Division, GMDA, Gurugram
Executive Engineer-III Drainage Division, GMDA, Gurugram
Executive Engineer-IV Infra-II, Gurugram Metropolitan Development Authority Gurugram
Executive Engineer (P), GMDA Nodal officer for reports to TCP Deptt.
Chief Engineer (Infra-II), GMDA Gurugram

SUBMISSION DRAWINGS

CLIENT :
NOURISH DEVELOPERS PVT. LTD.

PROJECT :
BUILDING PLAN FOR RESIDENTIAL COLONY UNDER TOD POLICY ON THE AREA MEASURING 10.30 (AFTER FREEZING OF AN AREA MEASURING 5.8125 ACRES (46K-10M) FALLING UNDER NCZ AND NON COMPACT POCKET DUE TO NCZ) (LICENCE NO. 106 OF 2022, DATED 5/8/2022 AT SECTOR-113 DISTRICT GURUGRAM, HARYANA BEING DEVELOPED NOURISH DEVELOPERS PVT. LTD

DATE	CHECKED BY	APPROVED BY
SEP. 2022	DEEPAK AGARWAL	
SCALE	DEALT BY	
1:500	SHANKY GARG	DEEPAK AGARWAL

DRAWING TITLE

SITE PLAN : SEWER LAYOUT

OWNER'S SIGN.

ARCHITECT'S SIGN.

ARCHITECTS:-
C. P. KUKREJA ARCHITECTS
ASHIRWAD BUILDING,
D-1,GREEN PARK,
NEW DELHI - 110016
PHONE :- 011 26863953 FAX :- 011 26865770
EMAIL:-cpka@cpkukreja.com

DRAWING NO.
21020/SWD-113/SUB./LATEST/SITE PLAN/P-SP01

CAD NO.

DRG. NO.
1A