NORTH POINT

N W E S

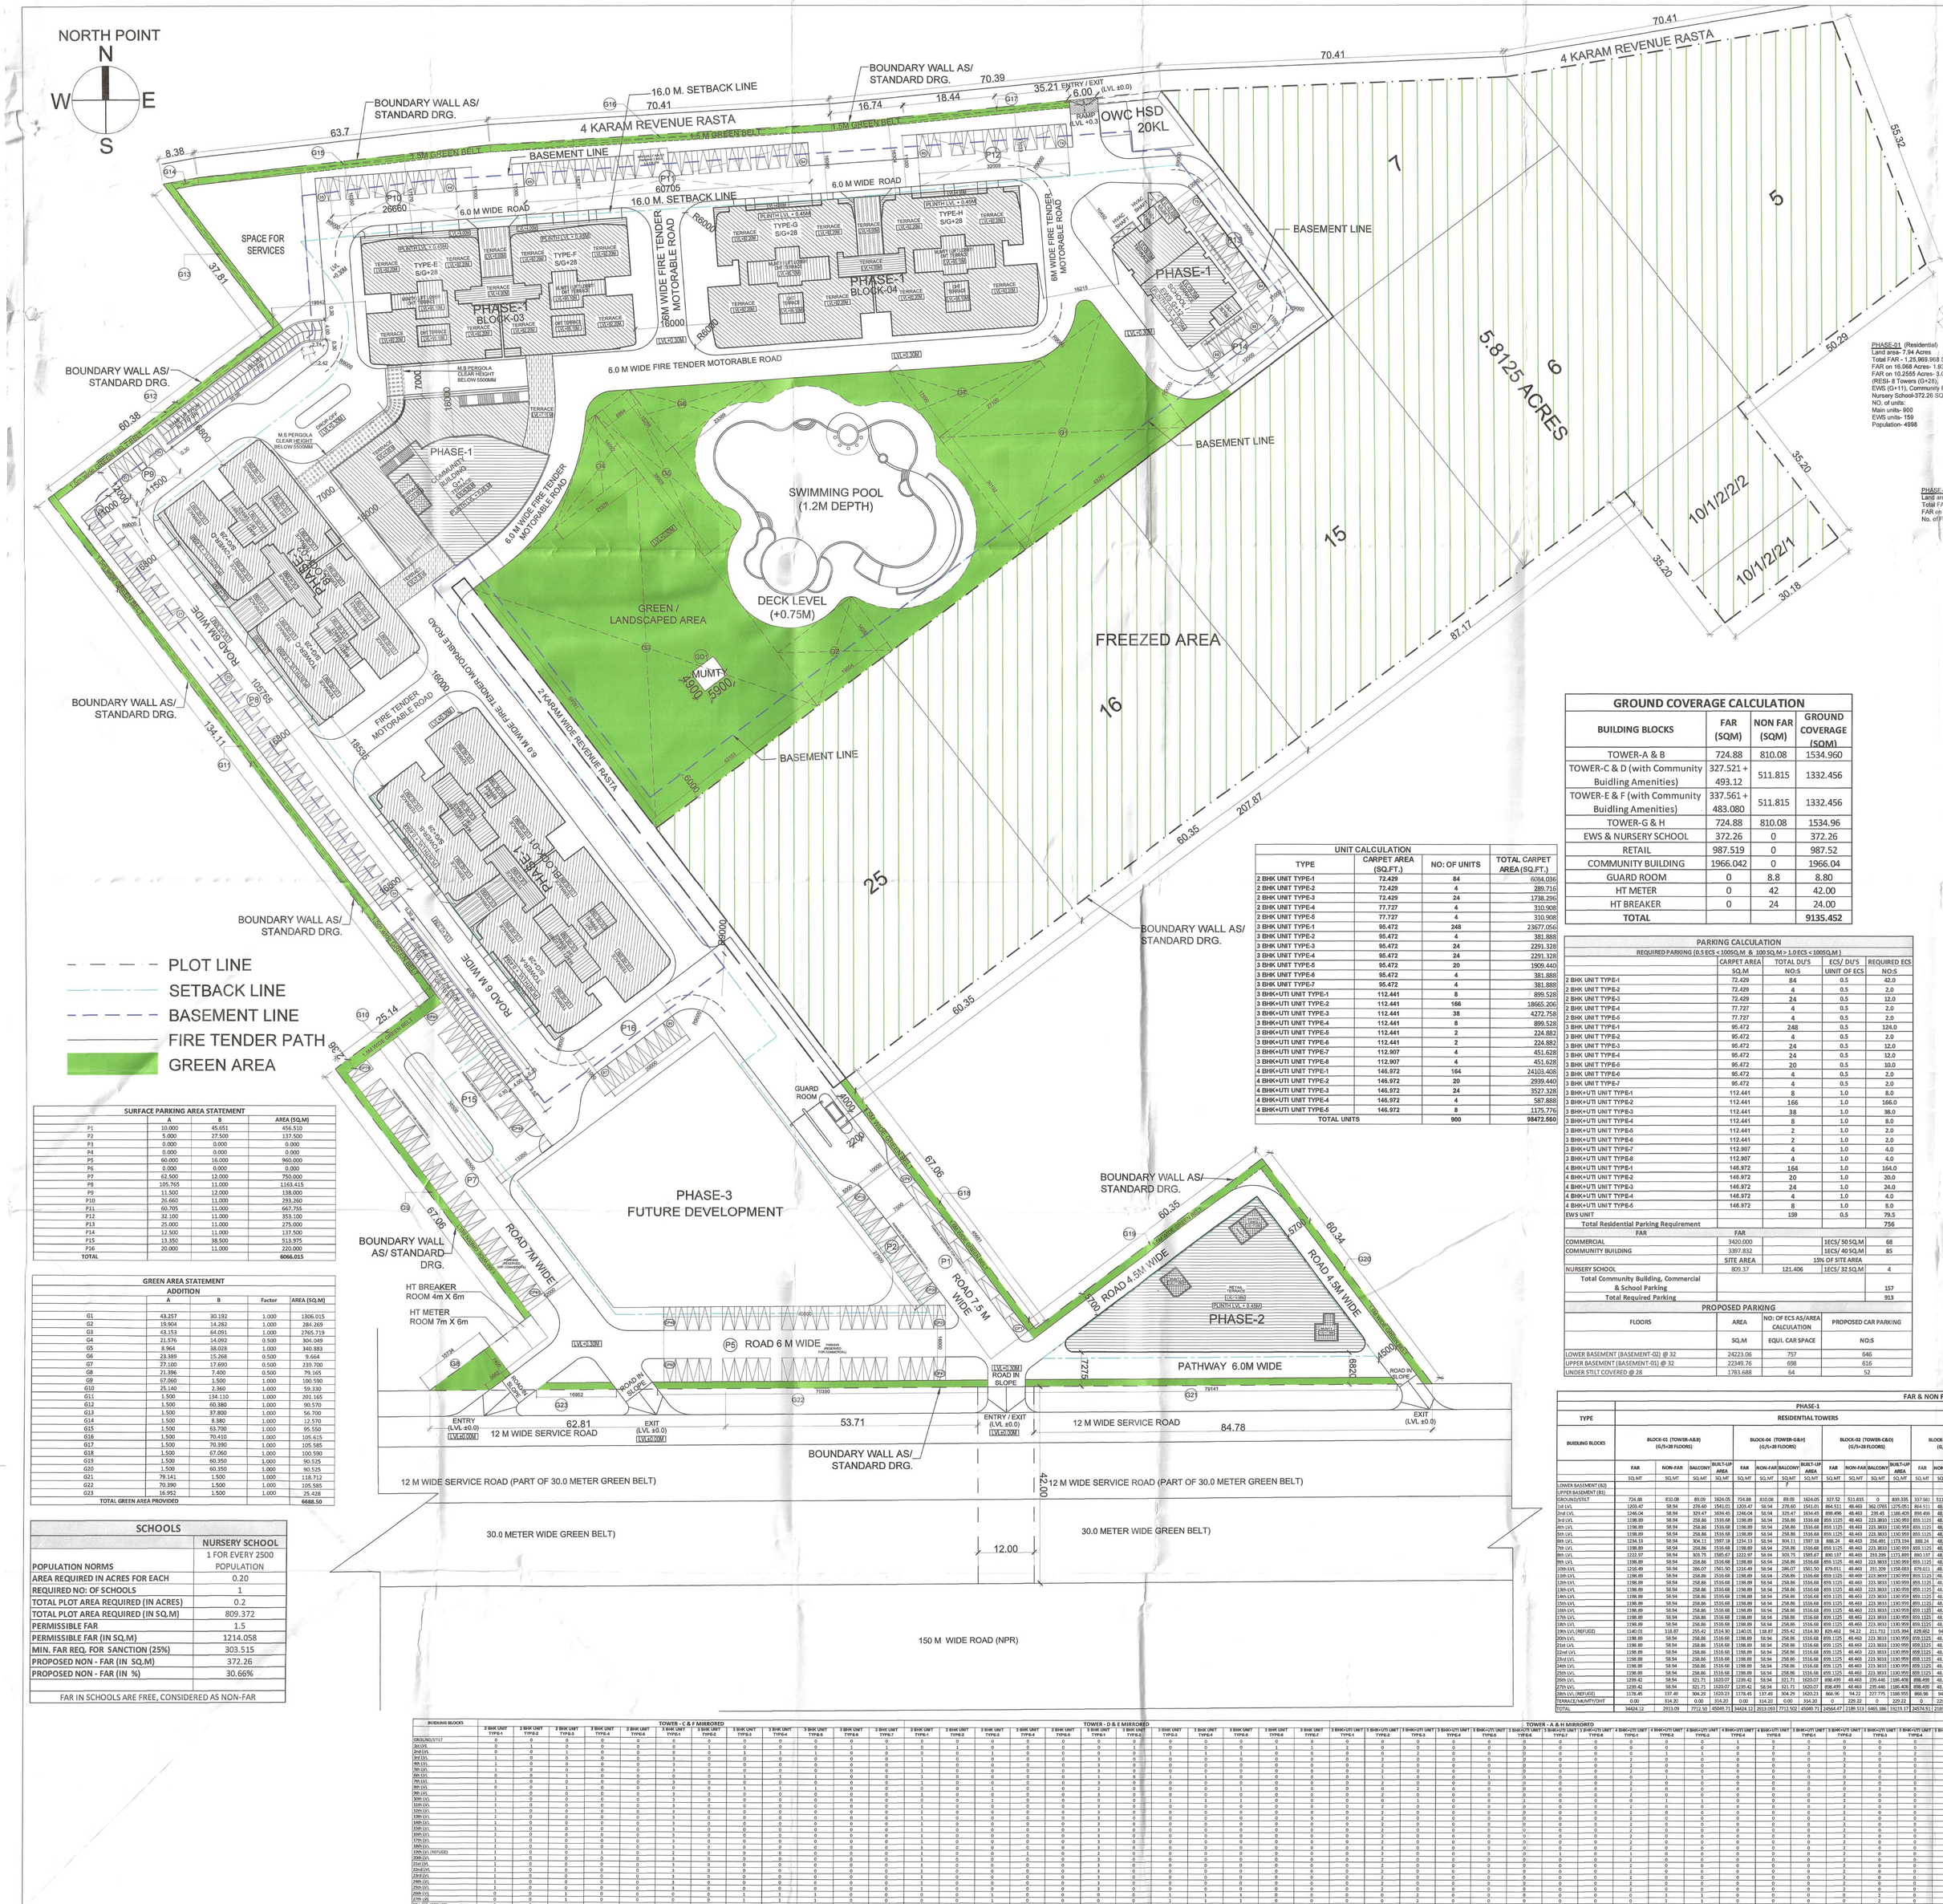

- PLOT LINE
- SETBACK LINE
- BASEMENT LINE
- FIRE TENDER PATH
- GREEN AREA

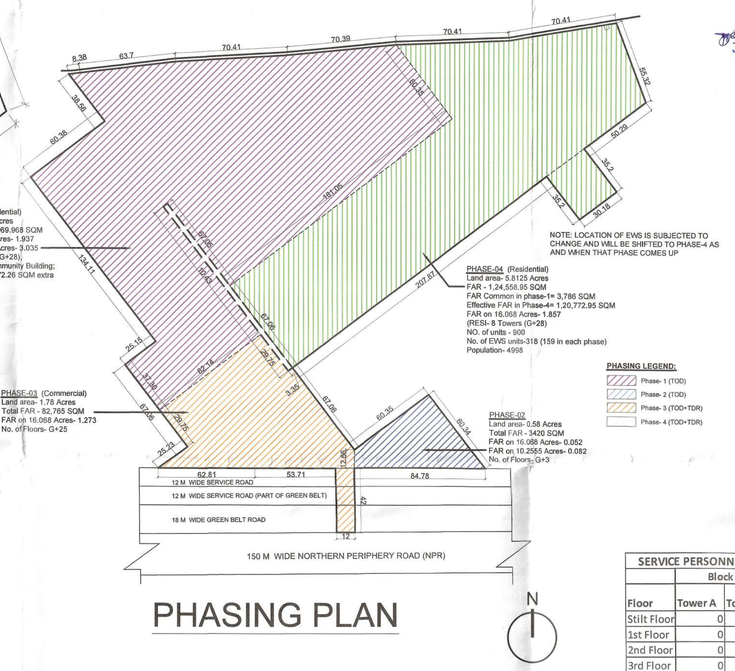

PHASING PLAN

N

A.T.P. (HQ) Member B.P.A.C. | S.T.P. (HQ) Member Secretary B.P.A.C. | S.T.P. (HQ) Member B.P.A.C. | Chairman, B.P.A.C.

SANCTIONED
TO BE READ WITH THIS OFFICE
MEMO NO.: 56075
DATED: 01/11/22

DINESH KUMAR PA(HQ)

DDT(T) MEMBER BPAC

JD.

A.T.P.

SURFACE PARKING AREA STATEMENT			
	A	B	AREA (SQ.M)
P1	10.000	45.651	456.510
P2	5.000	27.500	137.500
P3	0.000	0.000	0.000
P4	0.000	0.000	0.000
P5	60.000	16.000	960.000
P6	0.000	0.000	0.000
P7	62.500	12.000	750.000
P8	105.765	11.000	1163.415
P9	11.500	12.000	138.000
P10	26.660	11.000	293.260
P11	60.705	11.000	667.755
P12	32.100	11.000	353.100
P13	25.000	11.000	275.000
P14	12.500	11.000	137.500
P15	13.350	38.500	513.975
P16	20.000	11.000	220.000
TOTAL			6066.015

GREEN AREA STATEMENT ADDITION				
	A	B	Factor	AREA (SQ.M)
G1	43.257	30.192	1.000	1306.015
G2	19.904	14.282	1.000	284.269
G3	43.153	64.091	1.000	2765.719
G4	21.576	14.092	0.500	304.049
G5	8.964	38.028	1.000	340.883
G6	23.389	15.268	0.500	9.664
G7	27.100	17.690	0.500	239.700
G8	21.396	7.400	0.500	79.165
G9	67.060	1.500	1.000	100.590
G10	25.140	2.360	1.000	59.330
G11	1.500	134.110	1.000	201.165
G12	1.500	60.380	1.000	90.570
G13	1.500	37.800	1.000	56.700
G14	1.500	8.380	1.000	12.570
G15	1.500	63.700	1.000	95.550
G16	1.500	70.410	1.000	105.615
G17	1.500	70.390	1.000	105.585
G18	1.500	67.060	1.000	100.590
G19	1.500	60.350	1.000	90.525
G20	1.500	60.350	1.000	90.525
G21	79.141	1.500	1.000	118.712
G22	70.390	1.500	1.000	105.585
G23	34.952	1.500	1.000	25.428
TOTAL GREEN AREA PROVIDED				6688.59

SCHOOLS	
	NURSERY SCHOOL 1 FOR EVERY 2500 POPULATION
POPULATION NORMS	
AREA REQUIRED IN ACRES FOR EACH	0.20
REQUIRED NO: OF SCHOOLS	1
TOTAL PLOT AREA REQUIRED (IN ACRES)	0.2
TOTAL PLOT AREA REQUIRED (IN SQ.M)	809.372
PERMISSIBLE FAR	1.5
PERMISSIBLE FAR (IN SQ.M)	1214.058
MIN. FAR REQ. FOR SANCTION (25%)	303.515
PROPOSED NON - FAR (IN SQ.M)	372.26
PROPOSED NON - FAR (IN %)	30.66%
FAR IN SCHOOLS ARE FREE, CONSIDERED AS NON-FAR	

GROUND COVERAGE CALCULATION			
BUILDING BLOCKS	FAR (SQM)	NON FAR (SQM)	GROUND COVERAGE (SQM)
TOWER-A & B	724.88	810.08	1534.960
TOWER-C & D (with Community Buidling Amenities)	327.521 + 493.12	511.815	1332.456
TOWER-E & F (with Community Buidling Amenities)	337.561 + 483.080	511.815	1332.456
TOWER-G & H	724.88	810.08	1534.96
EWS & NURSERY SCHOOL	372.26	0	372.26
RETAIL	987.519	0	987.52
COMMUNITY BUILDING	1966.042	0	1966.04
GUARD ROOM	0	8.8	8.80
HT METER	0	42	42.00
HT BREAKER	0	24	24.00
TOTAL			9135.452

UNIT CALCULATION			
TYPE	CARPET AREA (SQ.FT.)	NO: OF UNITS	TOTAL CARPET AREA (SQ.FT.)
2 BHK UNIT TYPE-1	72.429	84	6084.036
2 BHK UNIT TYPE-2	72.429	4	289.716
2 BHK UNIT TYPE-3	72.429	24	1738.296
2 BHK UNIT TYPE-4	77.727	4	310.908
2 BHK UNIT TYPE-5	77.727	4	310.908
3 BHK UNIT TYPE-1	95.472	248	23677.056
3 BHK UNIT TYPE-2	95.472	4	381.888
3 BHK UNIT TYPE-3	95.472	24	2291.328
3 BHK UNIT TYPE-4	95.472	24	2291.328
3 BHK UNIT TYPE-5	95.472	20	1909.440
3 BHK UNIT TYPE-6	95.472	4	381.888
3 BHK UNIT TYPE-7	95.472	4	381.888
3 BHK+UTI UNIT TYPE-1	112.441	8	899.528
3 BHK+UTI UNIT TYPE-2	112.441	166	18665.206
3 BHK+UTI UNIT TYPE-3	112.441	38	4272.758
3 BHK+UTI UNIT TYPE-4	112.441	8	899.528
3 BHK+UTI UNIT TYPE-5	112.441	2	224.882
3 BHK+UTI UNIT TYPE-6	112.441	2	224.882
3 BHK+UTI UNIT TYPE-7	112.907	4	451.628
3 BHK+UTI UNIT TYPE-8	112.907	4	451.628
4 BHK+UTI UNIT TYPE-1	146.972	164	24103.408
4 BHK+UTI UNIT TYPE-2	146.972	20	2939.440
4 BHK+UTI UNIT TYPE-3	146.972	24	3527.328
4 BHK+UTI UNIT TYPE-4	146.972	4	587.888
4 BHK+UTI UNIT TYPE-5	146.972	8	1175.776
TOTAL UNITS		900	98472.860

PARKING CALCULATION				
REQUIRED PARKING (0.5 ECS + 1000SQ.M. & 1ECS/1.5 M > 3 DECS < 1000SQ.M)	CARPET AREA SQ.M	TOTAL DU'S NO:S	ECS/ DU'S UINIT OF ECS	REQUIRED ECS NO:S
2 BHK UNIT TYPE-1	72.429	84	0.5	42.0
2 BHK UNIT TYPE-2	72.429	4	0.5	2.0
2 BHK UNIT TYPE-3	72.429	24	0.5	12.0
2 BHK UNIT TYPE-4	77.727	4	0.5	2.0
2 BHK UNIT TYPE-5	77.727	4	0.5	2.0
3 BHK UNIT TYPE-1	95.472	248	0.5	124.0
3 BHK UNIT TYPE-2	95.472	4	0.5	2.0
3 BHK UNIT TYPE-3	95.472	24	0.5	12.0
3 BHK UNIT TYPE-4	95.472	24	0.5	12.0
3 BHK UNIT TYPE-5	95.472	20	0.5	10.0
3 BHK UNIT TYPE-6	95.472	4	0.5	2.0
3 BHK UNIT TYPE-7	95.472	4	0.5	2.0
3 BHK+UTI UNIT TYPE-1	112.441	8	1.0	8.0
3 BHK+UTI UNIT TYPE-2	112.441	166	1.0	166.0
3 BHK+UTI UNIT TYPE-3	112.441	38	1.0	38.0
3 BHK+UTI UNIT TYPE-4	112.441	8	1.0	8.0
3 BHK+UTI UNIT TYPE-5	112.441	2	1.0	2.0
3 BHK+UTI UNIT TYPE-6	112.441	2	1.0	2.0
3 BHK+UTI UNIT TYPE-7	112.907	4	1.0	4.0
3 BHK+UTI UNIT TYPE-8	112.907	4	1.0	4.0
4 BHK+UTI UNIT TYPE-1	146.972	164	1.0	164.0
4 BHK+UTI UNIT TYPE-2	146.972	20	1.0	20.0
4 BHK+UTI UNIT TYPE-3	146.972	24	1.0	24.0
4 BHK+UTI UNIT TYPE-4	146.972	4	1.0	4.0
4 BHK+UTI UNIT TYPE-5	146.972	8	1.0	8.0
EWS UNIT		159	0.5	79.5
Total Residential Parking Requirement				756
	FAR	FAR		
COMMERCIAL		3420.000	1ECS/ 50 SQ.M	68
COMMUNITY BUILDING		3397.832	1ECS/ 40 SQ.M	85
	SITE AREA		15% OF SITE AREA	
NURSERY SCHOOL	809.37	121.406	1ECS/ 32 SQ.M	4
Total Community Building, Commercial & School Parking				157
Total Required Parking				913

PROPOSED PARKING			
FLOORS	AREA	NO: OF ECS AS/AREA CALCULATION	PROPOSED CAR PARKING
	SQ.M	EQU/L CAR SPACE	NO:S
LOWER BASEMENT (BASEMENT-02) @ 32	24223.06	757	646
UPPER BASEMENT (BASEMENT-01) @ 32	22340.76	698	616
UNDER STILT COVERED @ 28	1783.688	64	52

GROUP HOUSING SECTOR 113, GURUGRAM			
AREA SUMMARY			
	ACRES		SQ.M
Total Site Area	16.1125		65205.03
Area Under NC2		5.8125	23522.37
Net Planned Area (Non-NCZ) FOR FAR CALCULATION	9.84528 + 0.41022	10.2555	41502.47
NPA FOR RESIDENTAIL & COMMERCIAL			
89% NET PLANNED AREA FOR RESIDENTAIL	89.00%	9.12740	36937.29
11% NET PLANNED AREA FOR COMMERCIAL	11.00%	1.12811	4565.28
FAR DETAILS			
	FAR	%age	FAR (In SQ.M)
PERMISSIBLE RESIDENTIAL FAR	3.5	89.00%	129280.514
ADDITIONAL 12% PERMISSIBLE RESIDENTIAL FAR AS PER GRIHA 4 STAR RATING	0.12	89.00%	4432.475
TOTAL PERMISSIBLE RESIDENTIAL FAR	3.62	89.00%	133712.658
PROPOSED RESIDENTAIL FAR	3.41		125969.968
PERMISSIBLE COMMERCIAL FAR	3.5	11.00%	15978.491
ADDITIONAL 12% PERMISSIBLE COMMERCIAL FAR AS PER GRIHA 4 STAR RATING	0.12	11.00%	547.834
TOTAL PERMISSIBLE COMMERCIAL FAR	3.62	11.00%	16526.783
PROPOSED COMMERCAIL FAR	0.75		3420.000
GROUND COVERAGE			
PERMISSIBLE GROUND COVERAGE		60%	24301.482
PROPOSED GROUND COVERAGE		22.02%	9135.452
GREEN			
REQUIRED GREEN		15%	6225.386
PROPOSED GREEN		16.12%	6689
DENSITY			
PERMISSIBLE DENSITY @ 60D (±10%)	660	PPA (MAX)	6024.081
	540	PPA (MIN)	4928.793
		UNIT NO.:s	DENSITY
MAIN UNITS	5 PERSON/ UNIT	900	4500
SERVICE PERSONAL ROOM (SPR) 10% OF MAIN UNITS	2 PERSON/ UNIT	90	180
EWS	2 PERSON/ UNIT	159	318
TOTAL PROPOSED DENSITY	547.58	PPA	4998
PARKING			
REQUIRED ECS	913		
PROPOSED ECS	1499		

SERVICE PERSONNEL ROOM CALCULATION				
	Block 1		Block 4	
Floor	Tower A	Tower B	Tower G	Tower H
Stilt Floor	0	0	0	0
1st Floor	0	0	0	0
2nd Floor	0	0	0	0
3rd Floor	0	0	0	0
4th Floor	0	0	0	0
5th Floor	0	0	0	0
6th Floor	0	0	0	0
7th Floor	0	0	0	0
8th Floor	0	0	0	0
9th Floor	0	0	0	0
10th Floor	0	0	0	0
11th Floor	0	0	0	0
12th Floor	0	0	0	0
13th Floor	0	0	0	0
14th Floor	0	0	0	0
15th Floor	0	0	0	0
16th Floor	0	0	0	0
17th Floor	2	2	2	2
18th Floor	2	2	2	2
19th Floor	2	2	2	2
20th Floor	2	2	2	2
21st Floor	2	2	2	2
22nd Floor	2	2	2	2
23rd Floor	2	2	2	2
24th Floor	2	2	2	2
25th Floor	2	2	2	2
26th Floor	2	2	2	2
27th Floor	2	2	2	2
28th Floor	1	0	0	1
	23	22	22	23
	90			

KEY PLAN

SUBMISSION DRAWINGS

CLIENT :
NOURISH DEVELOPERS PVT. LTD.

PROJECT :
BUILDING PLAN FOR RESIDENTIAL COLONY UNDER TOD POLICY ON THE AREA MEASURING 10.30 (AFTER FREEZING OF AN AREA MEASURING 5.8125 ACRES (46K-10M) FALLING UNDER NCZ AND NON COMPACT POCKET DUE TO NCZ) (LICENCE NO. 106 OF 2022, DATED 5/8/2022 AT SECTOR-113 DISTRICT GURUGRAM, HARYANA BEING DEVELOPED NOURISH DEVELOPERS PVT. LTD

DATE	CHECKED BY	APPROVED BY
SEP. 2022	DEEPAK AGARWAL	
SCALE	DEALT BY	
1:500	SHANKY GARG	DEEPAK AGARWAL

DRAWING TITLE

SITE PLAN

OWNER'S SIGN.

Nourish Developers Private Limited
Authorised Signatory

ARCHITECT'S SIGN.

Reg. No. CA/2011/160

ARCHITECTS:-

C. P. KUKREJA ARCHITECTS
ASHIRWAD BUILDING,
D-1,GREEN PARK,
NEW DELHI - 110016
PHONE :- 011 26863953 FAX :- 011 26865770
EMAIL.-cpka@cpkukreja.com

DRAWING NO.
21020/SWD-113/SUB./LATEST/SITE PLAN/A-SP01

DRG. NO.
1

CAD NO.

FAR & NON FAR DETAILS /FLOOR WISE OF ALL TOWERS

TYPE	PHASE-1 RESIDENTIAL TOWERS																PHASE-1 EWS			PHASE-2 COMMERCIAL			PHASE-1 COMMUNITY BUILDING			PHASE-1 BASEMENT		TOTAL	
BUILDING BLOCKS	BLOCK-01 (TOWER-A&B) (G/5+28 FLOORS)				BLOCK-04 (TOWER-G&H) (G/5+28 FLOORS)				BLOCK-02 (TOWER-C&D) (G/5+28 FLOORS)				BLOCK-03 (TOWER- E&F) (G/5+28 FLOORS)				EWS (1ST TO 12TH FLOOR)			COMMERCIAL (GROUND TO 3RD FLOOR)			COMMUNITY BUILDING	NURSERY SCHOOL (GROUND)	BASEMENT LOBBIES	TOTAL RESIDENTIAL FAR (SQM)	BUILT-UP AREA (RESIDENTIAL + COMMERCIAL + BASEMENT) IN TOTAL	
	FAR	NON-FAR	BALCONY	BUILT-UP AREA	FAR	NON-FAR	BALCONY	BUILT-UP AREA	FAR	NON-FAR	BALCONY	BUILT-UP AREA	FAR	NON-FAR	BALCONY	BUILT-UP AREA	FAR	NON-FAR	BALCONY	FAR	NON-FAR	COMMON	BUILT-UP AREA	FAR	NON-FAR			
	SQ.MT	SQ.MT	SQ.MT	SQ.MT	SQ.MT	SQ.MT	SQ.MT	SQ.MT	SQ.MT	SQ.MT	SQ.MT	SQ.MT	SQ.MT	SQ.MT	SQ.MT	SQ.MT	SQ.MT	SQ.MT	SQ.MT	SQ.MT	SQ.MT	SQ.MT	SQ.MT	SQ.MT	SQ.MT	SQ.MT	SQ.MT	SQ.MT
COVER BASEMENT (02)																												
UPPER BASEMENT (01)																								867.397	79.97	899.450	23639.784	1686.75	25175.421
GROUND/STILT	724.88	810.08	89.09	1624.05	724.88	810.08	89.09	1624.05	327.52	511.815	0	839.335	337.561	511.815	0	849.376	0	0	0	978.856	0	978.856	1996.103	0	372.26		4311.01	8284.094
1st LVL	1269.47	58.94	278.60	1943.01	1269.47	58.94	278.60	1943.01	864.511	48.463	382.0592	1275.051	864.511	48.463	382.0592	1275.051	332.55	25.863	49.56	409.013	813.733	64.298	272.426	1150.493	534.372	81.447		4623.38	9082.91	9826.996
2nd LVL	1246.04	58.94	329.47	1634.45	1246.04	58.94	329.47	1634.45	899.496	48.463	298.45	1246.409	899.496	48.463	298.45	1246.409	332.55	25.863	49.56	409.013	813.733	64.298	272.426	1150.493				4623.38	7200.166	
3rd LVL	1198.89	58.94	258.86	1516.68	1198.89	58.94	258.86	1516.68	899.496	48.463	298.45	1246.409	899.496	48.463	298.45	1246.409	332.55	25.863	49.56	409.013								4448.56	6859.784	
4th LVL	1198.89	58.94	258.86	1516.68	1198.89	58.94	258.86	1516.68	899.1125	48.463	298.45	1246.046	899.1125	48.463	298.45	1246.046	332.55	25.863	49.56	409.013								4448.56	6859.297	
5th LVL	1198.89	58.94	258.86	1516.68	1198.89	58.94	258.86	1516.68	899.1125	48.463	298.45	1246.046	899.1125	48.463	298.45	1246.046	332.55	25.863	49.56	409.013								4448.56	6859.297	
6th LVL	1234.33	58.94	304.11	1597.38	1234.33	58.94	304.11	1597.38	888.24	48.463	298.45	1235.153	888.24	48.463	298.45	1235.153	332.55	25.863	49.56	409.013								4577.33	5946.767	
7th LVL	1198.89	58.94	258.86	1516.68	1198.89	58.94	258.86	1516.68	899.1125	48.463	298.45	1246.046	899.1125	48.463	298.45	1246.046	332.55	25.863	49.56	409.013								4448.56	5759.297	
8th LVL	1222.97	58.94	309.75	1585.67	1222.97	58.94	309.75	1585.67	890.157	48.463	293.299	1231.899	890.157	48.463	293.299	1231.899	332.55	25.863	49.56	409.013								4559.91	5923.143	
9th LVL	1198.89	58.94	258.86	1516.68	1198.89	58.94	258.86	1516.68	899.1125	48.463	298.45	1246.046	899.1125	48.463	298.45	1246.046	332.55	25.863	49.56	409.013								4448.56	5759.297	
10th LVL	1216.49	58.94	284.07	1561.50	1216.49	58.94	284.07	1561.50	879.051	48.463	291.309	1218.683	879.051	48.463	291.309	1218.683	332.55	25.863	49.56	409.013								4523.59	5845.077	
11th LVL	1198.89	58.94	258.86	1516.68	1198.89	58.94	258.86	1516.68	899.1125	48.463	298.45	1246.046	899.1125	48.463	298.45	1246.046	332.55	25.863	49.56	409.013	137.568	13.003	17.82	158.391				4585.56	5933.732	
12th LVL	1198.89	58.94	258.86	1516.68	1198.89	58.94	258.86	1516.68	899.1125	48.463	298.45	1246.046	899.1125	48.463	298.45	1246.046	137.568	13.003	17.82	158.391								4585.56	5759.297	
13th LVL	1198.89	58.94	258.86	1516.68	1198.89	58.94	258.86	1516.68	899.1125	48.463	298.45	1246.046	899.1125	48.463	298.45	1246.046												4585.56	5759.297	
14th LVL	1198.89	58.94	258.86	1516.68	1198.89	58.94	258.86	1516.68	899.1125	48.463	298.45	1246.046	899.1125	48.463	298.45	1246.046												4585.56	5759.297	
15th LVL	1198.89	58.94	258.86	1516.68	1198.89	58.94	258.86	1516.68	899.1125	48.463	298.45	1246.046	899.1125	48.463	298.45	1246.046												4585.56	5759.297	
16th LVL	1198.89	58.94	258.86	1516.68	1198.89	58.94	258.86	1516.68	899.1125	48.463	298.45	1246.046	899.1125	48.463	298.45	1246.046												4585.56	5759.297	
17th LVL	1198.89	58.94	258.86	1516.68	1198.89	58.94	258.86	1516.68	899.1125	48.463	298.45	1246.046	899.1125	48.463	298.45	1246.046												4585.56	5759.297	
18th LVL (REFUGE)	1140.15	318.87	255.42	1714.30	1140.15	318.87	255.42	1714.30	829.402	94.22	211.712	1135.354	829.402	94.22	211.712	1135.354												3938.94	5299.394	
19th LVL	1198.89	58.94	258.86	1516.68	1198.89	58.94	258.86	1516.68	899.1125	48.463	298.45	1246.046	899.1125	48.463	298.45	1246.046												4585.56	5759.297	
20th LVL	1198.89	58.94	258.86	1516.68	1198.89	58.94	258.86	1516.68	899.1125	48.463	298.45	1246.046	899.1125	48.463	298.45	1246.046												4585.56	5759.297	
21st LVL	1198.89	58.94	258.86	1516.68	1198.89	58.94	258.86	1516.68	899.1125	48.463	298.45	1246.046	899.1125	48.463	298.45	1246.046												4585.56	5759.297	
22nd LVL	1198.89	58.94	258.86	1516.68	1198.89	58.94	258.86	1516.68	899.1125	48.463	298.45	1246.046	899.1125	48.463	298.45	1246.046												4585.56	5759.297	
23rd LVL	1198.89	58.94	258.86	1516.68	1198.89	58.94	258.86	1516.68	899.1125	48.463	298.45	1246.046	899.1125	48.463	298.45	1246.046												4585.56	5759.297	
24th LVL	1198.89	58.94	321.71	1639.52	1198.89	58.94	321.71	1639.52	898.499	48.463	299.44	1246.408	898.499	48.463	299.44	1246.408												4585.56	5819.362	
25th LVL	1198.89	58.94	321.71	1639.52	1198.89	58.94	321.71	1639.52	898.499	48.463	299.44	1246.408	898.499	48.463	299.44	1246.408												4585.56	5819.362	
26th LVL (REFUGE)	1178.45	337.40	304.29	1593.53	1178.45	337.40	304.29	1593.53	860.98	94.22	237.775	1188.955	860.98	94.22	237.775	1188.955												4090.02	5618.372	
TERRACE/MUMTY/PENT	0.00	314.20	0.00	314.20	0.00	314.20	0.00	314.20	0.00	0.00	0.00	0.00	229.32	0.00	0.00	229.32	0	0	0	78.443	0	78.443	0	64.283	0	64.283	0	0.00	1389.281	
TOTAL	34424.12	2913.09	7712.92	45050.73	34424.12	2913.093	7713.922	45049.71	24564.47	2189.533	5465.386	31219.17	24574.51	2189.533	5465.386	31229.22	3786.098	375.999	962.98	4725.082	3430.017	257.177	817.278	4496.404	1997.892	214.142	372.26	766.860	49308.584	129869.908	219668.577	

| TOWER - C & F MIRRORED | | | | | | | | | | | | | | | | | | |