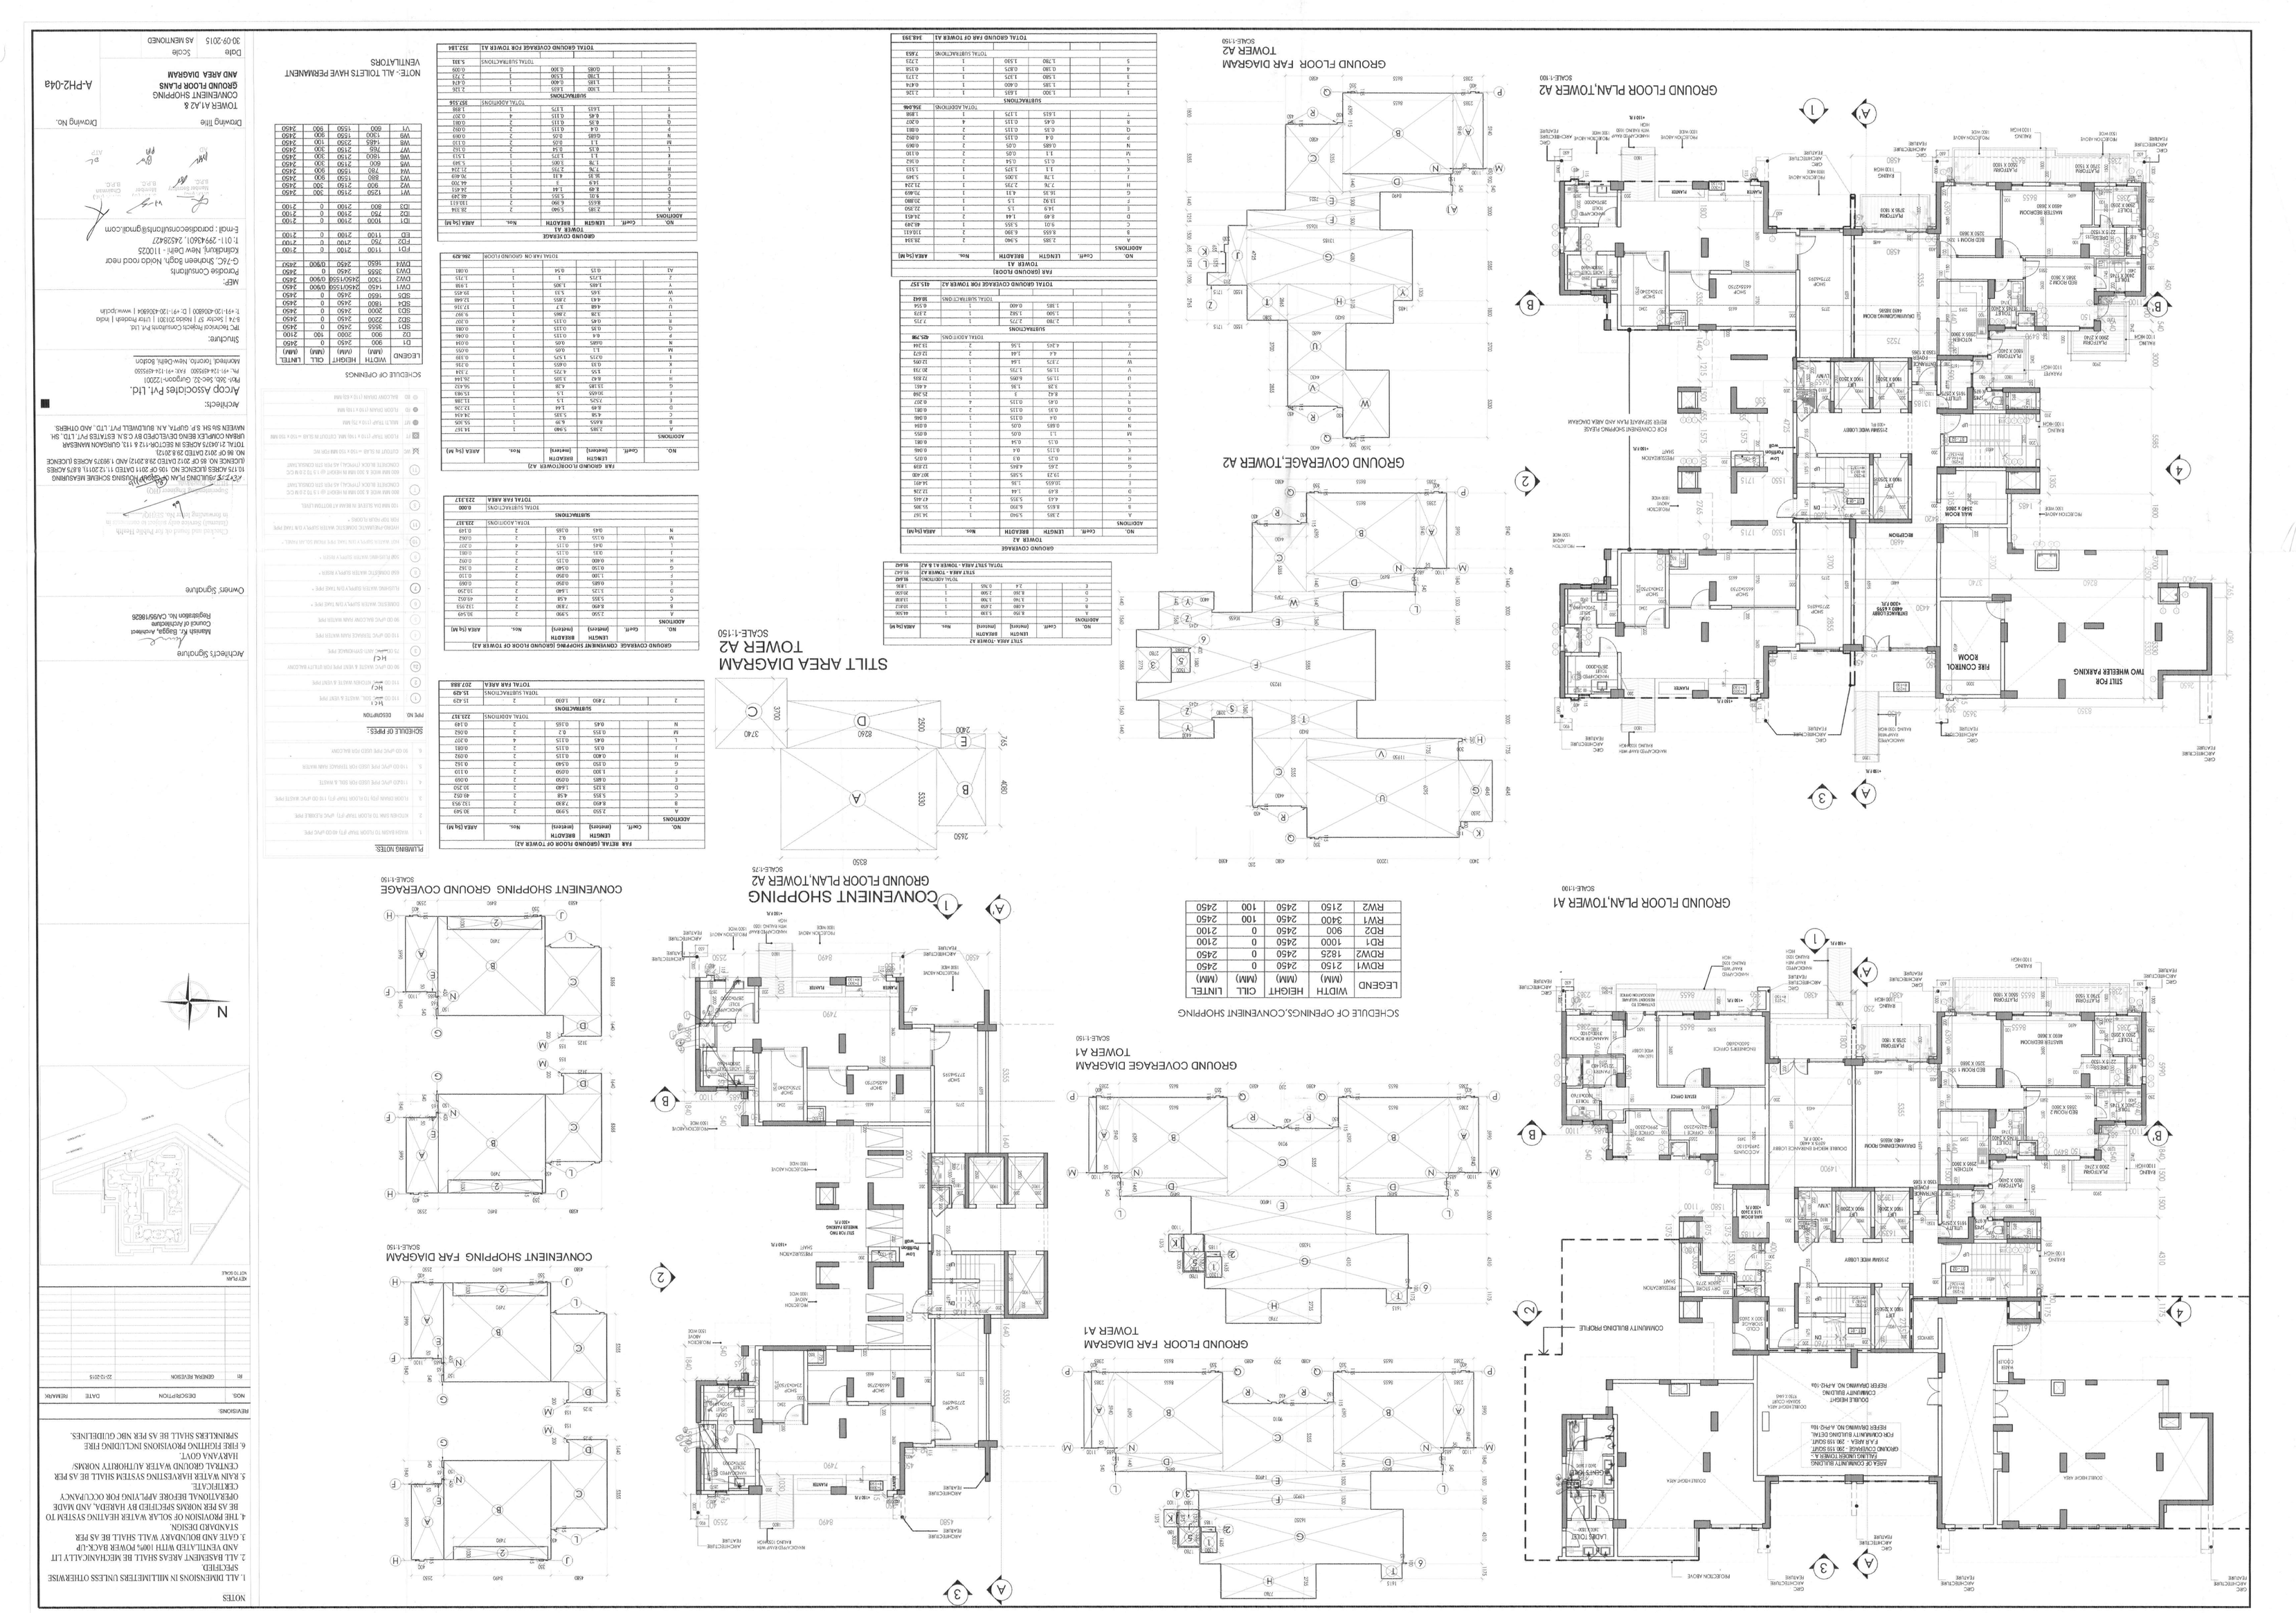
GROUND FLOOR PLAN,TOWER A2
SCALE-1:100
GROUND COVERAGE,TOWER A2
GROUND FLOOR FAR DIAGRAM TOWER A2
SCALE-1:150
STILT AREA DIAGRAM TOWER A2
SCALE-1:150
CONVENIENT SHOPPING GROUND FLOOR PLAN,TOWER A2
SCALE-1:75
CONVENIENT SHOPPING GROUND COVERAGE
SCALE-1:150
CONVENIENT SHOPPING FAR DIAGRAM
SCALE-1:150
GROUND FLOOR PLAN,TOWER A1
SCALE-1:100
GROUND COVERAGE DIAGRAM TOWER A1
SCALE-1:150
GROUND FLOOR FAR DIAGRAM TOWER A1
SCALE-1:150
SCHEDULE OF OPENINGS,CONVENIENT SHOPPING
SCHEDULE OF OPENINGS
NOTE:- ALL TOILETS HAVE PERMANENT VENTILATORS
PLUMBING NOTES
NOTES
TOWER A1,A2 & CONVENIENT SHOPPING GROUND FLOOR AND AREA DIAGRAM
A-PH2-04a
Drawing No.
Drawing title
Architect's Signature
Owners Signature
Architects:
Structure:
MEP:
Revisions:
KEY PLAN
NOT TO SCALE