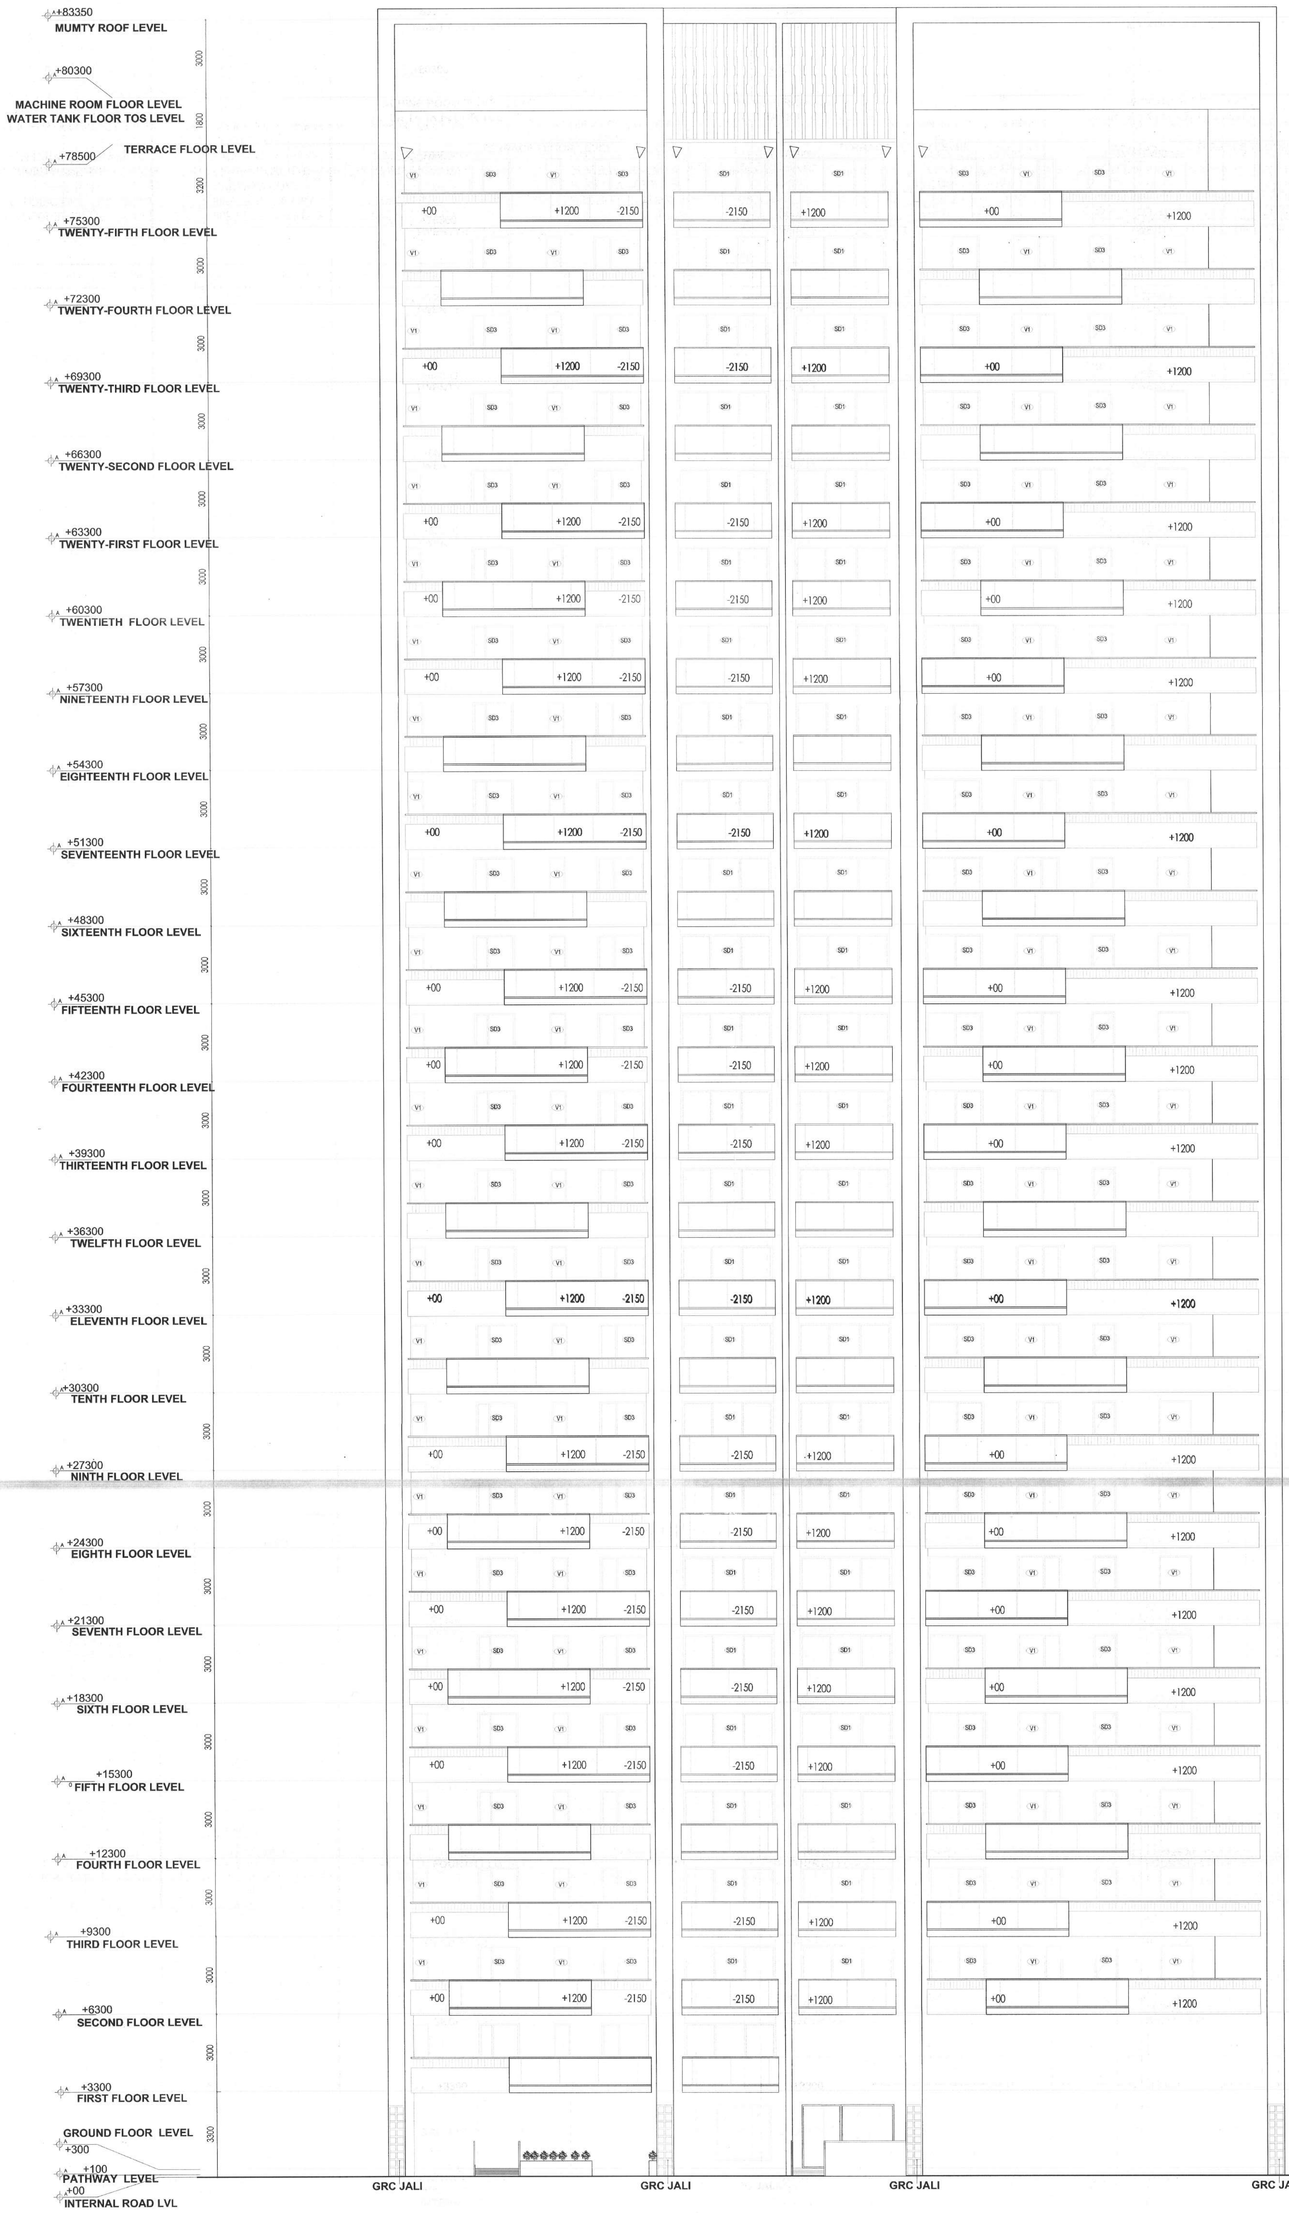

ELEVATION 3

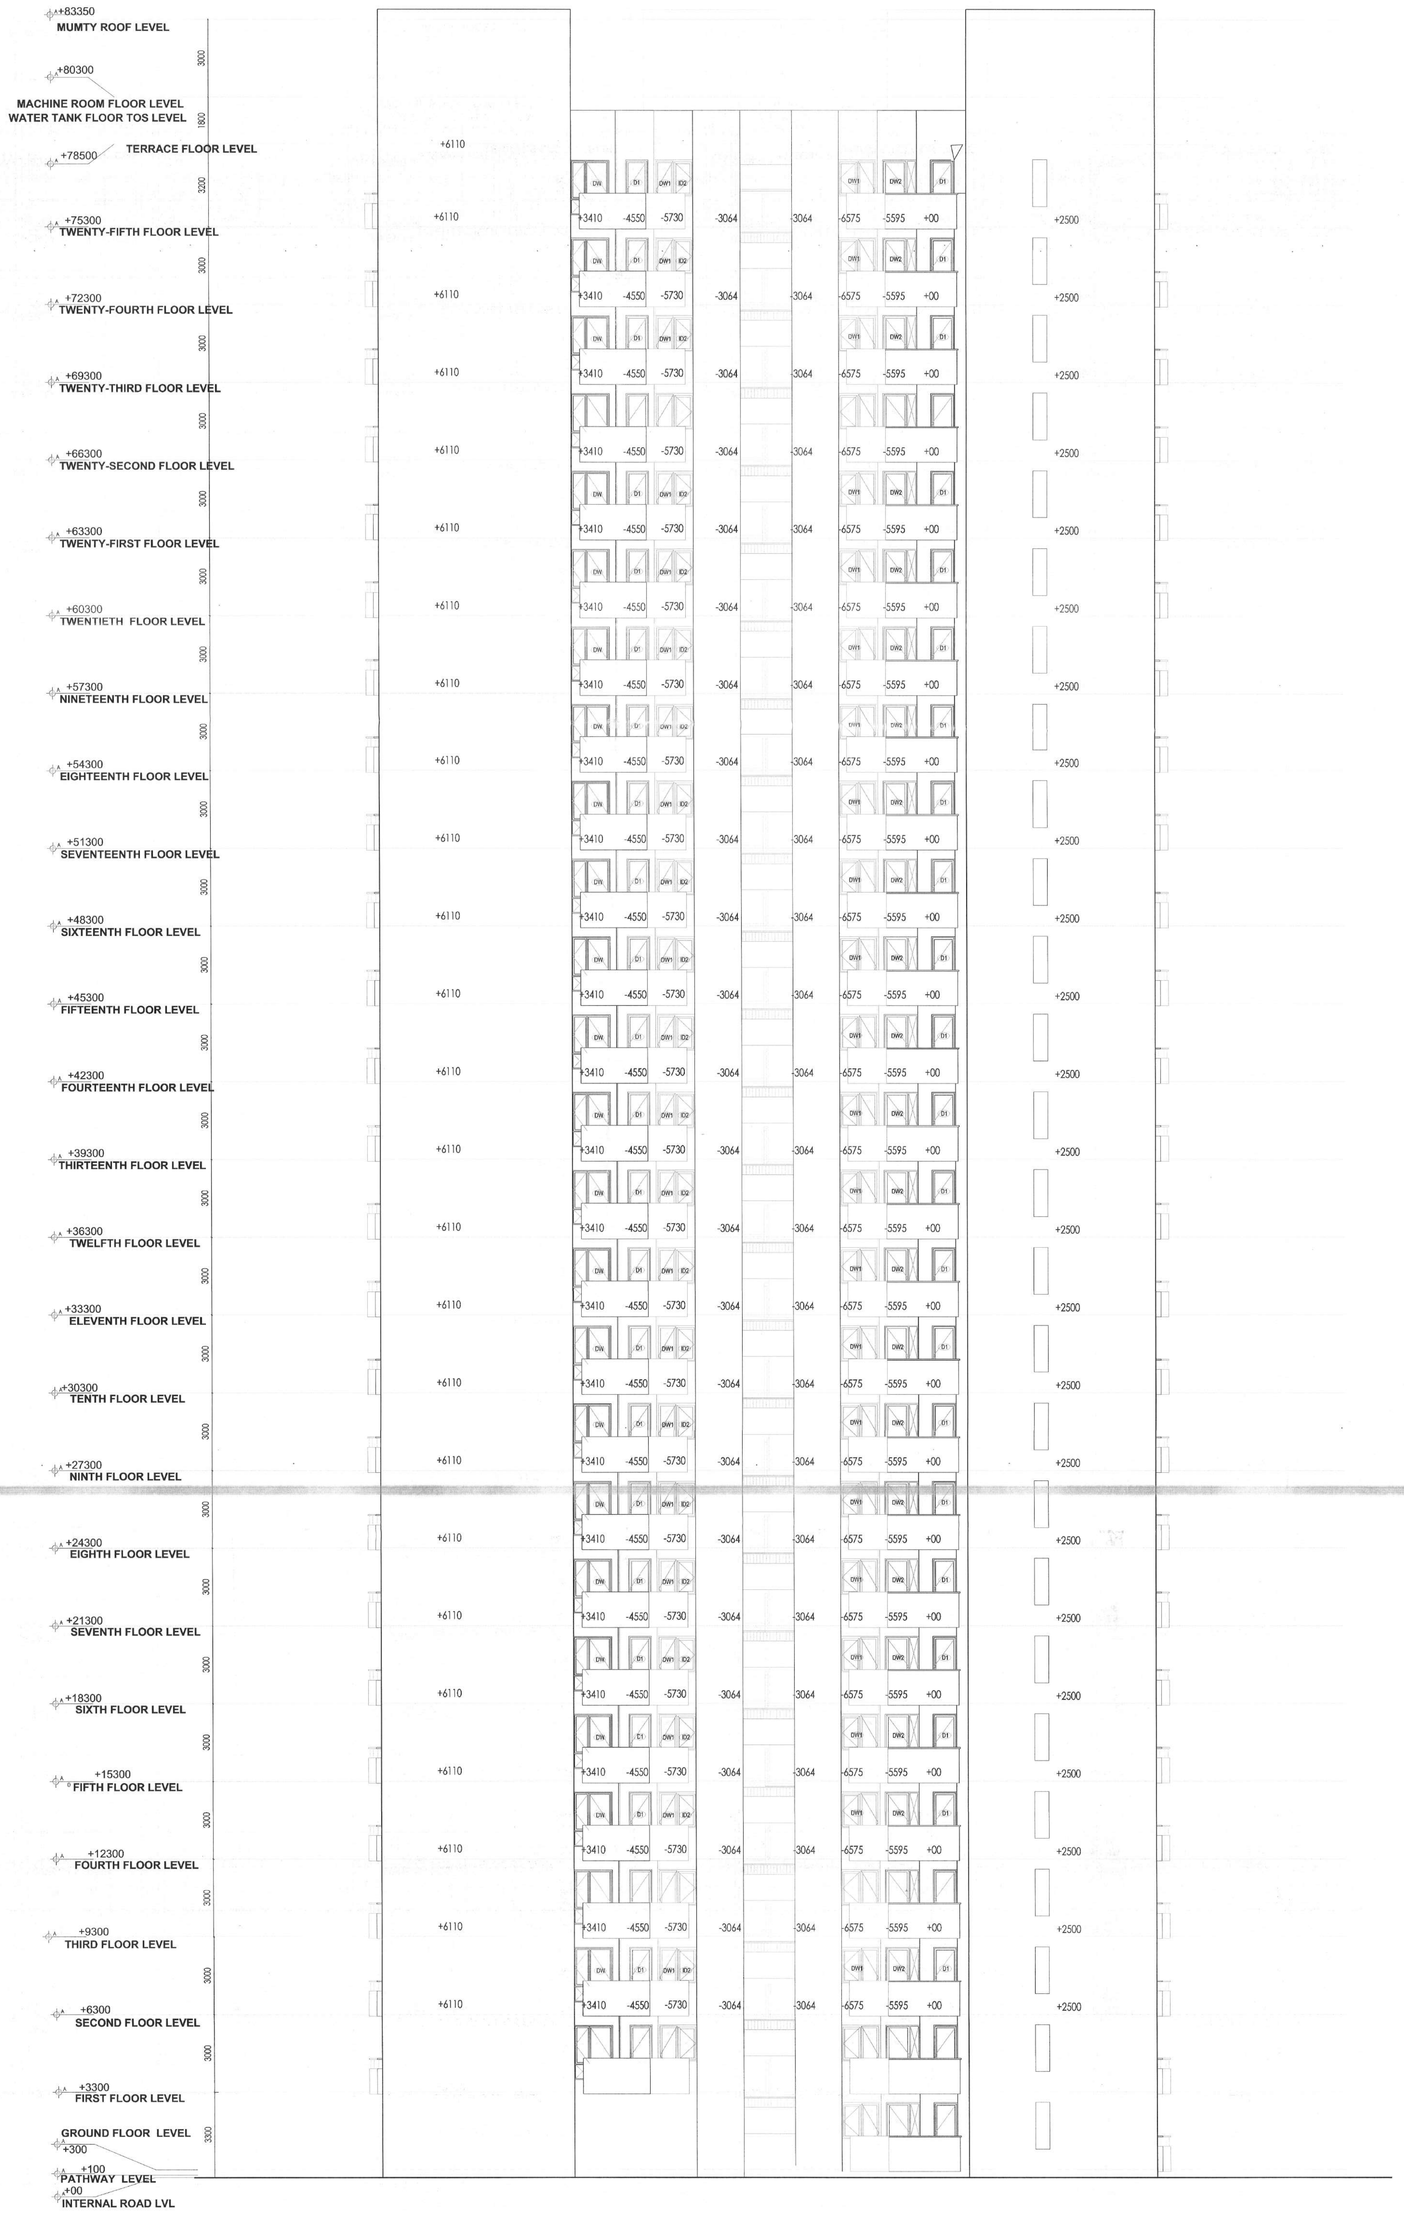
+83350
MUMTY ROOF LEVEL
+80300
MACHINE ROOM FLOOR LEVEL
WATER TANK FLOOR TOS LEVEL
+78500
TERRACE FLOOR LEVEL
+75300
TWENTY-FIFTH FLOOR LEVEL
+72300
TWENTY-FOURTH FLOOR LEVEL
+69300
TWENTY-THIRD FLOOR LEVEL
+66300
TWENTY-SECOND FLOOR LEVEL
+63300
TWENTY-FIRST FLOOR LEVEL
+60300
TWENTIETH FLOOR LEVEL
+57300
NINETEENTH FLOOR LEVEL
+54300
EIGHTEENTH FLOOR LEVEL
+51300
SEVENTEENTH FLOOR LEVEL
+48300
SIXTEENTH FLOOR LEVEL
+45300
FIFTEENTH FLOOR LEVEL
+42300
FOURTEENTH FLOOR LEVEL
+39300
THIRTEENTH FLOOR LEVEL
+36300
TWELFTH FLOOR LEVEL
+33300
ELEVENTH FLOOR LEVEL
+30300
TENTH FLOOR LEVEL
+27300
NINTH FLOOR LEVEL
+24300
EIGHTH FLOOR LEVEL
+21300
SEVENTH FLOOR LEVEL
+18300
SIXTH FLOOR LEVEL
+15300
FIFTH FLOOR LEVEL
+12300
FOURTH FLOOR LEVEL
+9300
THIRD FLOOR LEVEL
+6300
SECOND FLOOR LEVEL
+3300
FIRST FLOOR LEVEL
GROUND FLOOR LEVEL
+300
+100
PATHWAY LEVEL
+00
INTERNAL ROAD LVL
+6110
+6110
+6110