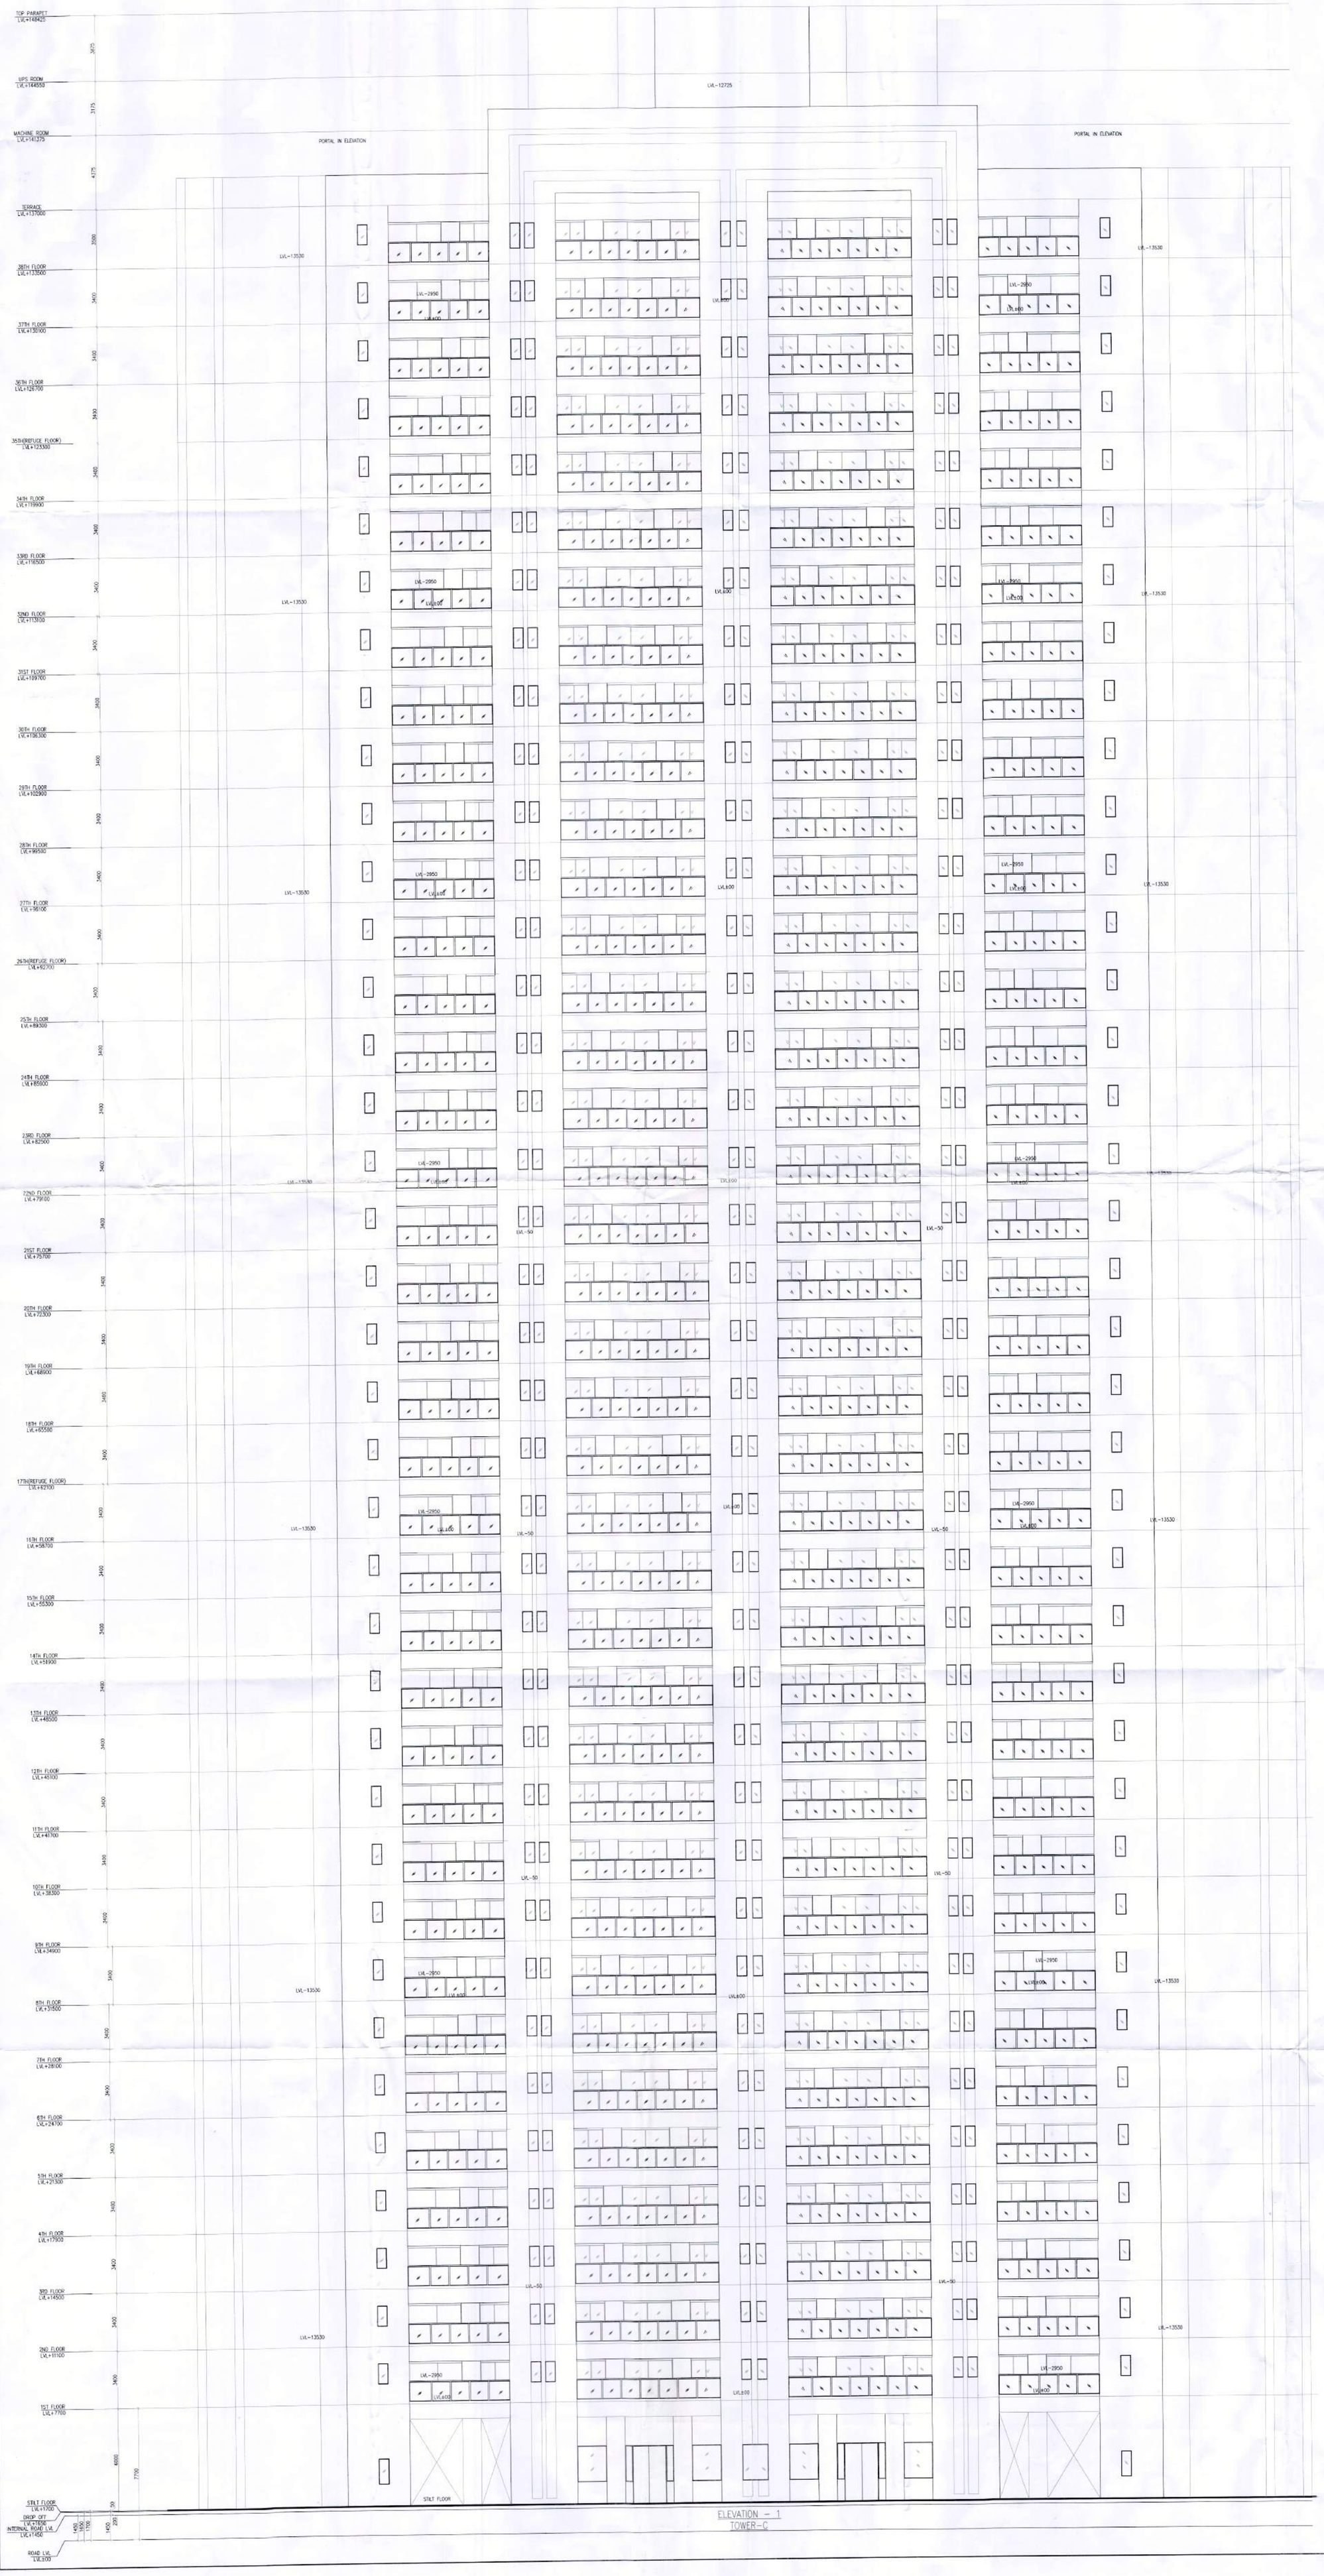

ELEVATION – 1
TOWER–C

Note :-

1. BUILDING WILL BE DESIGNED (STRUCTURES) AS PER RELEVENT IS CODES FOR EARTH QUAKE RESISTANCE.
2. THE BUILDING IS ARTIFICALLY LIT AND MECHANICALLY VENTILATED.

LEGEND:-

TO BE READ WITH THIS OFFICE MEMO NO. 2097 DATED: 20-01-2023

Jr.T.P.(HQ) Asstt.T.P.(HQ) Member Secretary B.P.A.C. S.T.P.(G) Member B.P.A.C. Chairman B.P.A.C.

J.D. A.T.P.

ATP(HQ) Ram Avtar Bassi JD(HQ)

PROJECT :

REVISED BUILDING PLANS OF GROUP HOUSING COLONY AREA MEASURING 25.087 ACRES (LICENCE NO. 123 OF 2012 DATED 20-12-2012 IN SECTOR-63, GURGAON BEING DEVELOPED BY ARLIE BUILDERS & DEVELOPERS PVT. LTD. AND OTHERS IN COLLABORATION WITH DLF HOME DEVELOPERS LTD(EARLIER KNOWN AS DLF NEW GURGAON HOME DEVELOPERS PVT.LTD)

ARCHITECTURE:

ARCOP

ARCOP ASSOCIATES PVT LTD
Plot No. 36B, Sector-32, Intitutional Area,
Gurugram. Haryana. 122001. India
Tel.: 91-124-4595500
91-124-4595550
Fax: 91-124-4595550

OWNER'S SEAL & SIGNATURE

ARCHITECT'S SEAL & SIGNATURE

PRATEEK BHATNAGAR
ARCHITECT
M.C.A./U.A.
Registration No.: CA/2003/32077
A-14795

ARCHITECT'S SEAL & SIGNATURE

OWNER'S SEAL & SIGNATURE

DLF Home Developers Limited

JAN.-2023. Scale : 1:100

Drawing Title:-

ELEVATION-1
TOWER-C

Drawing No:-

TC-07

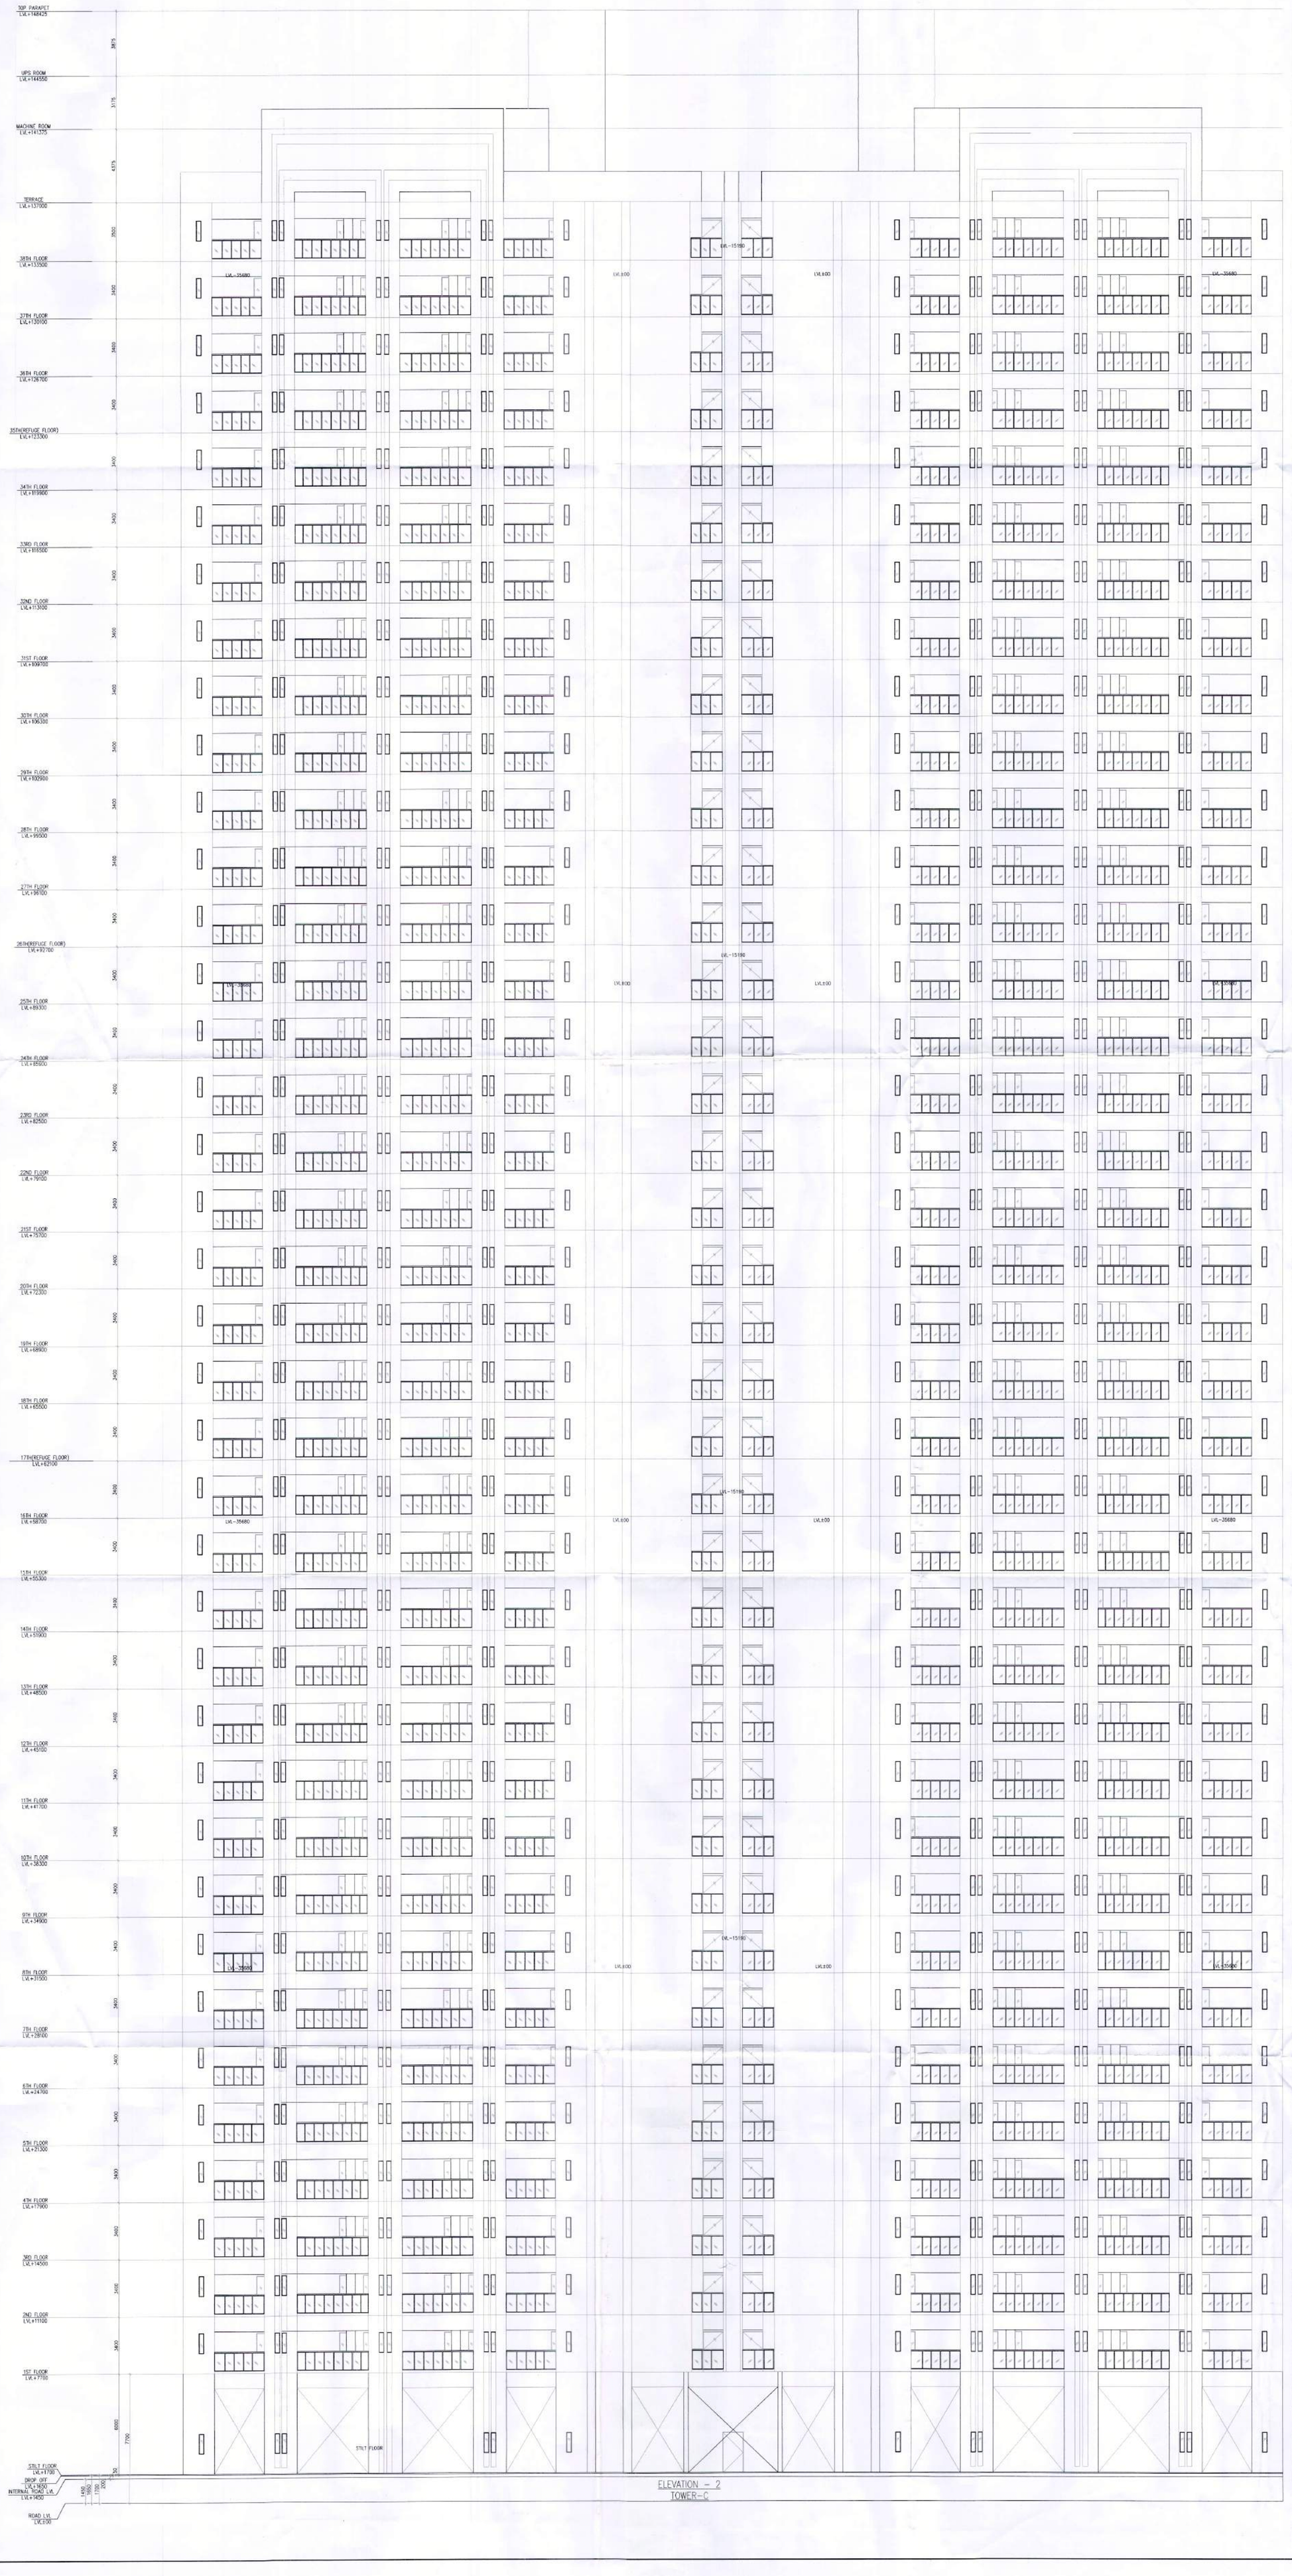

ELEVATION – 2
TOWER-C

Note :-

1. BUILDING WILL BE DESIGNED (STRUCTURES) AS PER RELEVENT IS CODES FOR EARTH QUAKE RESISTANCE.
2. THE BUILDING IS ARTIFICALLY LIT AND MECHANICALLY VENTILATED.

LEGEND: –

TO BE READ WITH THIS OFFICE MEMO NO. 2097 DATED: 20-01-2023

STP (HQ) Member Secretary B.P.A.C.
STP (HQ) Member B.P.A.C
STP (G) Chairman B.P.A.C
DDT(HQ) MEMBER BPAC
A.T.P
ATP(HQ)
Ram Avtar Bassi JD(HQ)

PROJECT :

REVISED BUILDING PLANS OF GROUP HOUSING COLONY AREA MEASURING 25.087 ACRES (LICENCE NO. 123 OF 2012 DATED 20-12-2012 IN SECTOR-63, GURGAON BEING DEVELOPED BY ARLIE BUILDERS & DEVELOPERS PVT. LTD. AND OTHERS IN COLLABORATION WITH DLF HOME DEVELOPERS LTD(EARLIER KNOWN AS DLF NEW GURGAON HOME DEVELOPERS PVT.LTD)

ARCHITECTURE:
ARCOP
ARCOP ASSOCIATES PVT LTD
Plot No. 36B, Sector-32, Intitutional Area, Gurugram. Haryana. 122001. India
Tel.: 91-124-4595500
91-124-4595550
Fax: 91-124-4595550

~~OWNER'S SEAL & SIGNATURE~~ ARCHITECT'S SEAL & SIGNATURE

PRATEEK BHATNAGAR ARCHITECT M.C.A., A.I.I.A. Registration No. A-14799

~~ARCHITECT'S SEAL & SIGNATURE~~ OWNER'S SEAL & SIGNATURE

DLF Home Developers Limited
Authorised Signatory

JAN.–2023. | Scale : 1:100

Drawing Title:– ELEVATION-2 TOWER-C

Drawing No:– TC-08

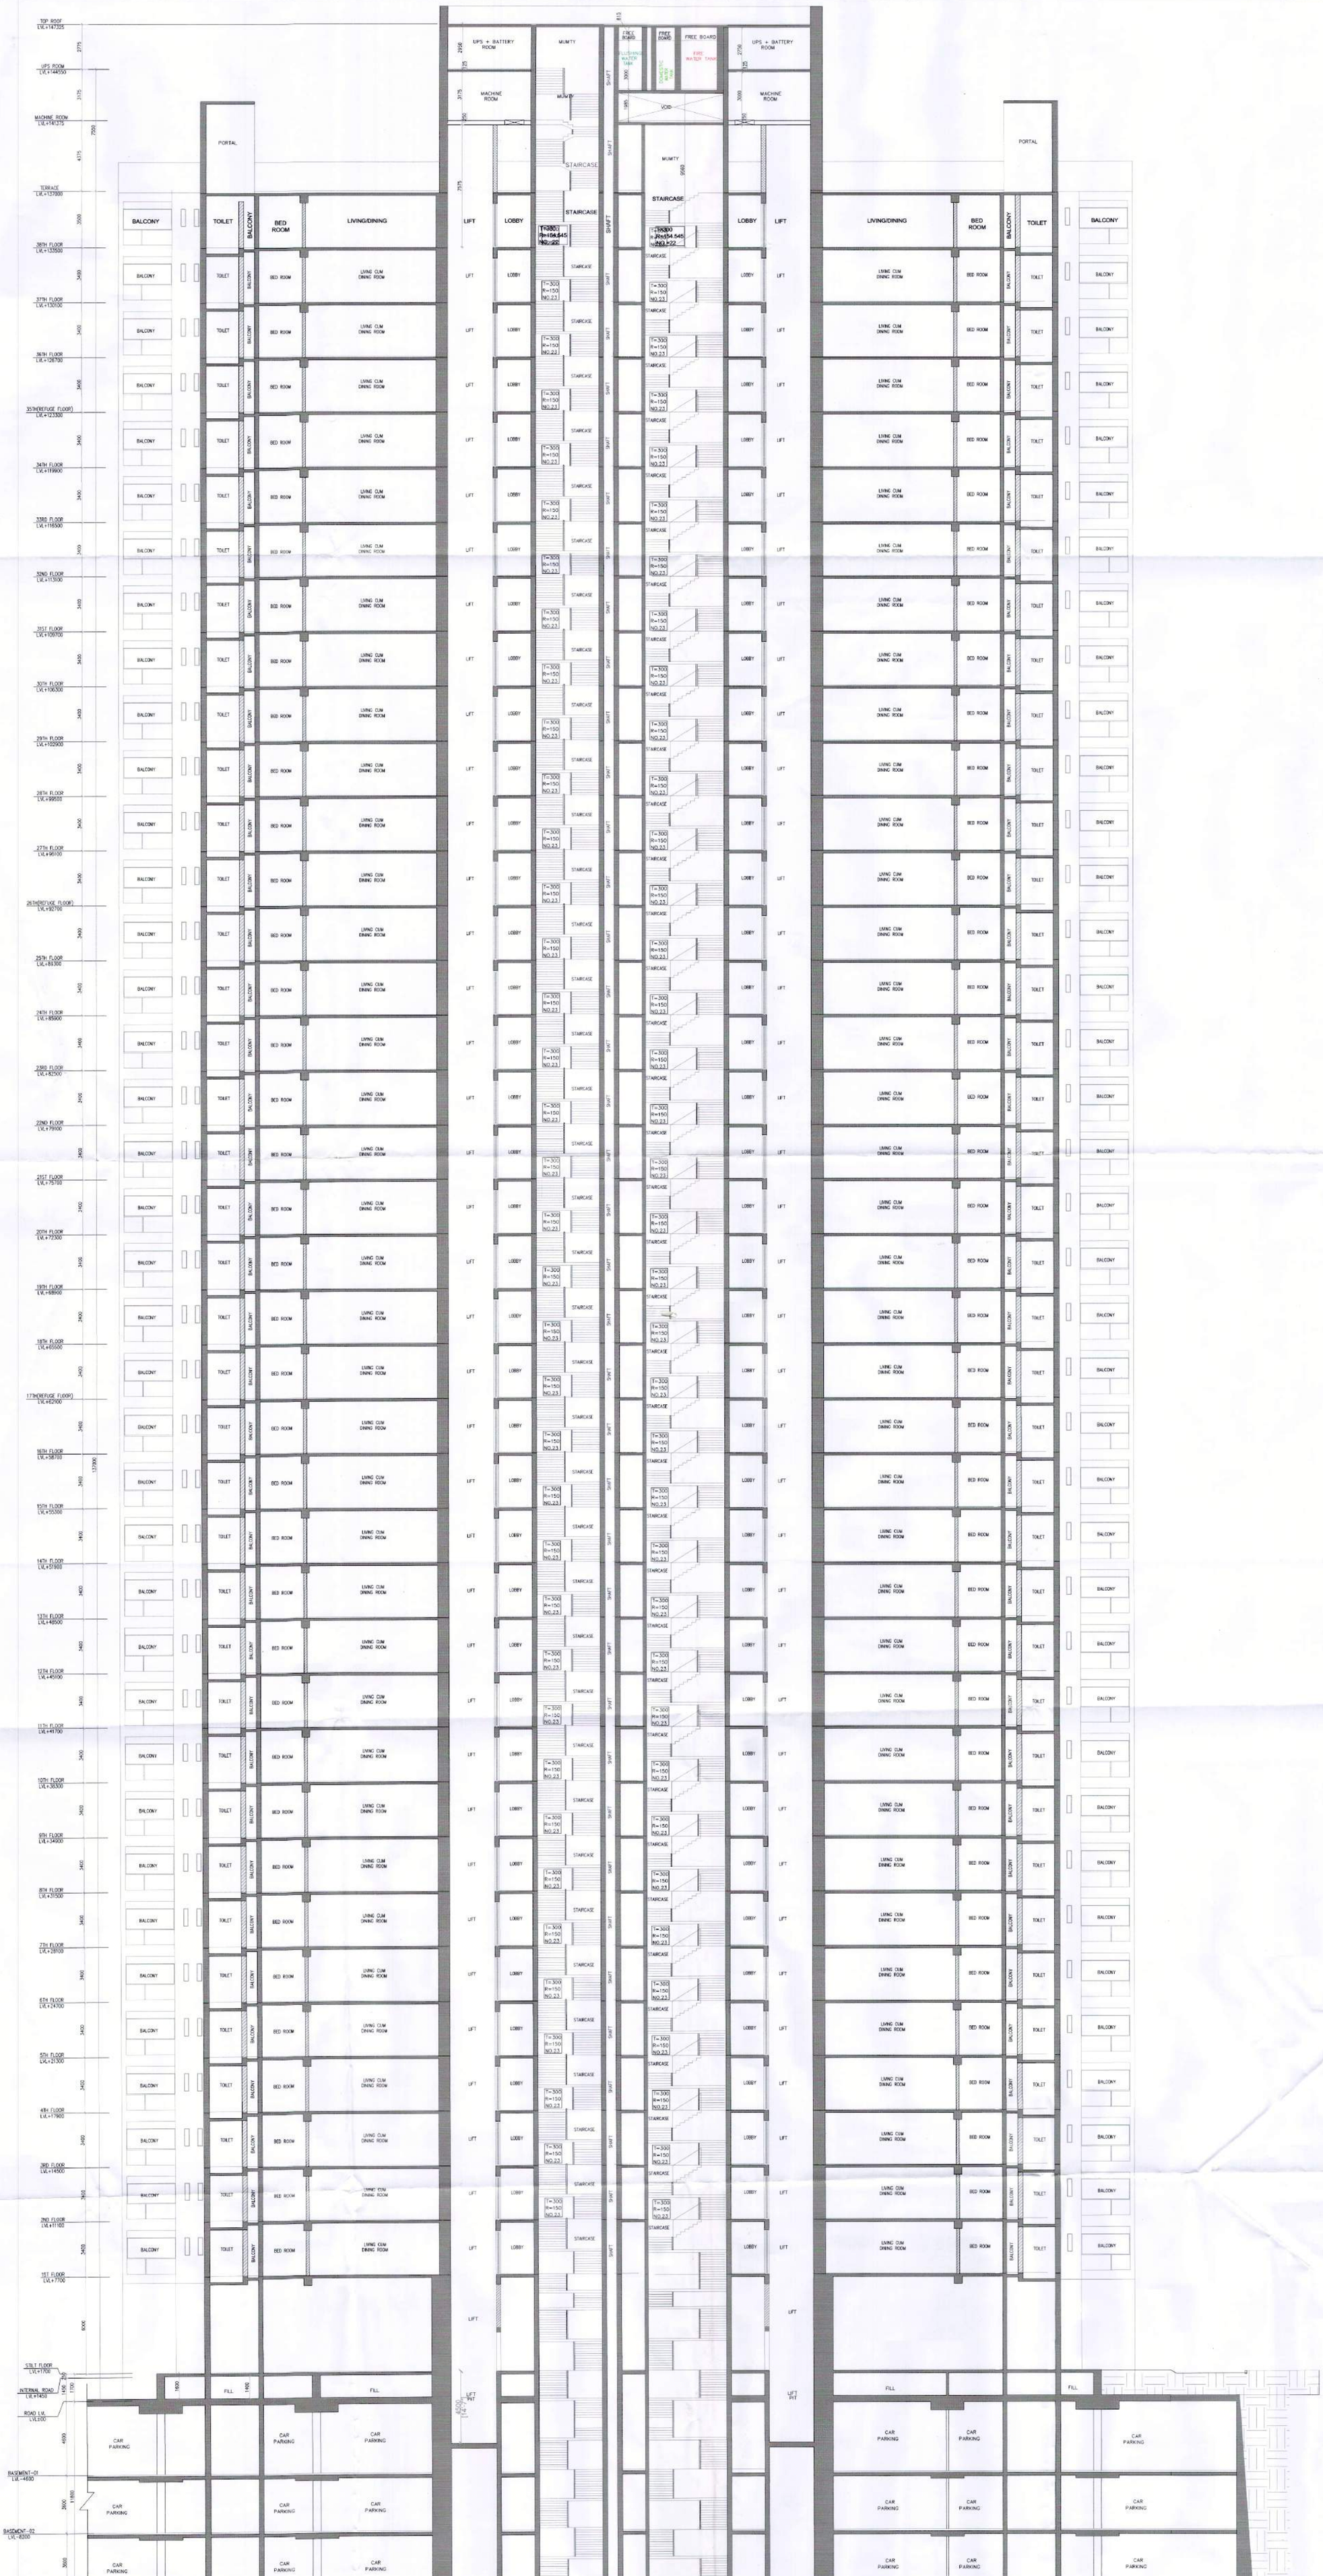

SECTION-AA'
TOWER-C

Note :-

1. BUILDING WILL BE DESIGNED (STRUCTURES) AS PER RELEVENT IS CODES FOR EARTH QUAKE RESISTANCE.
2. THE BUILDING IS ARTIFICALLY LIT AND MECHANICALLY VENTILATED.

LEGEND:-

TO BE READ WITH THIS OFFICE
MEMO NO. 3097
DATED: 30-01-2023

STP(HQ) S.T.P.(HQ) Member Secretary B.P.A.C. S.T.P.(G) Member B.P.A.C. ATP(HQ)

JD.

ATP(HQ)

Ram Avtar Bassi JD(HQ)

PROJECT :

REVISED BUILDING PLANS OF GROUP HOUSING COLONY AREA MEASURING 25.087 ACRES (LICENCE NO. 123 OF 2012 DATED 20-12-2012 IN SECTOR-63, GURGAON BEING DEVELOPED BY ARLIE BUILDERS & DEVELOPERS PVT. LTD. AND OTHERS IN COLLABORATION WITH DLF HOME DEVELOPERS LTD(EARLIER KNOWN AS DLF NEW GURGAON HOME DEVELOPERS PVT.LTD)

ARCHITECTURE:

ARCOP

ARCOP ASSOCIATES PVT LTD
Plot No. 36B, Sector-32, Intitutional Area,
Gurugram. Haryana. 122001. India
Tel.: 91-124-4595500
91-124-4595550
Fax: 91-124-4595550

OWNER'S SEAL & SIGNATURE

ARCHITECT'S SEAL & SIGNATCIRE

PRATEEK BHATNAGAR
ARCHITECT
M.C.A., A.I.I.A.
Registration No.: CA/2003/32077
A-14735

ARCHITECT'S SEAL & SIGNATURE

OWNER'S SIGN & SEAL

DLF Home Developers Limited
Authorised Signatory

JAN.-2023. | Scale : 1:100

Drawing Title:-

SECTION-AA
TOWER-C

Drawing No:-

TC-09