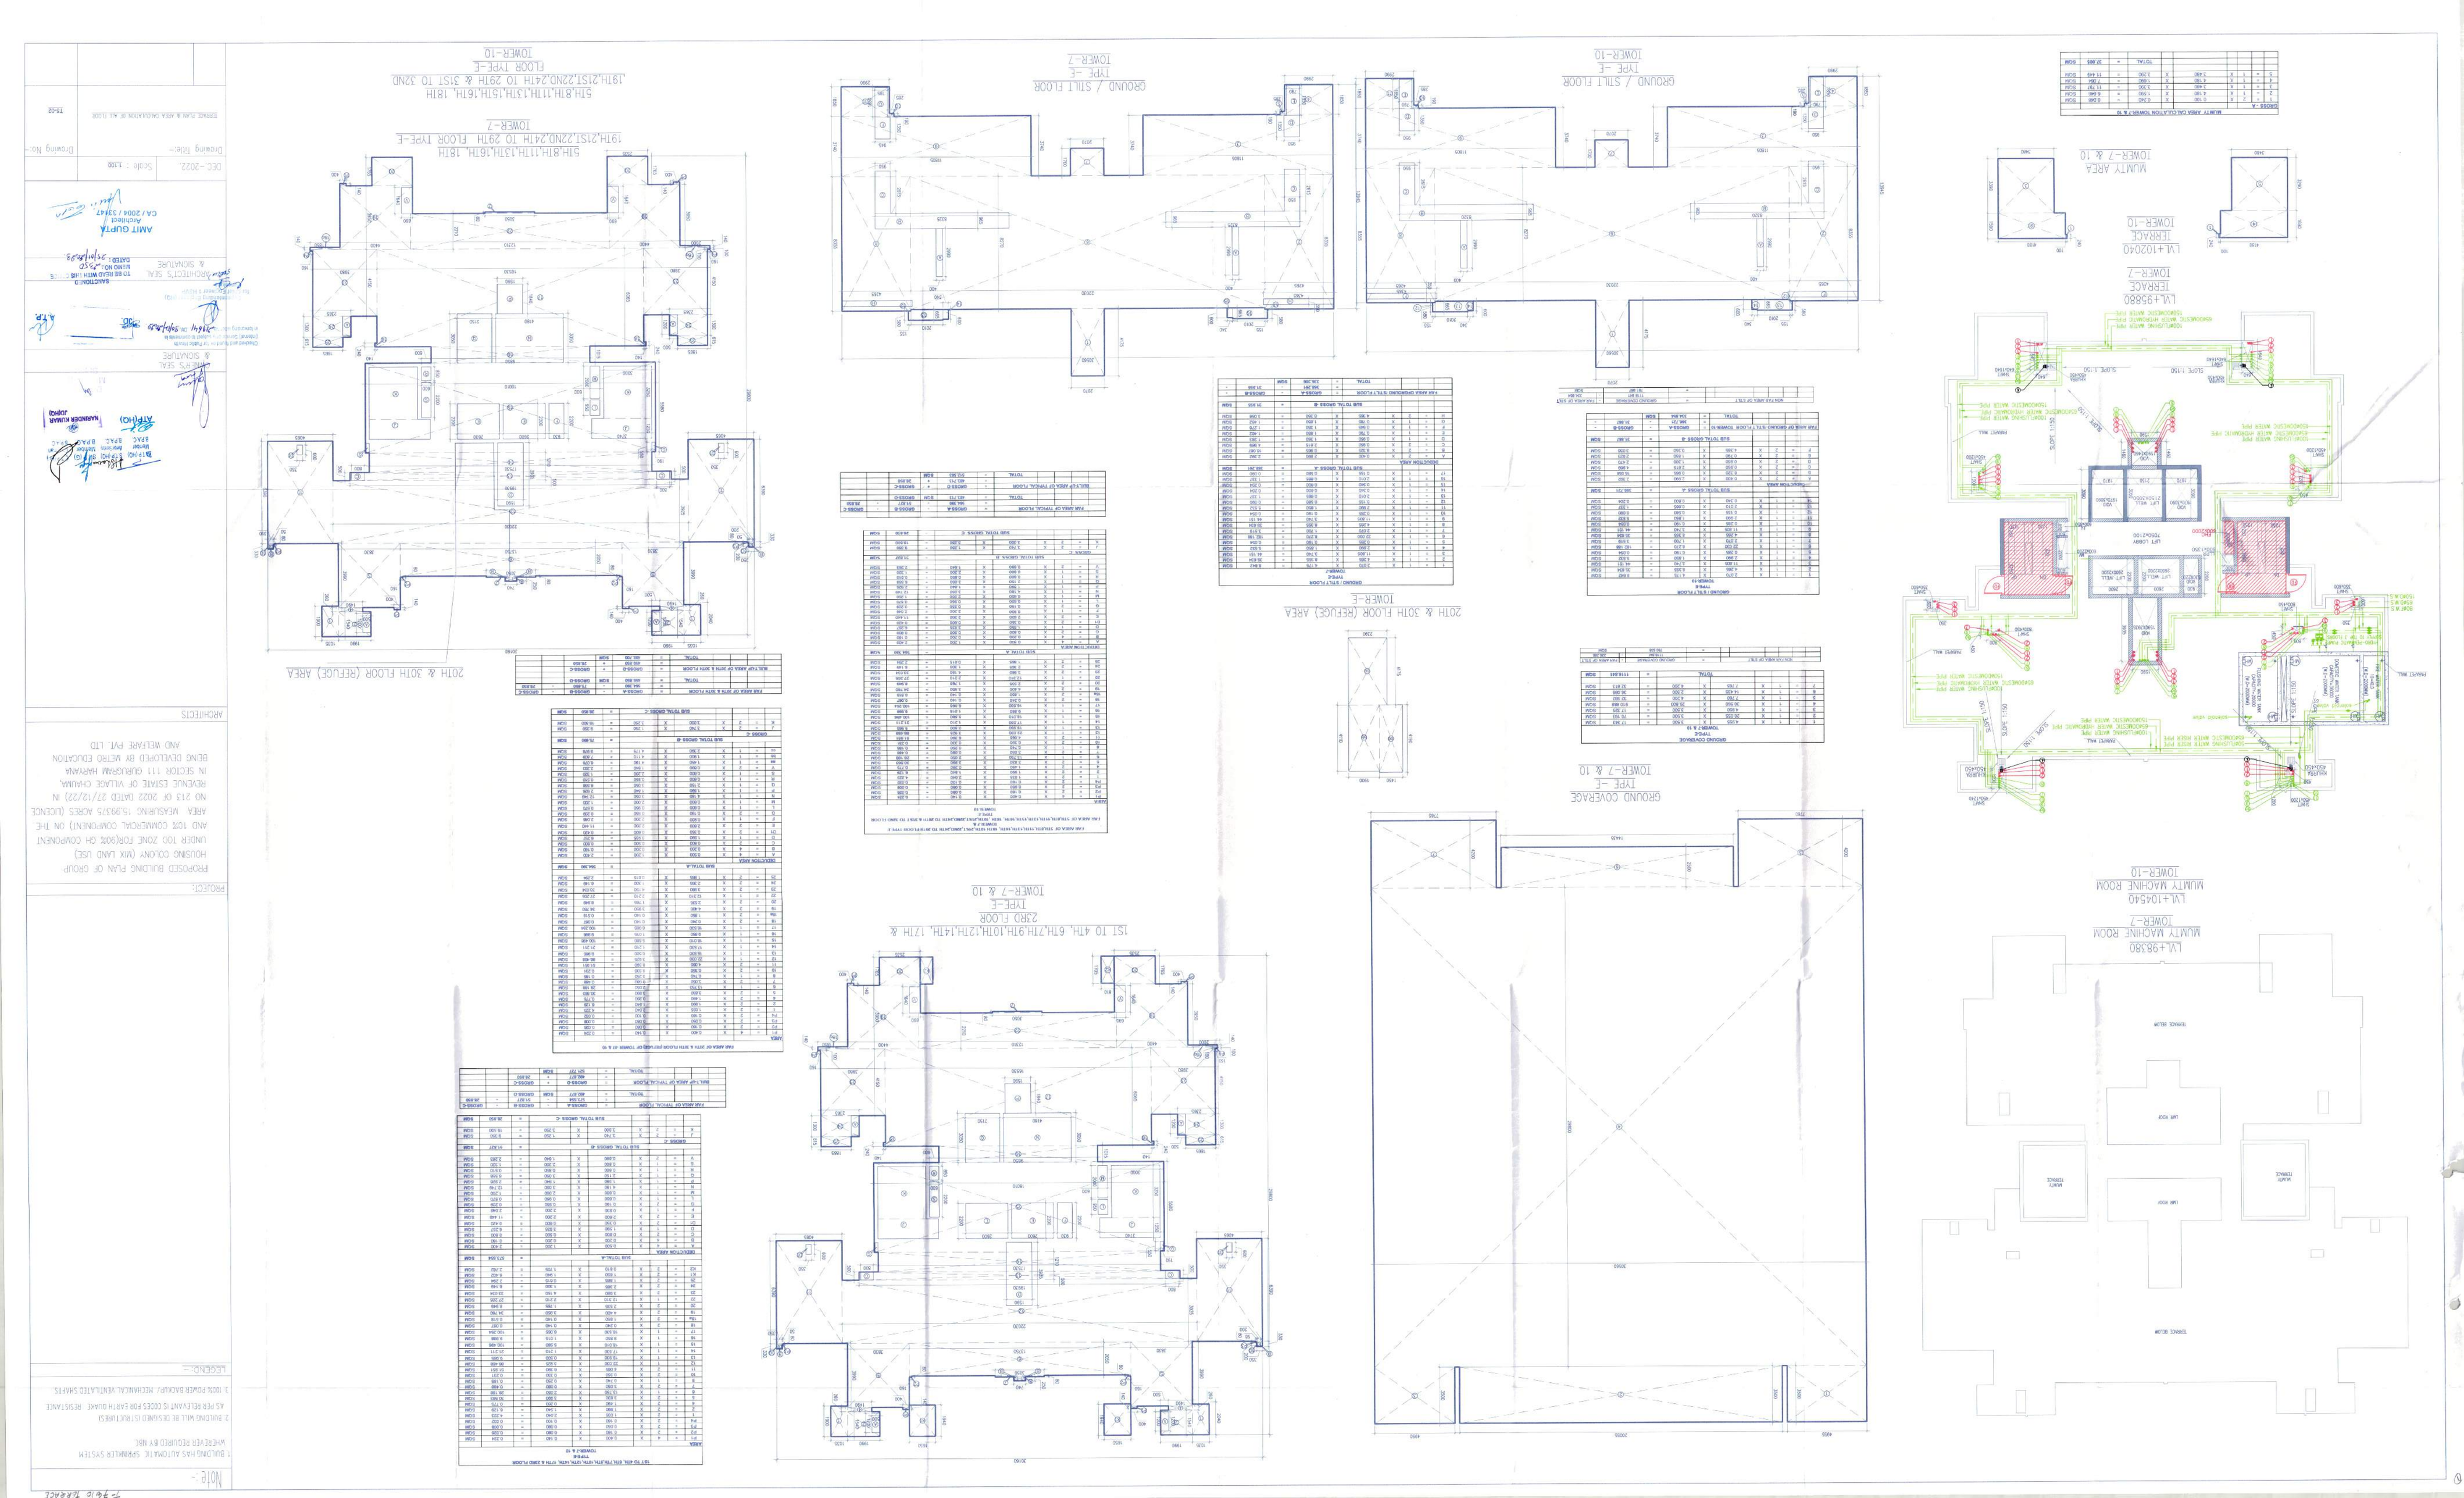
PROPOSED BUILDING PLAN OF GROUP HOUSING COLONY (MIX LAND USE) UNDER 100 ZONE (RR/1902 CH COMPONENT AND 1021 COMMERCIAL COMPONENT) ON THE AREA MEASURING 15.39375 ACRES (LICENCE NO 213 OF 2022 DATED 27/12/22) IN REVENUE ESTATE OF VILLAGE CHAMAN, IN SECTOR 111 GURUGRAM HARYANA BEING DEVELOPED BY METRO DEVELOPERS AND WELFARE PVT LTD
PROJECT:-
ARCHITECTS
NOTE :-
1 BUILDING HAS AUTOMATIC SPRINKLER SYSTEM WHERE EVER REQUIRED BY NBC
2 BUILDING WILL BE DESIGNED ESTIMATED AS PER RELEVANT IS CODES FOR EARTH QUAKE RESISTANCE
3 100% POWER BACKUP/ MECHANICAL VENTILATED SHAFTS
LEGEND:-
SITE PLAN
DEC-2022
Scale : 1:100
Drawing Title:-
Drawing No:-
SEPARE PLAN & AREA CALCULATION OF ALL FLOOR
TS-02
ARCHITECT'S SEAL & SIGNATURE
AMIT GUPTA
Architect
CA/2004/13917
ARCHITECT'S SEAL & SIGNATURE
DATED: 30/12/2022
GROUND / STILT FLOOR
TYPE -E
TOWER-10
GROUND COVERAGE
TYPE -E
TOWER-7 & 10
20TH & 30TH FLOOR (REFUGE) AREA
TOWER-E
1ST TO 4TH, 6TH,7TH,9TH,10TH,12TH,14TH, 17TH & 22ND FLOOR
TYPE-E
TOWER-7 & 10
1ST TO 4TH, 6TH,7TH,9TH,10TH,12TH,14TH, 17TH & 22ND FLOOR
TYPE-E
TOWER-7 & 10
19TH,21ST,22ND,24TH TO 29TH & 31ST TO 32ND FLOOR TYPE-E
TOWER-2
5TH,8TH,11TH,13TH,15TH,16TH, 18TH
19TH,21ST,22ND,24TH TO 29TH & 31ST TO 32ND FLOOR TYPE-E
TOWER-10
5TH,8TH,11TH,13TH,15TH,16TH, 18TH
GROUND / STILT FLOOR
TYPE -E
TOWER-2
GROUND / STILT FLOOR
TYPE -E
TOWER-10
MULTY AREA
TOWER-7 & 10
LVL+102040
TERRACE
TOWER-10
LVL+95880
TERRACE
TOWER-7
LVL+98380
MULTY MACHINE ROOM
TOWER-7
LVL+104540
MULTY MACHINE ROOM
TOWER-10