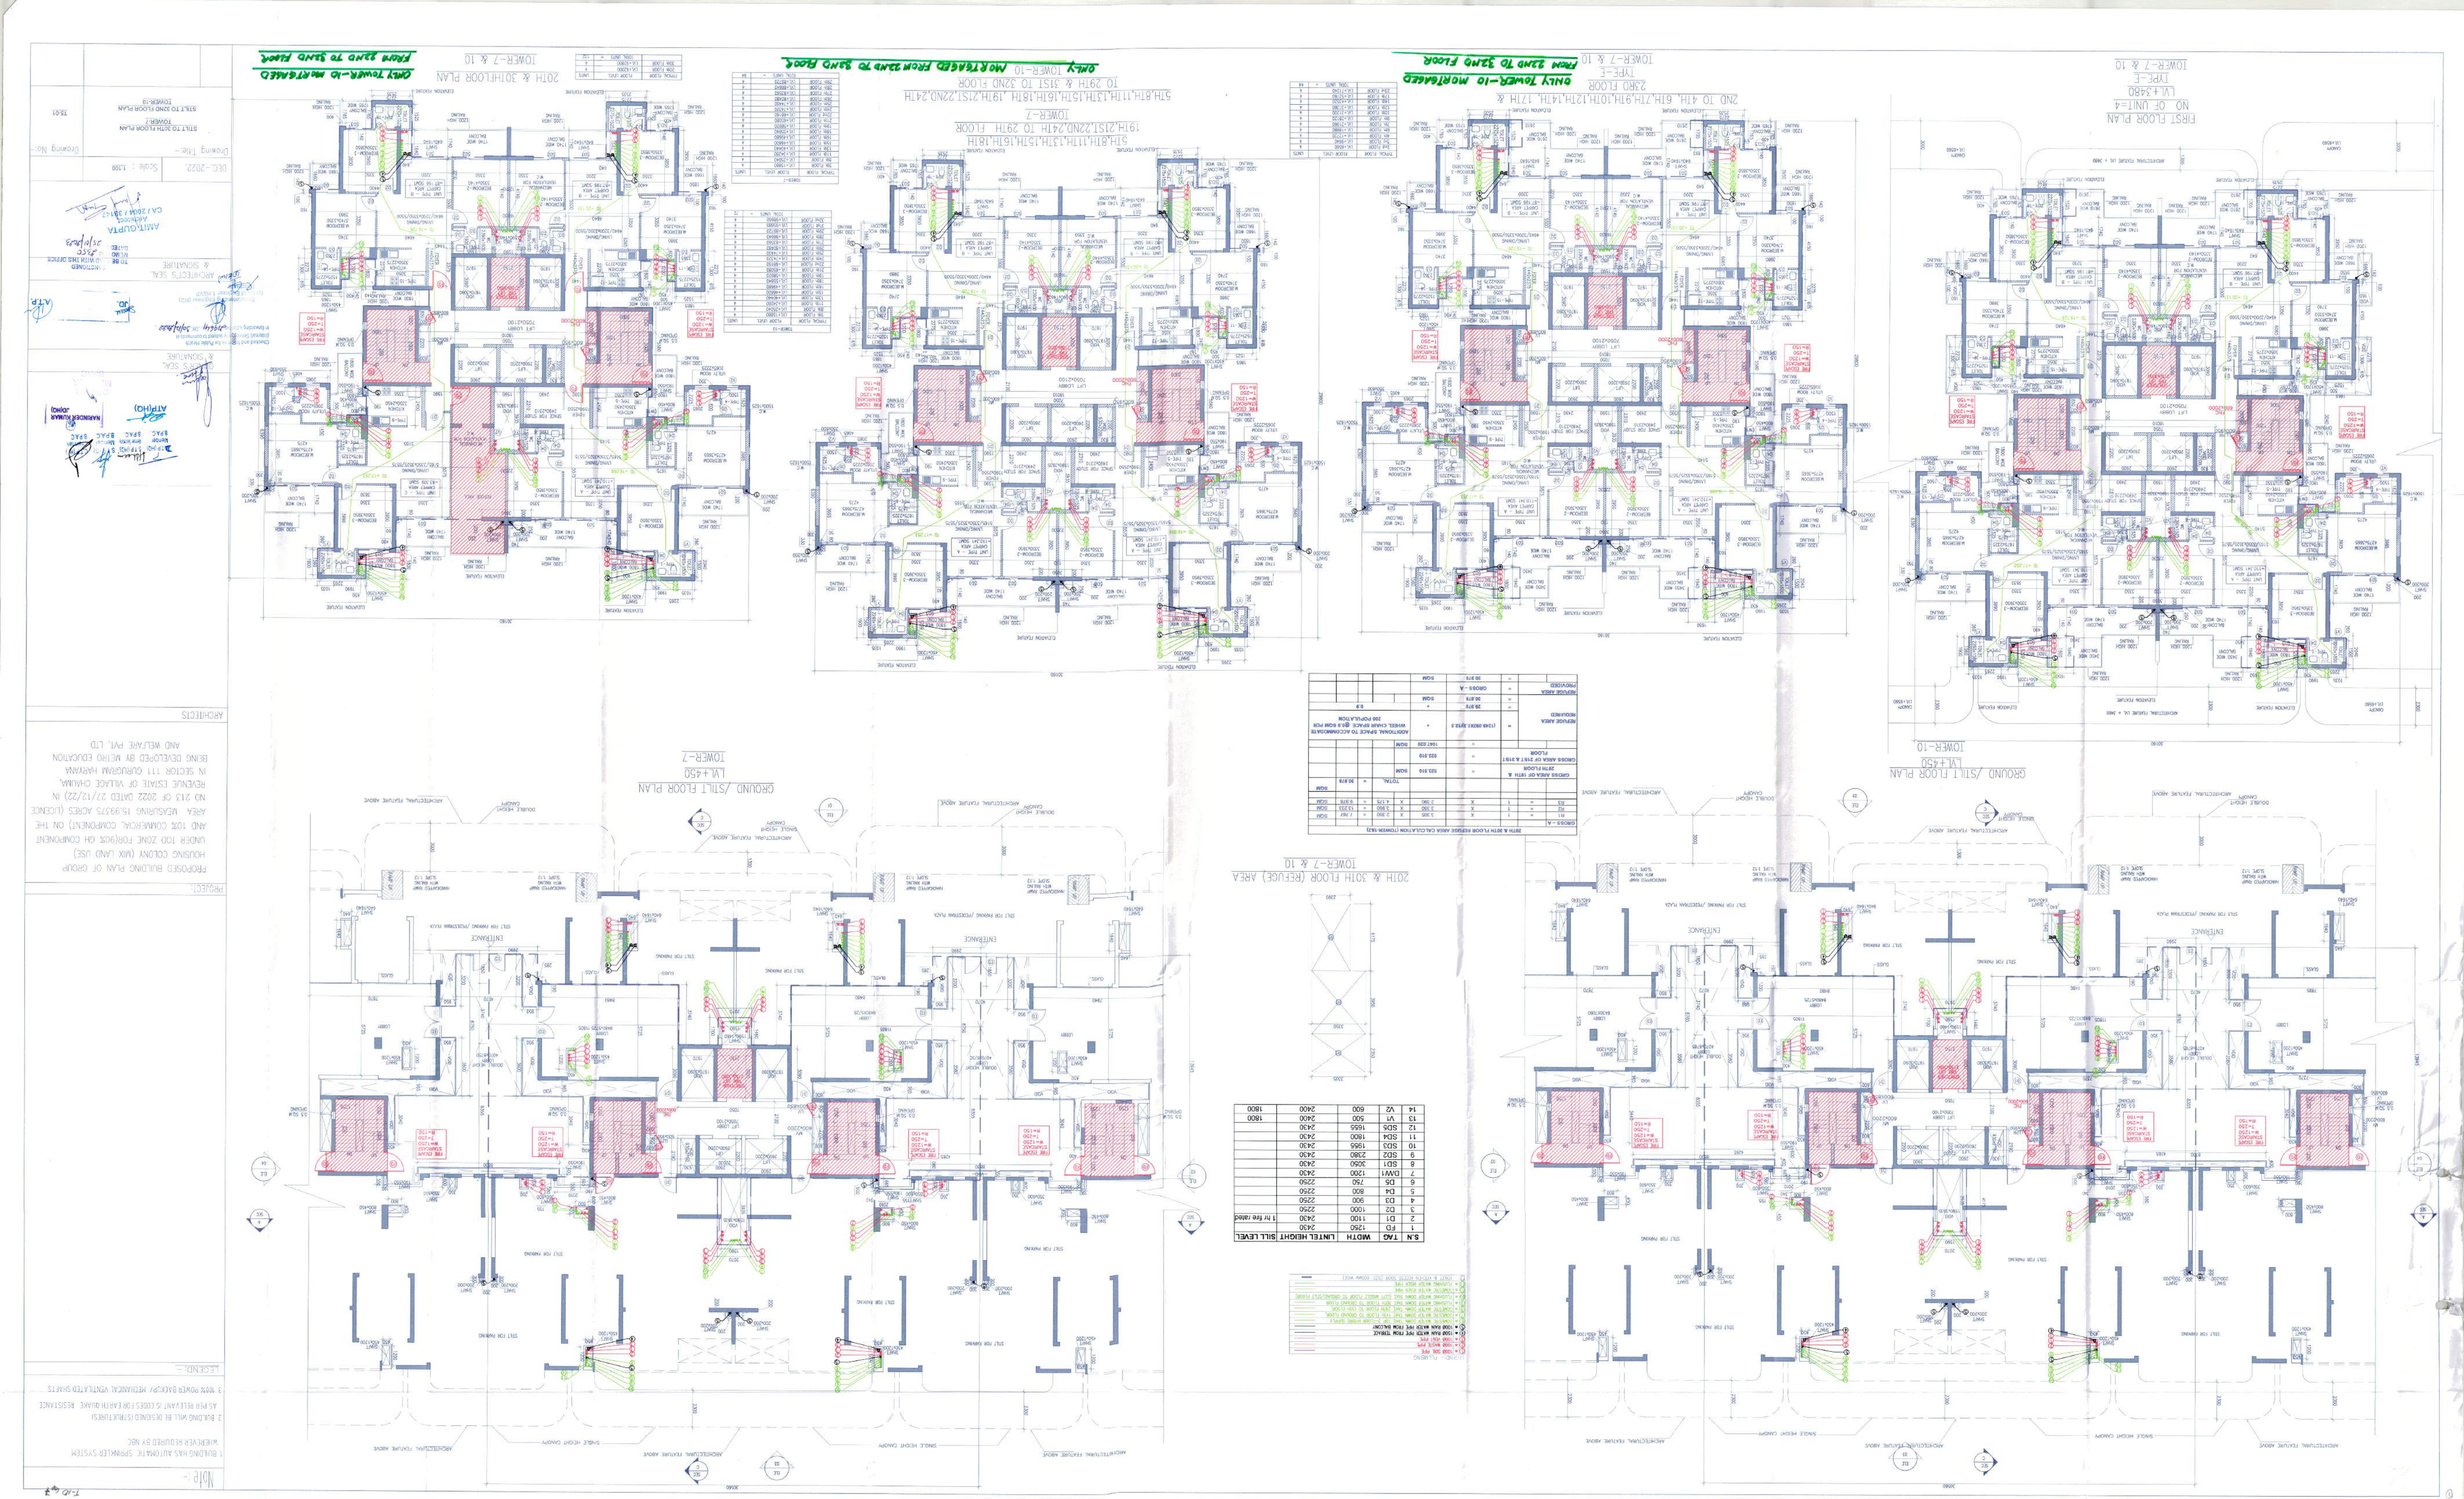
FIRST FLOOR PLAN
NO. OF UNIT=4
L.W.+3480
TYPE-E
TOWER-7 & 10
TOWER-10
L.W.+450
GROUND /STILT FLOOR PLAN
TOWER-10
ONLY TOWER-10 MORTGAGED
FROM 22ND TO 32ND FLOOR
2ND TO 4TH,7TH,9TH,10TH,12TH,14TH, 17TH &
23RD FLOOR
TYPE-E
TOWER-7 & 10
ONLY TOWER-10 MORTGAGED FROM 22ND TO 32ND FLOOR
5TH,8TH,11TH,13TH,15TH,18TH, 19TH,21ST,22ND,24TH
TO 29TH & 31ST TO 32ND FLOOR
TOWER-7
ONLY TOWER-10 MORTGAGED
FROM 22ND TO 32ND FLOOR
30TH & 33RD FLOOR
TOWER-7 & 10
GROUND /STILT FLOOR PLAN
L.W.+450
TOWER-7
30TH & 33RD FLOOR (REFUGE) AREA
TOWER-7 & 10
PROPOSED BUILDING PLAN OF GROUP HOUSING COLONY (MIX LAND USE) UNDER TOD ZONE FORFSI(90% OF COMPONENT AND 10% COMMERCIAL COMPONENT) ON THE AREA MEASURING 15.9975 ACRES (LICENCE NO 213 OF 2022 DATED 27/12/22) IN REVENUE ESTATE OF VILLAGE CHHAWA, IN SECTOR 111 GURUGRAM HARYANA BEING DEVELOPED BY MEINO EDUCATION AND WELFARE PVT. LTD
ARCHITECTS
PROJECT:
LEGEND:-
1 BUILDING HAS AUTOMATIC SPRINKLER SYSTEM WHEREVER REQUIRED BY NBC
2 BUILDING WILL BE DESIGNED STRUCTURALLY AS PER RELEVANT IS CODES FOR EARTHQUAKE
3 MVAC POWER BACKUP, MECHANICAL VENTILATIO SHAFTS
Drawing Title:-
Drawing No:-
DEC-2022
Scale : 1:150
ARCHITECTS SEAL & SIGNATURE
ARCHITECTS SEAL & SIGNATURE
NAMRUDDIN KUMAR (RPA03)
ATM(HO)
ANITA GUPTA
ARCHITECT
CA/2004/24313
ANITA GUPTA
ARCHITECT
CA/2004/24313
ARCHITECTS SEAL & SIGNATURE
ARCHITECTS SEAL & SIGNATURE
ARCHITECTS SEAL & SIGNATURE
Note :-