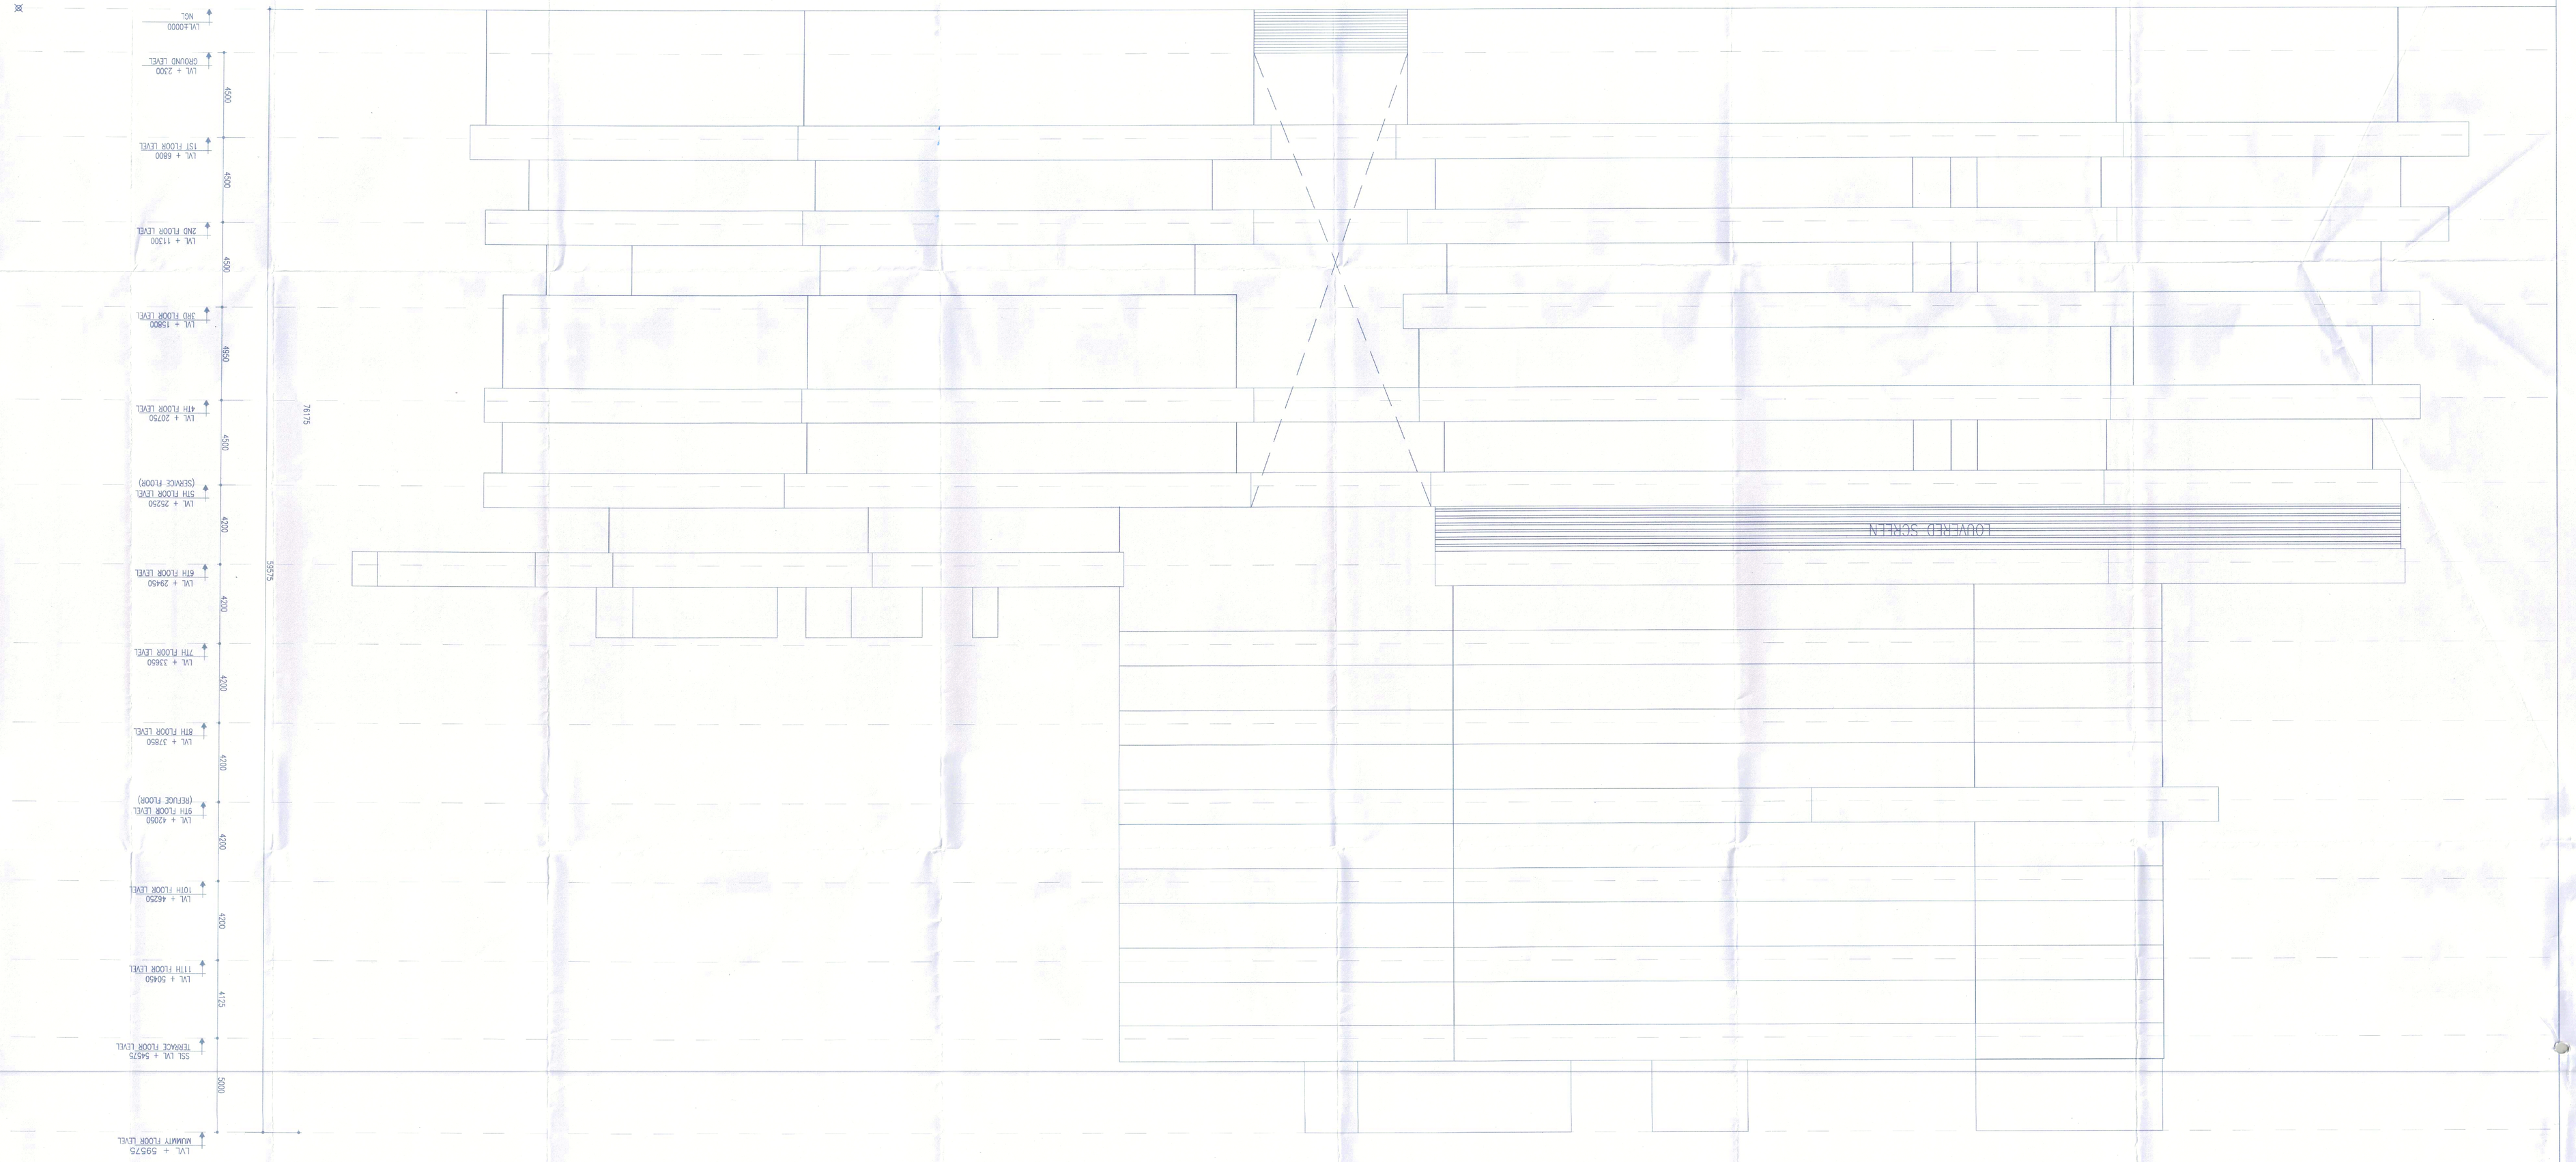

Note :-

1) BUILDING HAS AUTOMATIC SPRINKLER SYSTEM WHICH IS REQUIRED BY NBC

2) BUILDING WILL BE DESIGNED (STRUCTURES) AS PER BELLEVENT IS CODES FOR EARTH QUAKE RESISTANCE

LEGEND:-

PROJECT:

PROPOSED COMMERCIAL COLONY AREA MEASURING 6.525 ACRES (LICENSE NO. 79 OF 2012 DATED 1/08/2012 & LICENSE NO. 11 OF 2013 DATED 12/03/2013) IN SECTOR 106, GURGRAM BEING DEVELOPED BY ELAN AVENUE LTD.(FORMERLY KNOWN AS ARGOID DEVELOPERS LTD.)

ARCHITECTS

OWNER'S SEAL & SIGNATURE

For Elan Avenue Ltd.

Authorised Signatory

ATUL GOYAL

MANAGER

ARCHITECT'S SEAL & SIGNATURE

Ar. Manoj Kumar Jain

Reg. No. CA/1994/21

Architect

M.Arch.

New Delhi

DEC.-2022 | Scale : 1:100

Drawing Title:- ELEVATION-01

Drawing No:- T-24