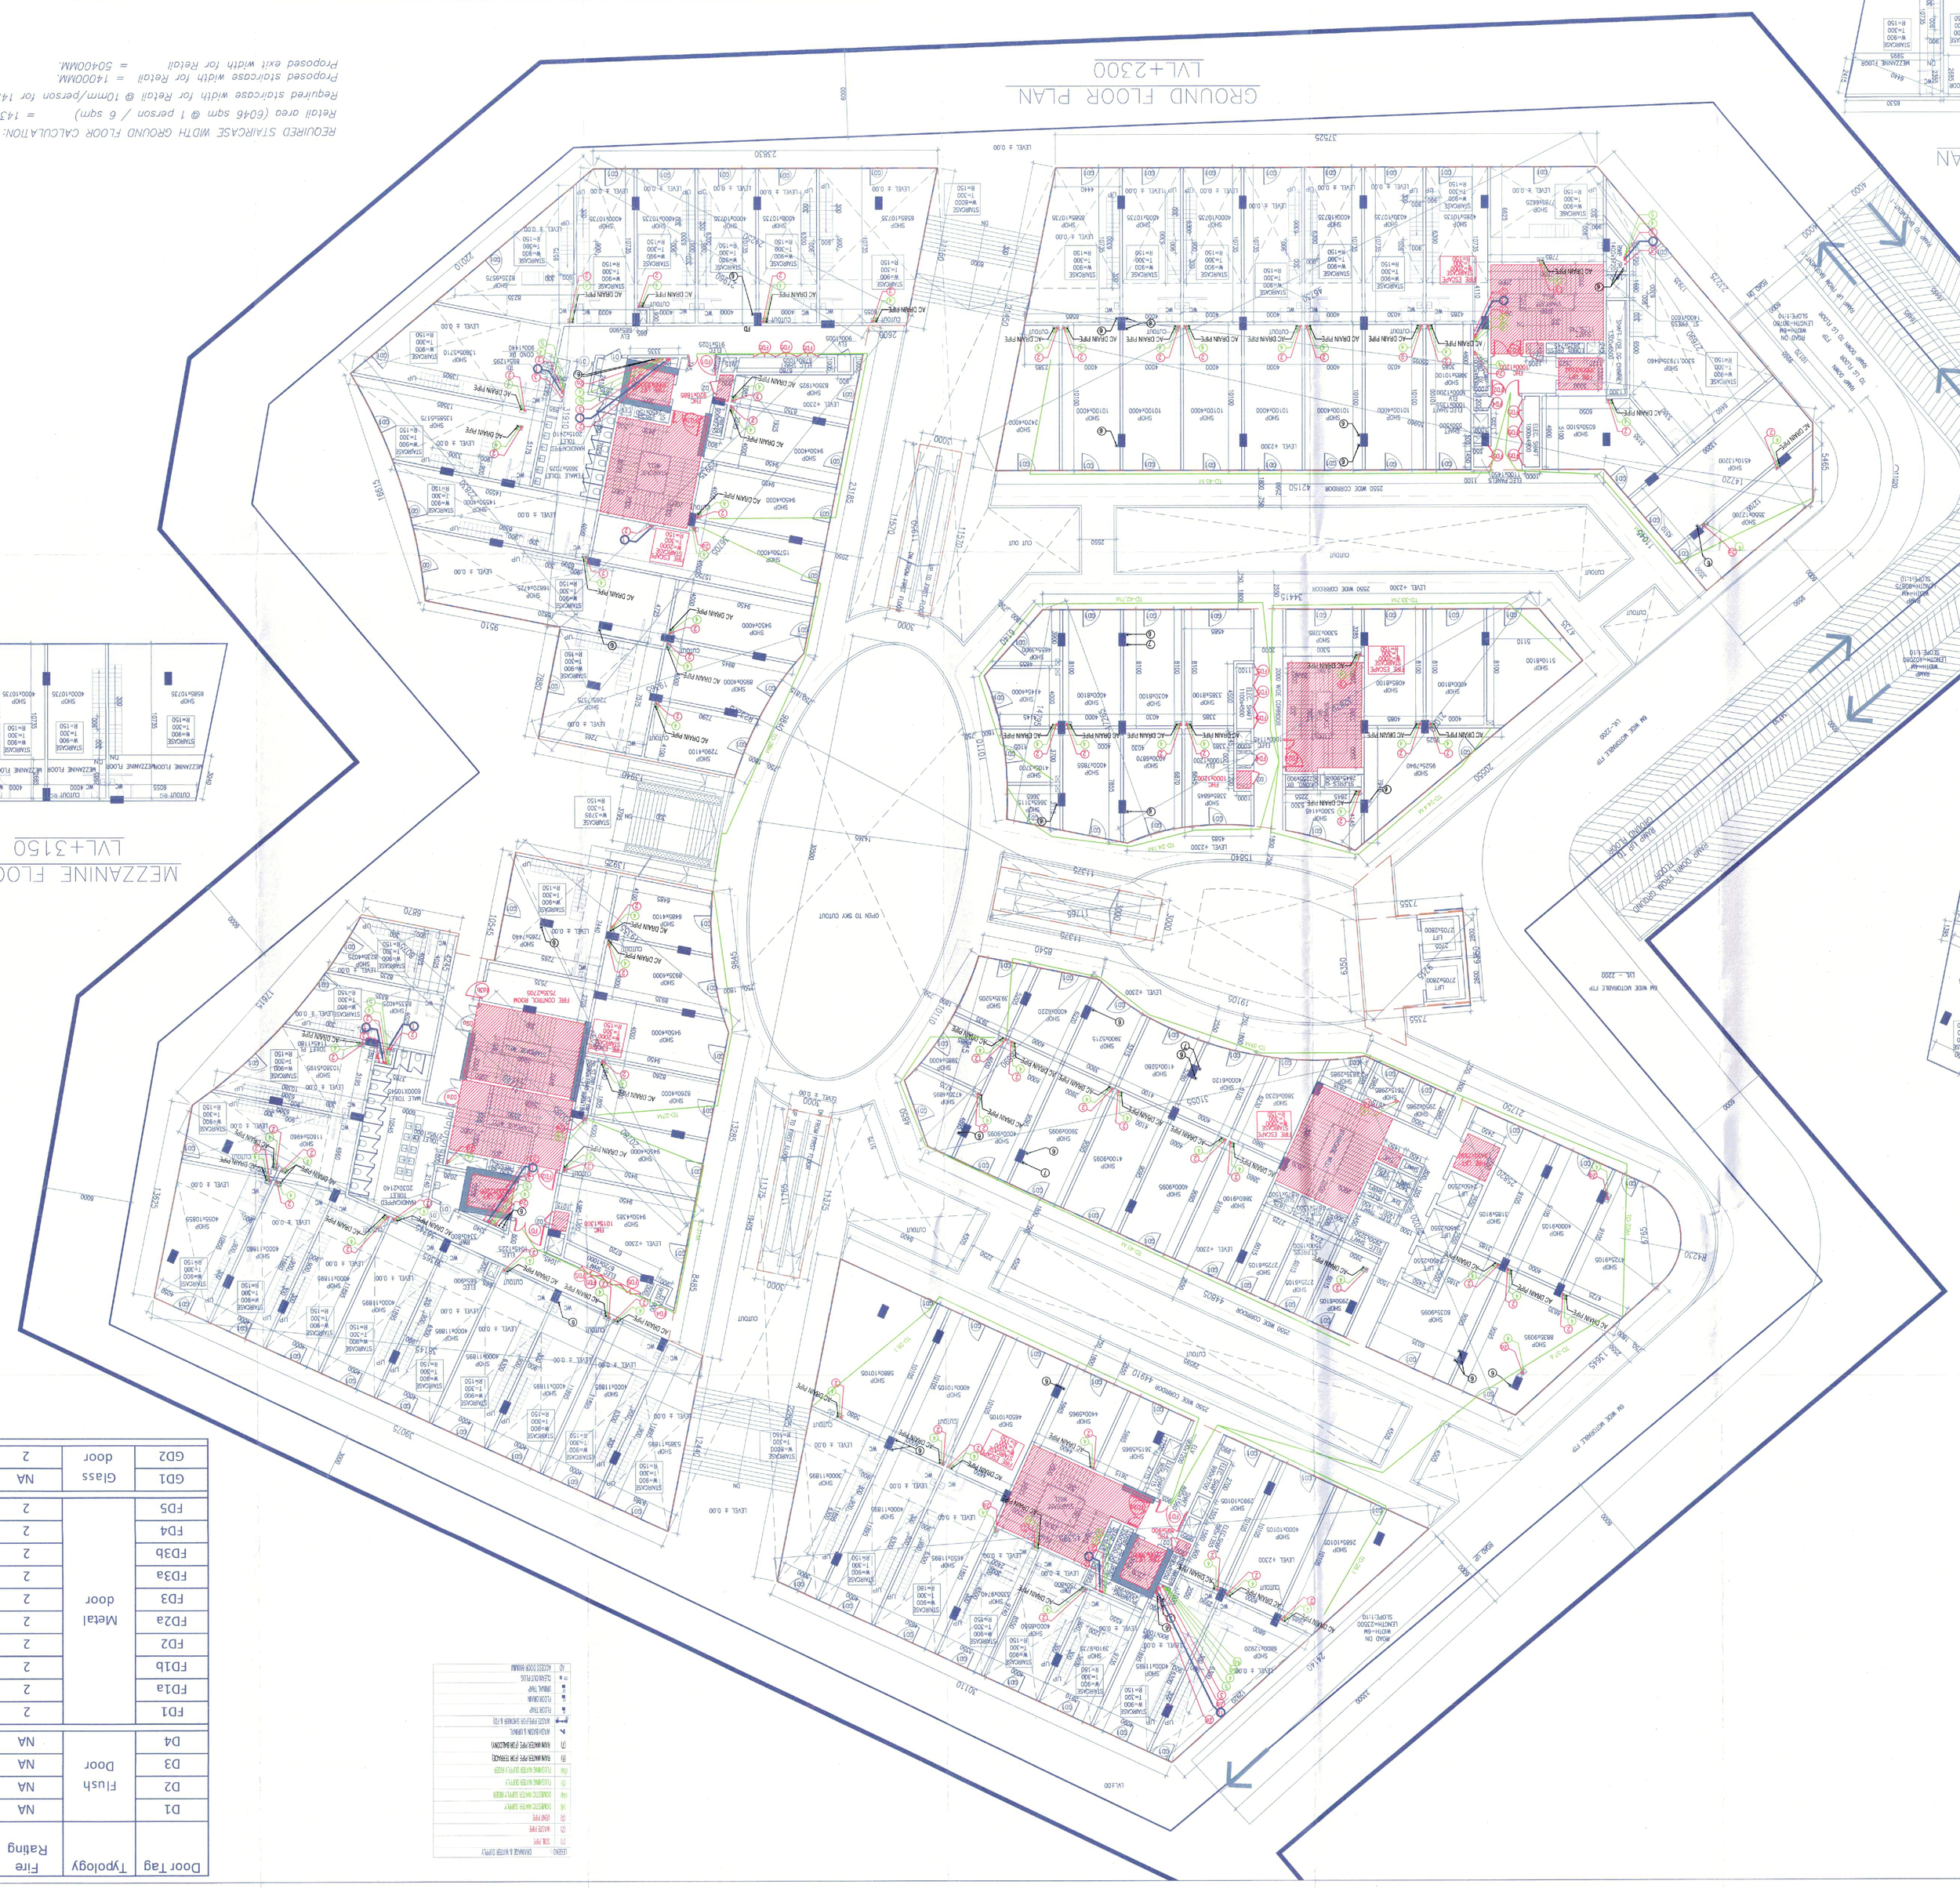

REQUIRED STAIRCASE WIDTH GROUND FLOOR CALCULATION:-
Retail area (646 sqm @ 1 person / 6 sqm) = 1436 persons
Required staircase width for Retail @ 10mm/person for 1436 persons = 9220 mm i.e. MINIMUM 9250MM
Proposed staircase width for Retail = 11400MM
Proposed exit width for Retail = 5040MM

Gf retail area																								
	1	2	3	4	5	6	7	8	9	10	11	12	13	14	15	16	17	18	19	20	21	22	23	24	25
	1307.703	805	1 per 6 sqm	88	32%	796	99	29	101	265	3	3	3	3	3	3	3	3	3	3	WC (M)	WC (F)	Washbasins (M)	Washbasins (F)	Urinals
						(2-6)	make	Female	make	Female	WC (M)	WC (F)	Washbasins (M)	Washbasins (F)	Urinals	Washbasins (M)	Washbasins (F)	Urinals	Washbasins (M)	Washbasins (F)	Provided	Provided	Required	Required	Provided

PROJECT:	PROPOSED COMMERCIAL COLONY AREA MEASURING 6.525 ACRES (LICENSE NO. 79 OF 2012 DATED 12/03/2013) IN SECTION 106, GURGRAM BEING DEVELOPED BY ELAN AVENUE LTD.(FORMERLY KNOWN AS AIRMID DEVELOPERS LTD.)	ARCHITECTS
OWNER'S SEAL & SIGNATURE	For Elan Avenue Ltd. Authorised Signatory	ARCHITECT'S SEAL & SIGNATURE ARCHITECTS 70 DLF MILLENNIA SPACE AMRITA KHURANA ARCHITECTS Architect Registration No. CA/2010/20016 Elite Fusion Office Complex R. No. 103, Pkt-B Sector-7, Dwarka, New Delhi-110075
Drawing Title:-	GROUND FLOOR & MEZZANINE FLOOR	Scale : 1:150
Drawing No:-	T-02	DEC.-2022

Note -
1 BUILDING HAS AUTOMATIC SPRINKLER SYSTEM WHERE VER REQUIRED BY NBC
2 BUILDING WILL BE DESIGNED (STRUCTURES) AS PER RELEVENT IS CODES FOR EARTH QUAKE RESISTANCE

Door Tag	Typology	Fire Rating	Masonary Width	Masonary Height	Masonary Cill Height	Masonary Lintel Height
D1	Flush Door	NA	1200	2400		2400
D2		NA	800	2300	100	2400
D3		NA	1000	2400		2400
D4		NA	2150	2400		2400
FD1	Metal door	2	2150	2400		2400
FD1a		2	2150	2400		2400
FD1b		2	2150	2400		2400
FD2		2	2000	2400		2400
FD2a		2	2000	2400		2400
FD3		2	1200	2400		2400
FD3a		2	1200	2400		2400
FD3b		2	1200	2400		2400
FD4		2	800	2300	100	2400
FD5		2	1500	2300	100	2400
GD1	Glass door	NA	1200	2400		2400
GD2		2	2000	2400		2400

LEGEND:-