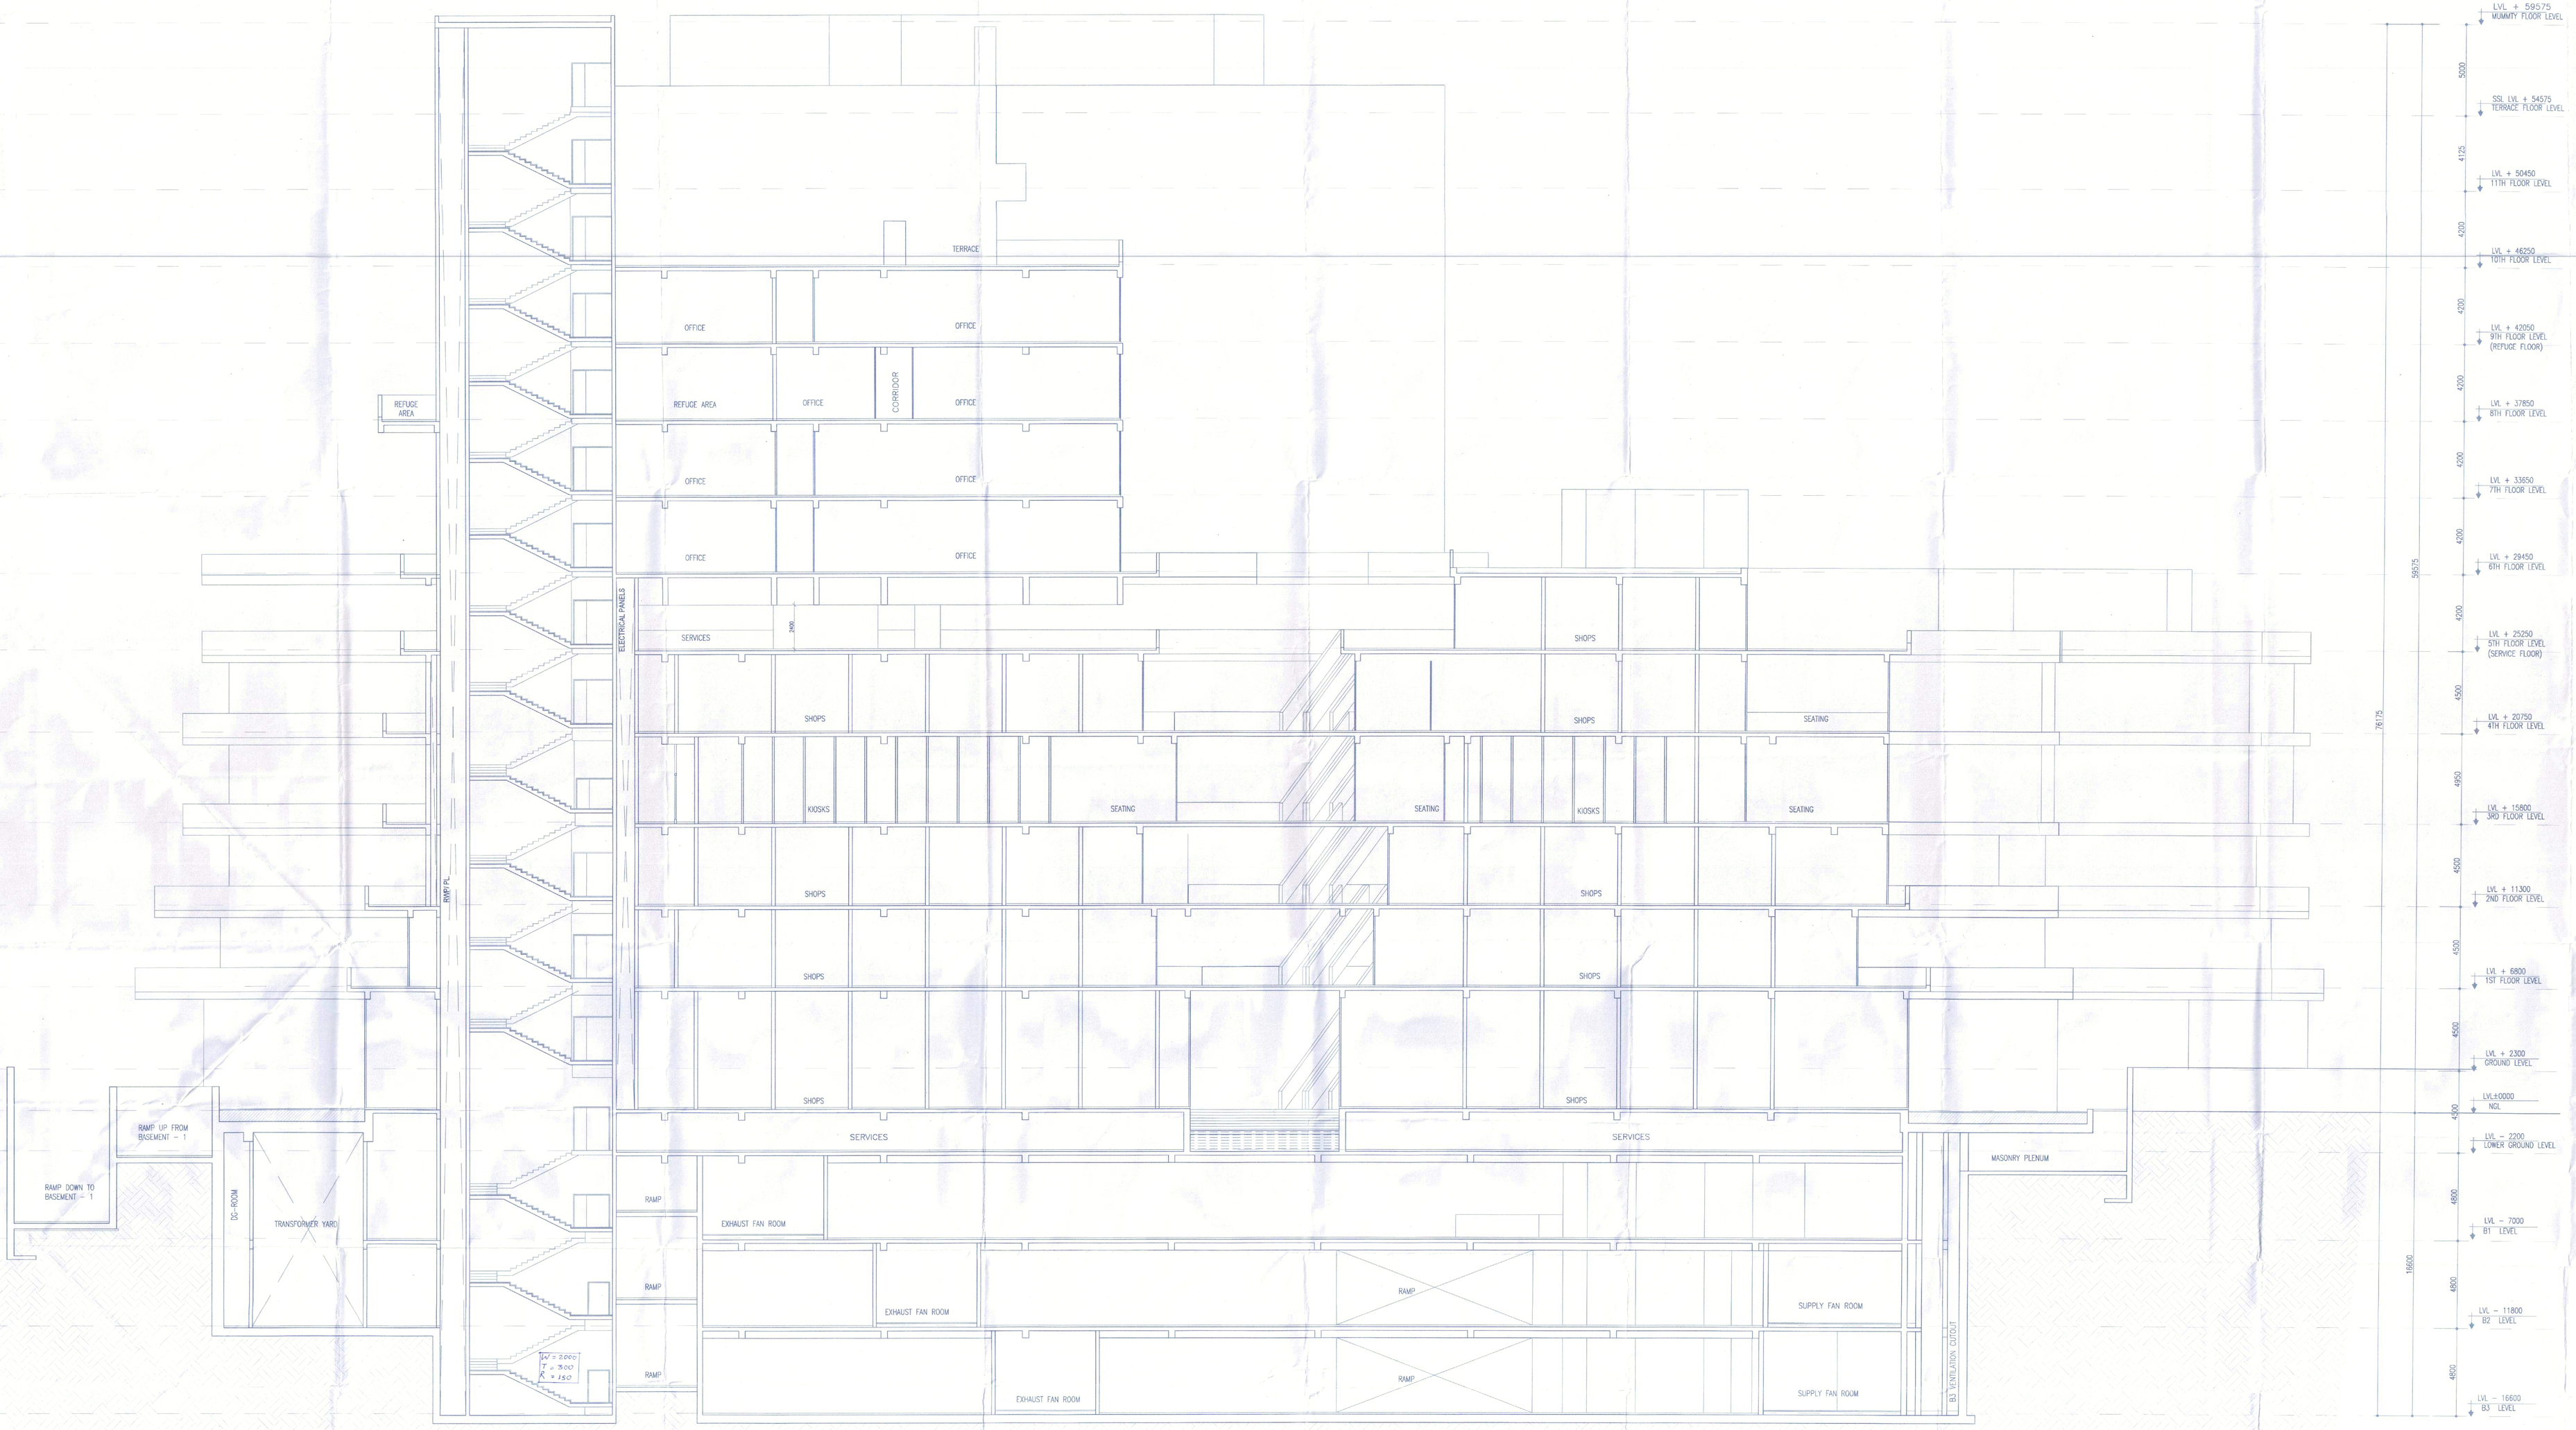

SECTION (A–A)

Note :-

1. BUILDING HAS AUTOMATIC SPRINKLER SYSTEM WHEREVER REQUIRED BY NBC.

2. BUILDING WILL BE DESIGNED (STRUCTURES) AS PER RELEVENT IS CODES FOR EARTH QUAKE RESISTANCE.

LEGEND:—

PROJECT:

PROPOSED COMMERCIAL COLONY AREA MEASURING 6.525 ACRES (LICENSE NO. 79 OF 2012 DATED 17/08/2012 & LICENSE NO. 11 OF 2013 DATED 12/03/2013) IN SECTOR 106, GURGRAM BEING DEVELOPED BY ELAN AVENUE LTD.(FORMELY KNOWN AS AIRMID DEVELOPERS LTD.)

ARCHITECTS

D.S. PANDA
Member
B.P.A.C.

B.P. JAIN
Member Secretary
B.P.A.C.

NARINDER KUMAR
Member
B.P.A.C.

ATP(HQ)

NARINDER KUMAR
JD(HQ)

DDJ
Member
BPAC

JD.

SANCTIONED
TO BE READ WITH THIS OFFICE
MEMO NO.:
DATED :

OWNER'S SEAL & SIGNATURE

For Elan Avenue Ltd.

Authorised Signatory

ARCHITECT'S SEAL & SIGNATURE

Architect
N. Jain
New Delhi

DEC.–2022.	Scale : 1:100	
Drawing Title:– SECTION A-A		Drawing No:- T-28