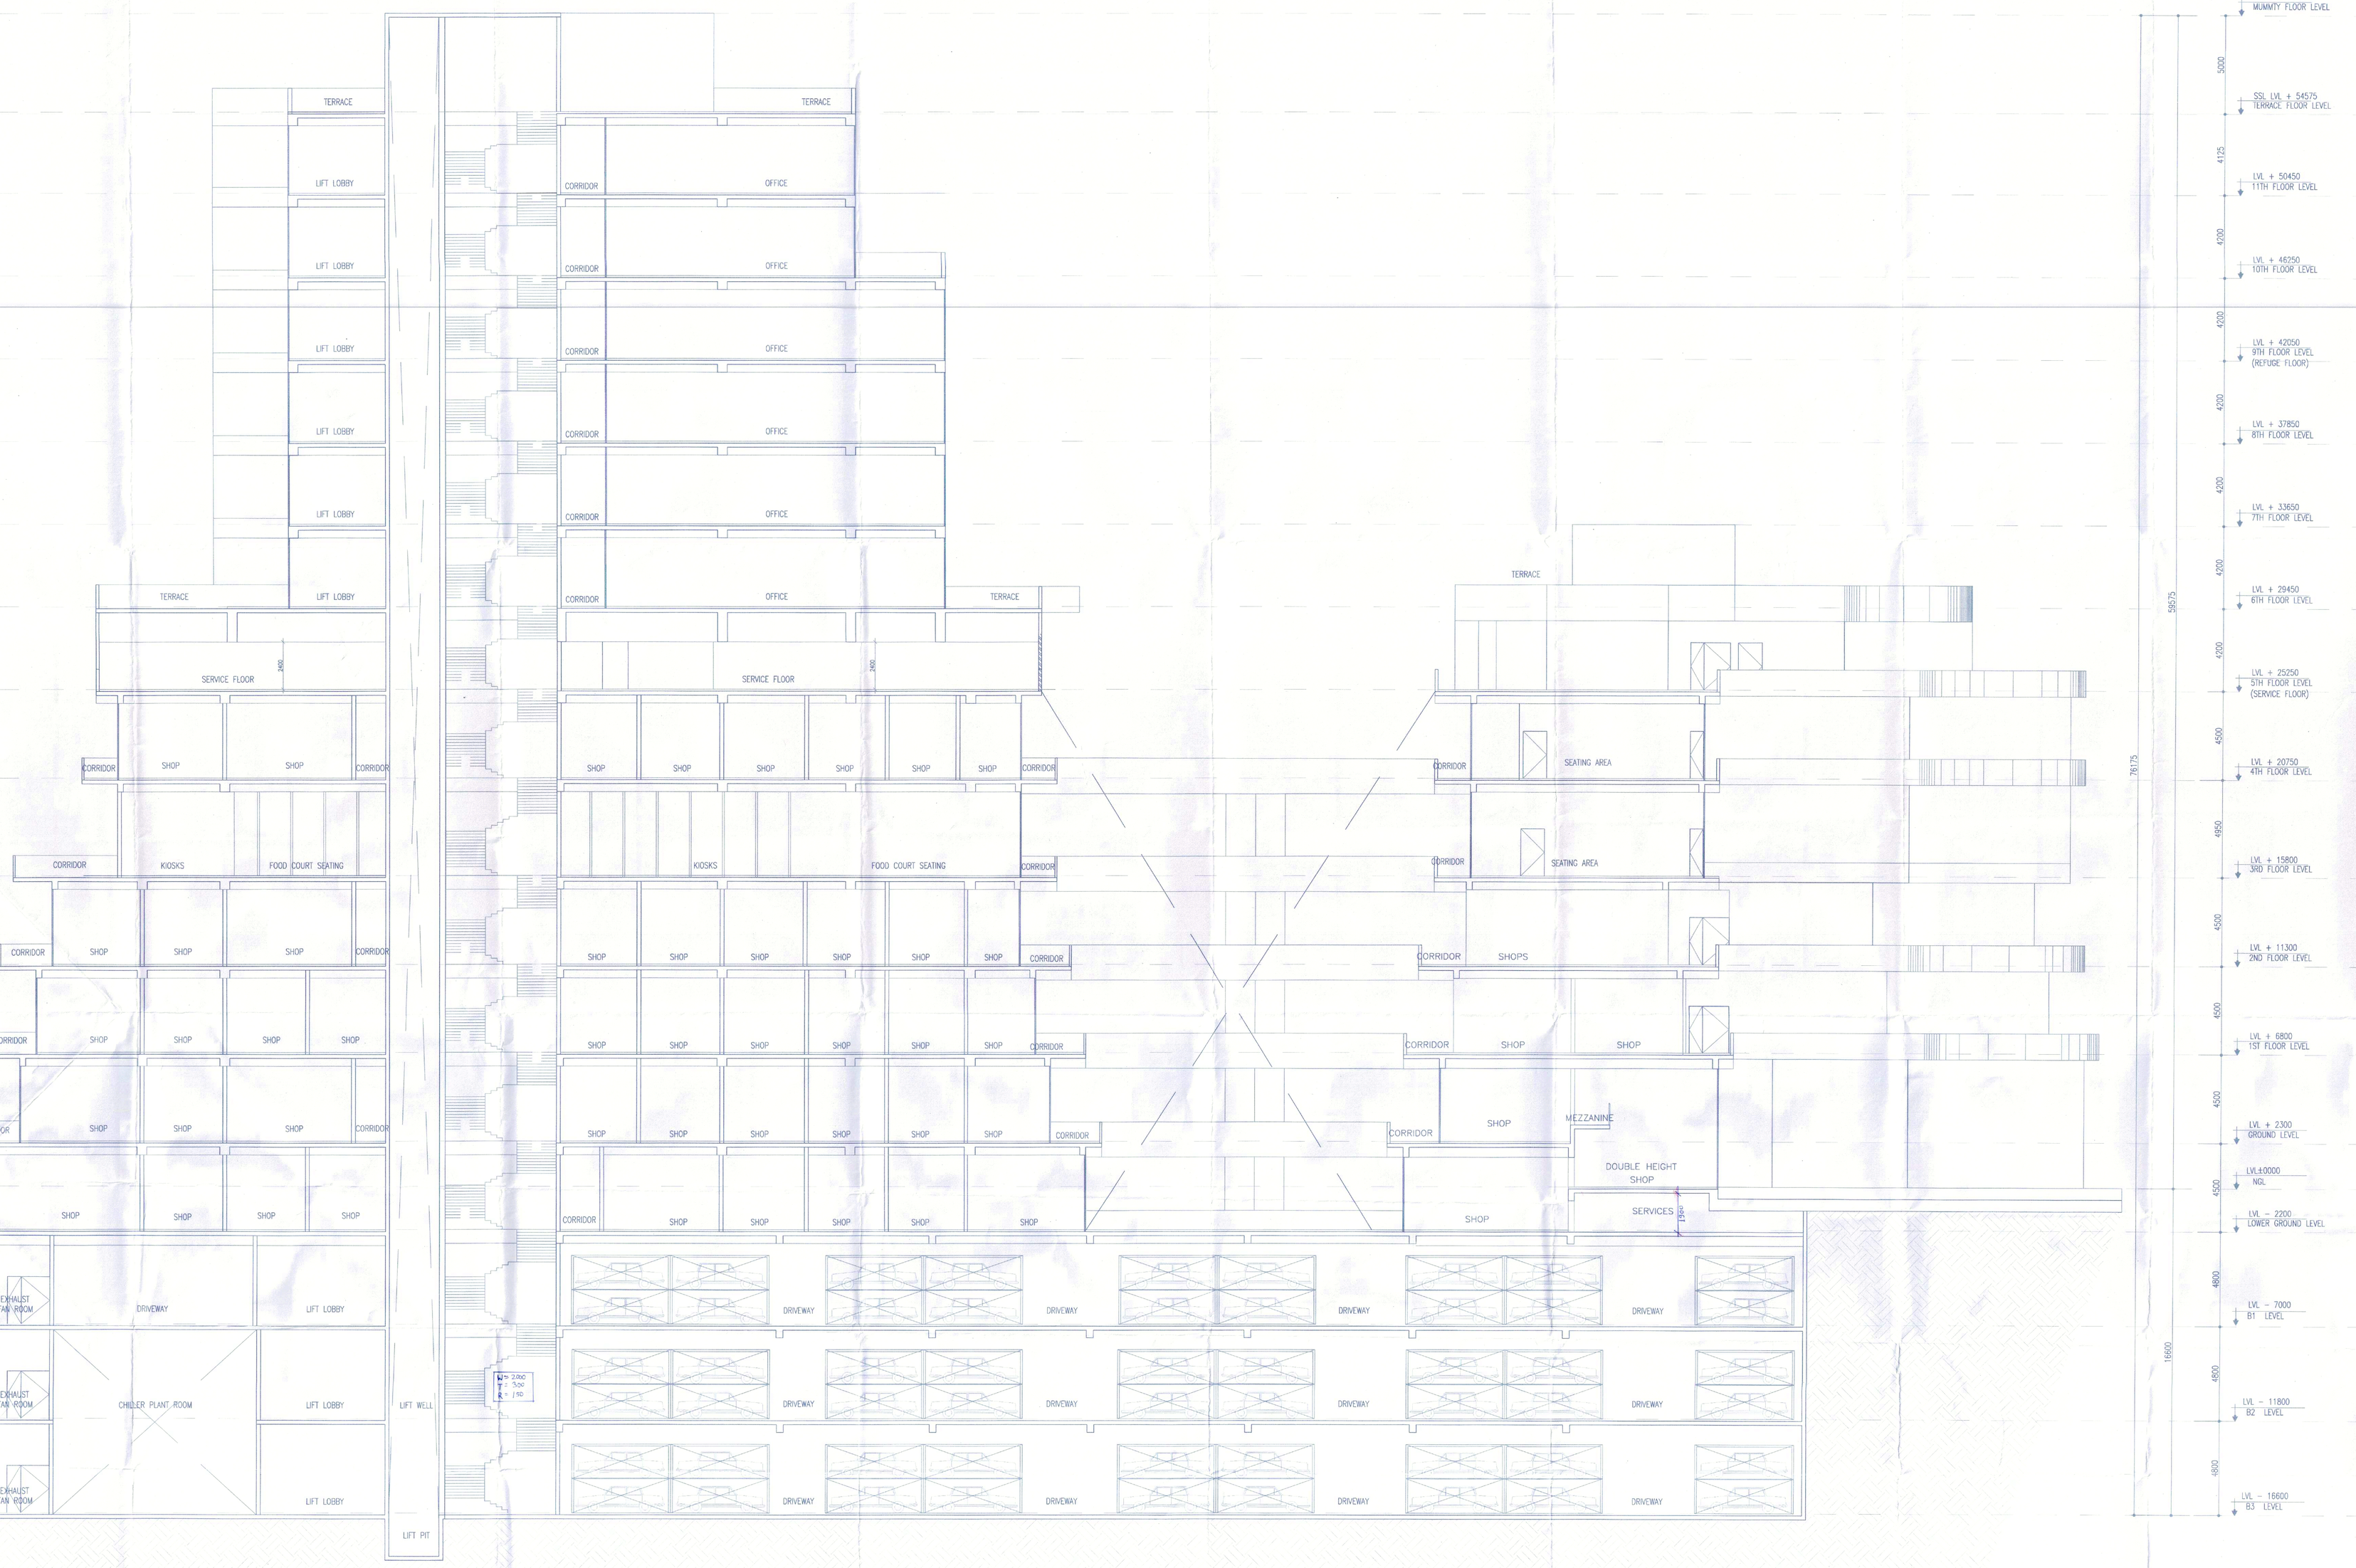

SECTION (B-B)

Note -

1. BUILDING HAS AUTOMATIC SPRINKLER SYSTEM WHEREVER REQUIRED BY NBC.

2. BUILDING WILL BE DESIGNED (STRUCTURES) AS PER RELEVENT IS CODES FOR EARTH QUAKE RESISTANCE.

LEGEND:-

PROJECT:

PROPOSED COMMERCIAL COLONY AREA MEASURING 6.525 ACRES (LICENSE NO. 79 OF 2012 DATED 17/08/2012 & LICENSE NO. 11 OF 2013 DATED 12/03/2013) IN SECTOR 106, GURGRAM BEING DEVELOPED BY ELAN AVENUE LTD.(FORMELY KNOWN AS AIRMID DEVELOPERS LTD.)

ARCHITECTS

Dr. P.K.S. Member BPAC
STP (HQ) Member BPAC
Member BPAC
Member BPAC
ATP(HQ)
NARINDER KUMAR JD(HQ)
CHIEF ENGINEER BPAC
JD.

SANCTIONED
TO BE READ WITH THIS OFFICE
MEMO NO:-
DATED :

OWNER'S SEAL & SIGNATURE

For Elan Av...
Authorised Signatory

ARCHITECT'S SEAL & SIGNATURE

DEC.-2022. | Scale : 1:100

Drawing Title:- SECTION B-B

Drawing No:- T-29