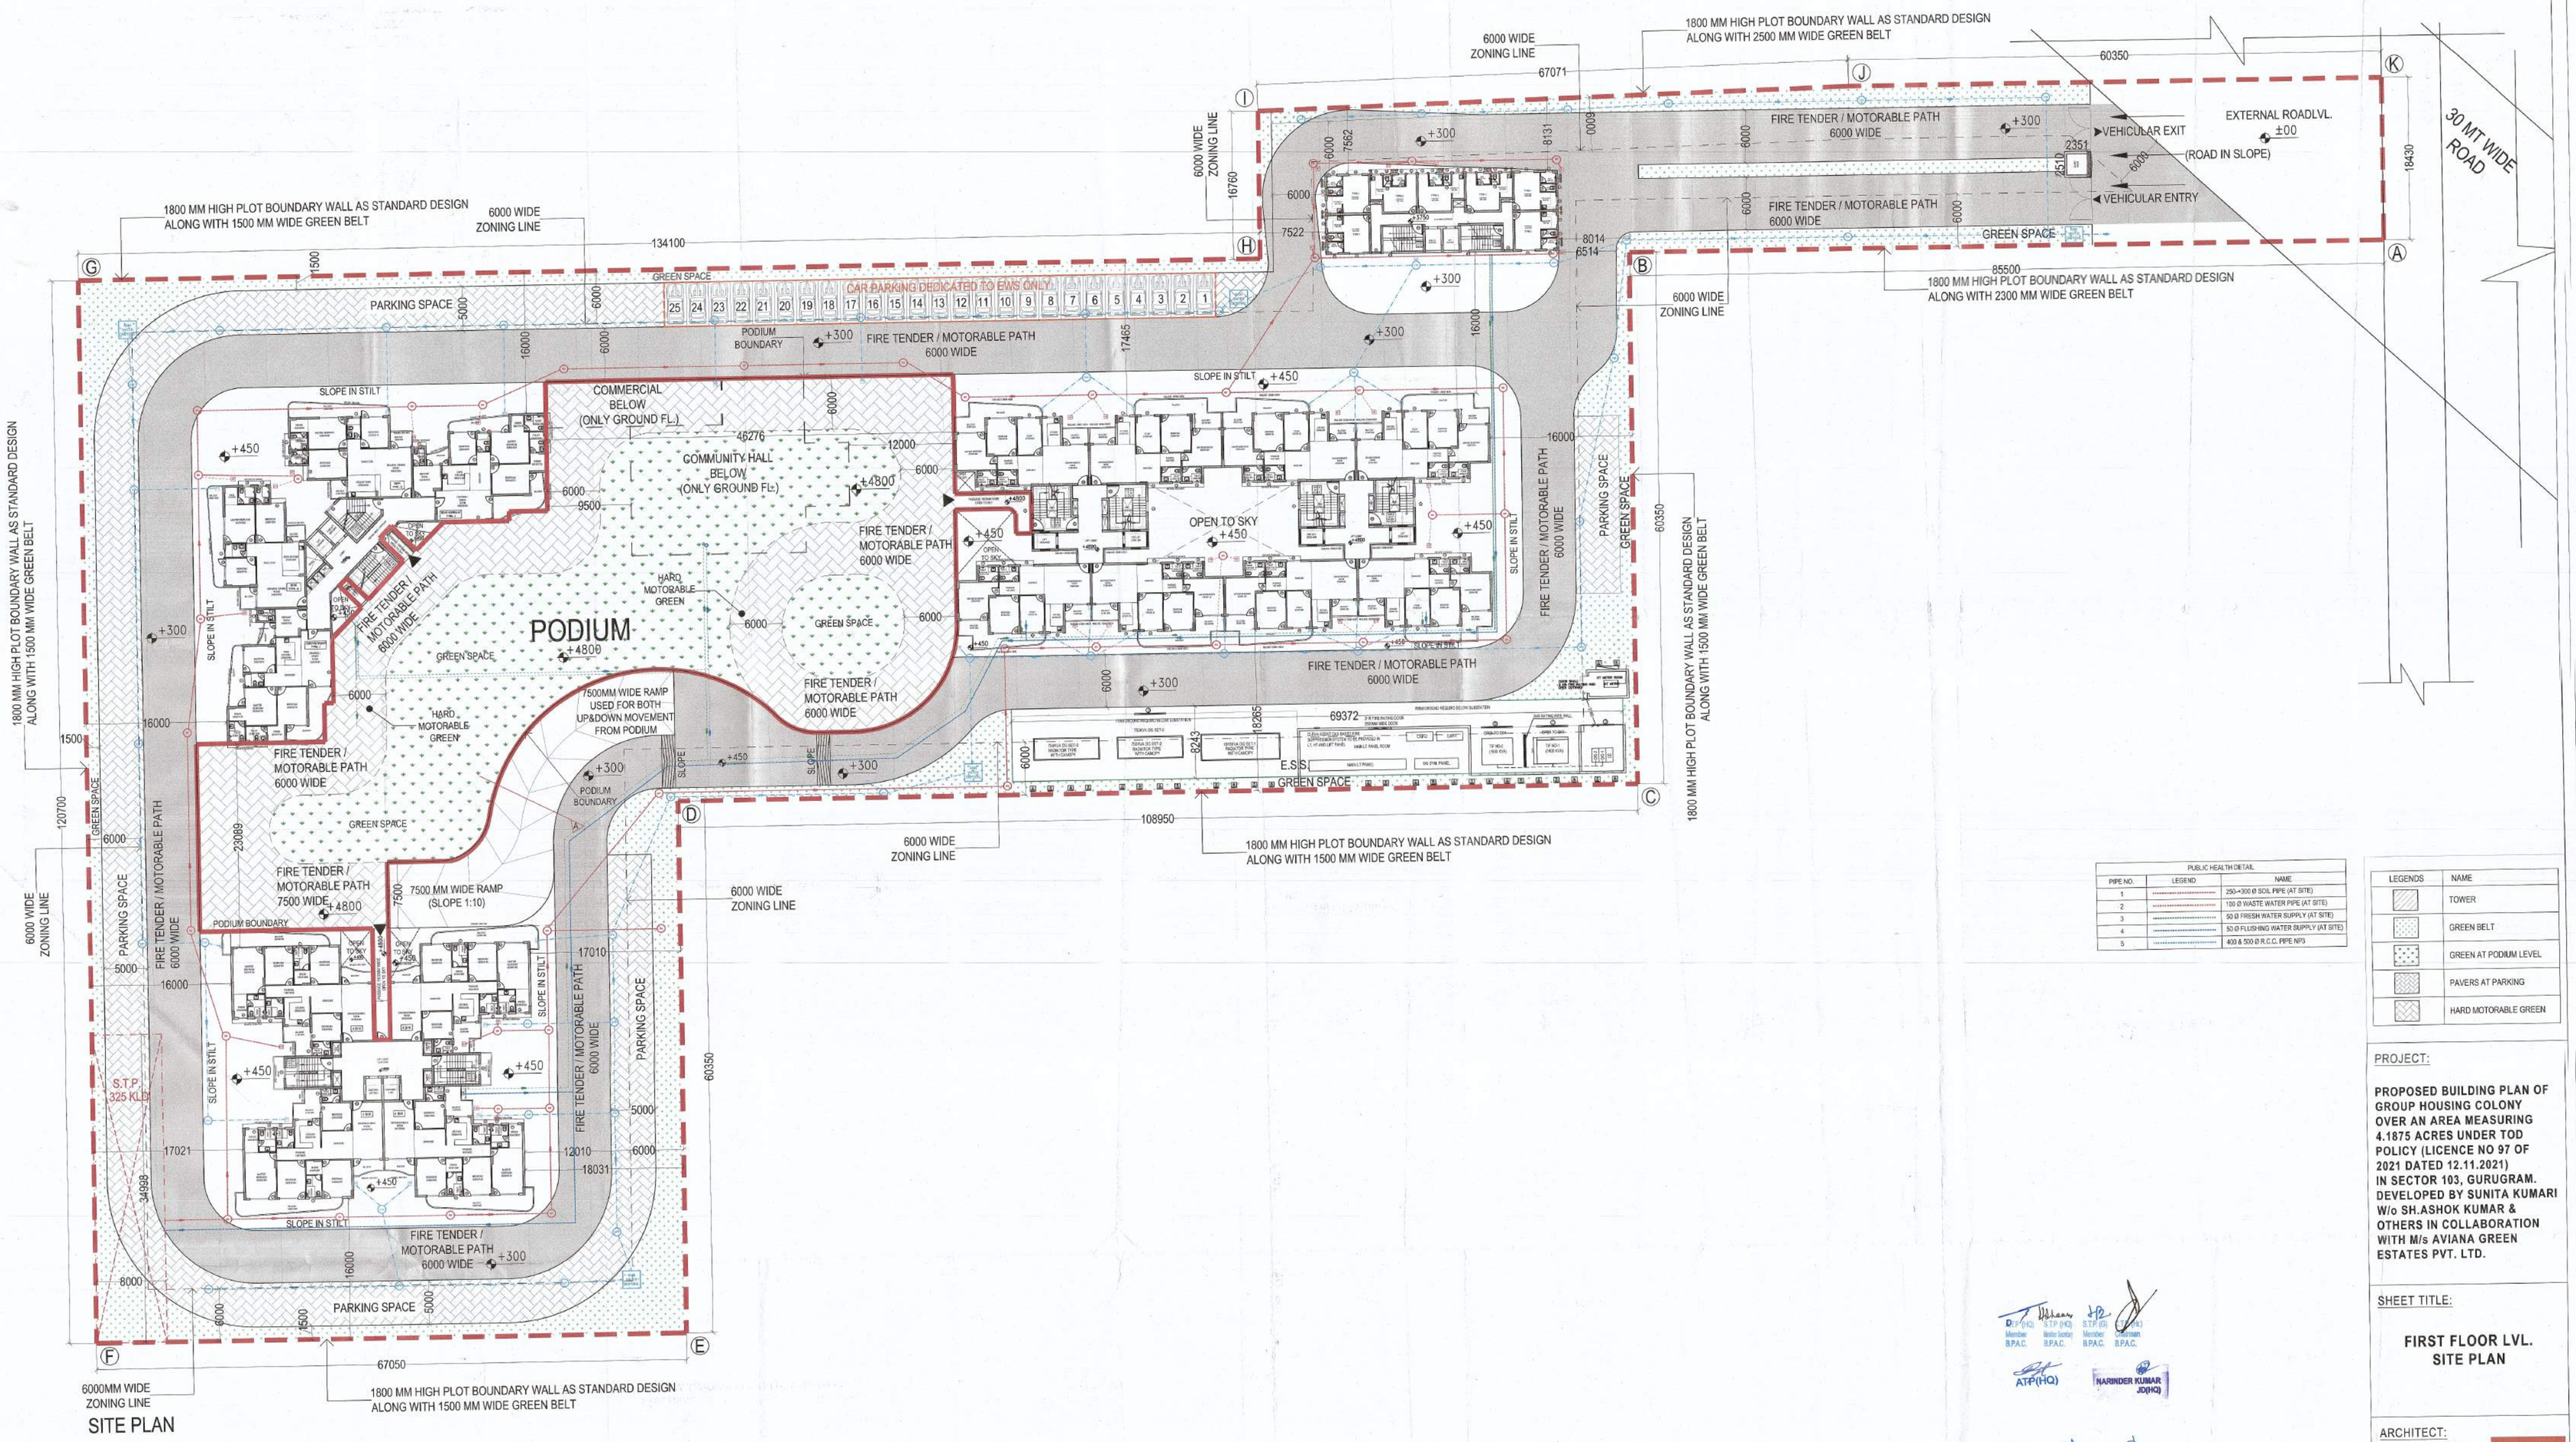

SITE PLAN

PUBLIC HEALTH DETAIL		
PIPE NO.	LEGEND	NAME
1		250-+300 Ø SOIL PIPE (AT SITE)
2		100 Ø WASTE WATER PIPE (AT SITE)
3		50 Ø FRESH WATER SUPPLY (AT SITE)
4		50 Ø FLUSHING WATER SUPPLY (AT SITE)
5		400 & 500 Ø R.C.C. PIPE NP3

LEGENDS	NAME
	TOWER
	GREEN BELT
	GREEN AT PODIUM LEVEL
	PAVERS AT PARKING
	HARD MOTORABLE GREEN

PROJECT:

PROPOSED BUILDING PLAN OF GROUP HOUSING COLONY OVER AN AREA MEASURING 4.1875 ACRES UNDER TOD POLICY (LICENCE NO 97 OF 2021 DATED 12.11.2021) IN SECTOR 103, GURUGRAM. DEVELOPED BY SUNITA KUMARI W/o SH.ASHOK KUMAR & OTHERS IN COLLABORATION WITH M/s AVIANA GREEN ESTATES PVT. LTD.

SHEET TITLE:

FIRST FLOOR LVL. SITE PLAN

DTP(HQ) Member B.P.A.C. | STP(HQ) Member Secretary B.P.A.C. | STP(B) Member B.P.A.C. | CTP(HQ) Chairman B.P.A.C.

ATP(HQ) | NARINDER KUMAR JD(HQ)

JD. | P.A. | A.T.P.

SANCTIONED
TO BE READ WITH THIS OFFICE MEMO NO.:
DATED :

Building plans have been checked and found in order as per Public Health Services point of view.

EE(W/S) GMDA | EE(Drainage) GMDA | EE(Sew.) GMDA

EE(Nodal Officer) Infra-II, GMDA | CE(Infra-II) GMDA

DD(HQ) Member BPAC

ARCHITECT:

ARCHITECTS AND CONSULTANTS

AE STUDIO

an architectural design studio

A-9, GREEN PARK EXT., NEW DELHI-110016 , Ph.- 011 47350389
E-Mail : info@aestudio.in , Web : www.aestudio.in

DATE	SEPTEMBER 2022
SCALE	1:250
NORTH	06
SHEET SIZE	A0

CLIENT SIGNATURE: For AVIANA GREEN ESTATES PVT. LTD. Director

ARCHITECT SIGNATURE: Sandeep Tandon Architect CA/97/21634