Part 1 of 2 (Zone 1)

Alereadly Rera Registered in
Sector 2B area =125.36acs
HRERA-PKL-JJR-312-2022 dated 18.05.2022,

Corrigendum 172-2023 dated 03.03.2023

Rera Applied Area = 49.58485 acs

Alereadly Rera Registered in
Sector 3 area =258.44acs
110 (a) of 2017 dated 02.11.2017,
HRERA-PKL-JJR-1-2018 dated 28.03.2018,
corrigendum HRERA-112-2020 dated 20.03.2020,
corrigendum dated 20.05.2022 &
corrigendum 170-2023 dated 03.03.2023

Description	Total area (in acres)
License No. 68 of 2016 dated 26.07.2016	74.9
License No. 107 of 2017 dated 23.12.2017	8.125
License No. 71 of 2018 dated 02.05.2018	408.9
License No. 43 of 2022 dated 13.04.2022	227.1775
Total area	729.1525
Additional applied area	47.7125
Total area of the colony	776.9747
Area under road widening	6.3432
Balance area (A)	770.6315
Stilt area of road widening (B)	2.1719
Total area (C) = (A+B)	772.8325
Area under GD (D)	61.27
Net planned area (C-D)	710.5625
Permissible Industrial Component	248.7970 Min. 35%
Proposed Industrial Component	273.1308 38.44%
Permissible Residential Component	372.8438 MAX. 52.5%
Proposed Residential Component	50.0800 (including sub 3.46) 72.75%
Permissible Commercial Component	35.5295 Max. 5%
Proposed Commercial Component	23.7320 3.34%
Total permissible salable area	461.8043 MAX. 65%
Total proposed salable area	453.33 63.83%
Permissible Roads/Open Space & Public Building	248.7970 Min. 35%
proposed Roads/Open Space & Public Building	257.042 36.17%

Land Use	Permissible area as per approved Policy dated 01.10.2015		Proposed Area in the Layout Plan	
Minimum area under Industrial Plots	35%		38.44%	
Area under Residential Component	25%	65%	12.05%	63.83%
Maximum area under Commercial	5%		5.34%	
Balance area under Roads, Greens and Public Utilities	35%		36.17%	

Detail areas of the various plots in the layout								
S.No.	Type	Category	Area (sq.mt.)	No. of plots in the approved layout	No. of plots proposed	No. of Plots	Total Area in sq.mts. (acres)	Saleable Percentage
1	residential						273.1308	38.44
2	Commercial						23.7320	3.34
3	General Pooled						27.1900	3.83
4	Affordable Plotted						23.3231	3.28
5	General Group Housing						7.1900	1.02
6	Affordable Industrial Housing						31.3080	12.86
							453.33(63.83)	

AFFORDABLE PLOTTED -GREEN AREA		
DESCRIPTION	Area (IN ACS)	
GREEN AREA	1.460	zone 2A
GREEN AREA	0.580	zone 2A
GREEN AREA	1.590	zone 2A
GREEN AREA	0.800	zone 2A
GREEN AREA	0.360	zone 2A
TOTAL	4.58	
GREEN AREA	0.750	zone 1
GREEN AREA	0.090	zone 1
GREEN AREA	0.080	zone 1
GREEN AREA	0.260	zone 1
GREEN AREA	0.700	zone 1
GREEN AREA	0.020	zone 1
TOTAL	1.89	

Calculations for the General Plotted category			
S.No.	Item	Unit	
1	Total Saleable area	50.7030	Acres
2	Green area of the Colony considering saleable area of 10% residential applicable for General plotted colony, Regulation of the policy	60.704	Acres
3	Density of the Plotted colony	109.79	PPA
4	Area of Organised greens of area greater than 5 acres to be provided 15% of the gross area	6811	Persons
5	Area of Organised greens of area greater than 2 acres upto 5 acres to be provided 10% of the gross area	2.40	Acres
6	Area of Organised greens of area less than 2 acres to be provided 5% of the gross area	4.00	Acres
7	Area of Incidental greens of area less than 1 acres to be provided 15% of the gross area	0.600	Acres
8	Area of Organised greens of area less than 1 acres actually provided	0.15	Acres

List of Facilities Provided for Industrial Plots		
S.No.	Facility Provided for Plotted	No. Of Sites
1	Parking, drivers toilet, canteen	5
2	ESS	1
3	Water works	1
4	Public Utilities	5

List of Facilities Provided for Affordable Industrial Housing				
Population expected	54810 Persons (@600PPA)			
S.No.	Facility Provided for Plotted	Required	Provided	Remarks
1	Anganwari care centre	17	17	One in each site (as per policy dated 01.10.2015)
2	Community hall	17	17	One in each site (as per policy dated 01.10.2015)
3	Police post	0	2	

The community facilities for the General Group Housing users will be provided as per the General Group Housing sites as per the Population achieved.

List of Facilities Provided for General Plotted as per population achieved.			
S.No.	Facility Provided for Plotted	Required	Provided	Remarks
1	Nursing Home	1	1	
2	Primary school	2	2	Provided in Commercial 7
3	Nursery school	2	2	Provided in Commercial 7
4	ATM	2	2	Provided in Commercial 7
5	Beauty Parlour	2	2	Provided in Commercial 7
6	Clinic	2	2	Provided in Commercial 7
7	Multipurpose Booth	2	2	Provided in Commercial 7
8	Taxi Stand	1	1	
9	Milk and Vegetable Booths	1	1	
10	Electric Sub Station	1	1	Common Utility
11	Sewage treatment plants	1	1	Common Utility
12	Water Works	1	1	Common Utility
13	Solid waste management site	1	1	Common Utility

Facilities to be provided for Affordable Plotted (Zone-1)	Provided	Area (Acres)
1 Nursery School	1	0.3
2 Primary School	1	1.15
3 Milk and Vegetable Booths	1	As / site
Total		1.45

Facilities to be provided for Affordable Plotted (Zone 2A)		
1 Community centre 1 (Zone 2A)	1	1
2 Primary School 1 (Zone 2A)	1	0.5
3 Police station (Zone 2A) also to be handed over to Police department	1	1.00
4 Milk and Vegetable Booths	1	As / site
Total		3.50

Calculations for the Affordable Plotted category (Zone 2A)		
S.No.	Item	Unit
1	Total Area under DDJAY	28.8700 Acres
2	Total Green area under DDJAY considering saleable area of 10% residential components	28.8700 Acres
3	Population of the plotted colony @150 PPA/plot	4536 Persons
4	Density of the Plotted colony	328 PPA
5	Area of Green required to be provided in 15% of the gross area under the DDJAY scheme	1.00 Acres
6	Area of Green Provided	1.05 Acres
7	Area of Community Facilities to be provided in 10% of the gross area	0.70 Acres
8	Area of community Facilities provided	0.90 Acres

Calculations for the Affordable Plotted category (Zone 3)		
S.No.	Item	Unit
1	Total Area under DDJAY	8.4678 Acres
2	Total Green area under DDJAY considering saleable area of 10% residential components	15.9441 Acres
3	Population of the plotted colony @150 PPA/plot	4536 Persons
4	Density of the Plotted colony	328 PPA
5	Area of Green required to be provided in 15% of the gross area under the DDJAY scheme	1.00 Acres
6	Area of Green Provided	1.05 Acres
7	Area of Community Facilities to be provided in 10% of the gross area	0.70 Acres
8	Area of community Facilities provided	0.90 Acres

Change in old layout pocket area Area detail		
Pocket	Area (acs)	
1	3.77	
2	1.32	
3	0.58	
4	0.37	
5	0.26	
Total Area	14.25	

Old Detail		
S.no.	Area (Acs)	
1	3.12	
2	1.45	
3	3.23	
4	0.28	
5	7.03	
6	0.19	
7	0.09	
8	0.06	
9	5.6	
10	3.08	
11	0.25	
12	0.65	
13	3.62	
14	0.22	
15	3.1	
16	3.58	
17	0.22	
18	3.95	
19	0.98	
20	0.96	
21	7	
22	0.28	
23	0.52	
24	0.13	
25	0.06	
26	0.13	
27	0.07	
28	0.07	
29	0.07	
30	0.06	
31	0.06	
32	0.06	
33	0.06	
34	0.06	
35	0.06	
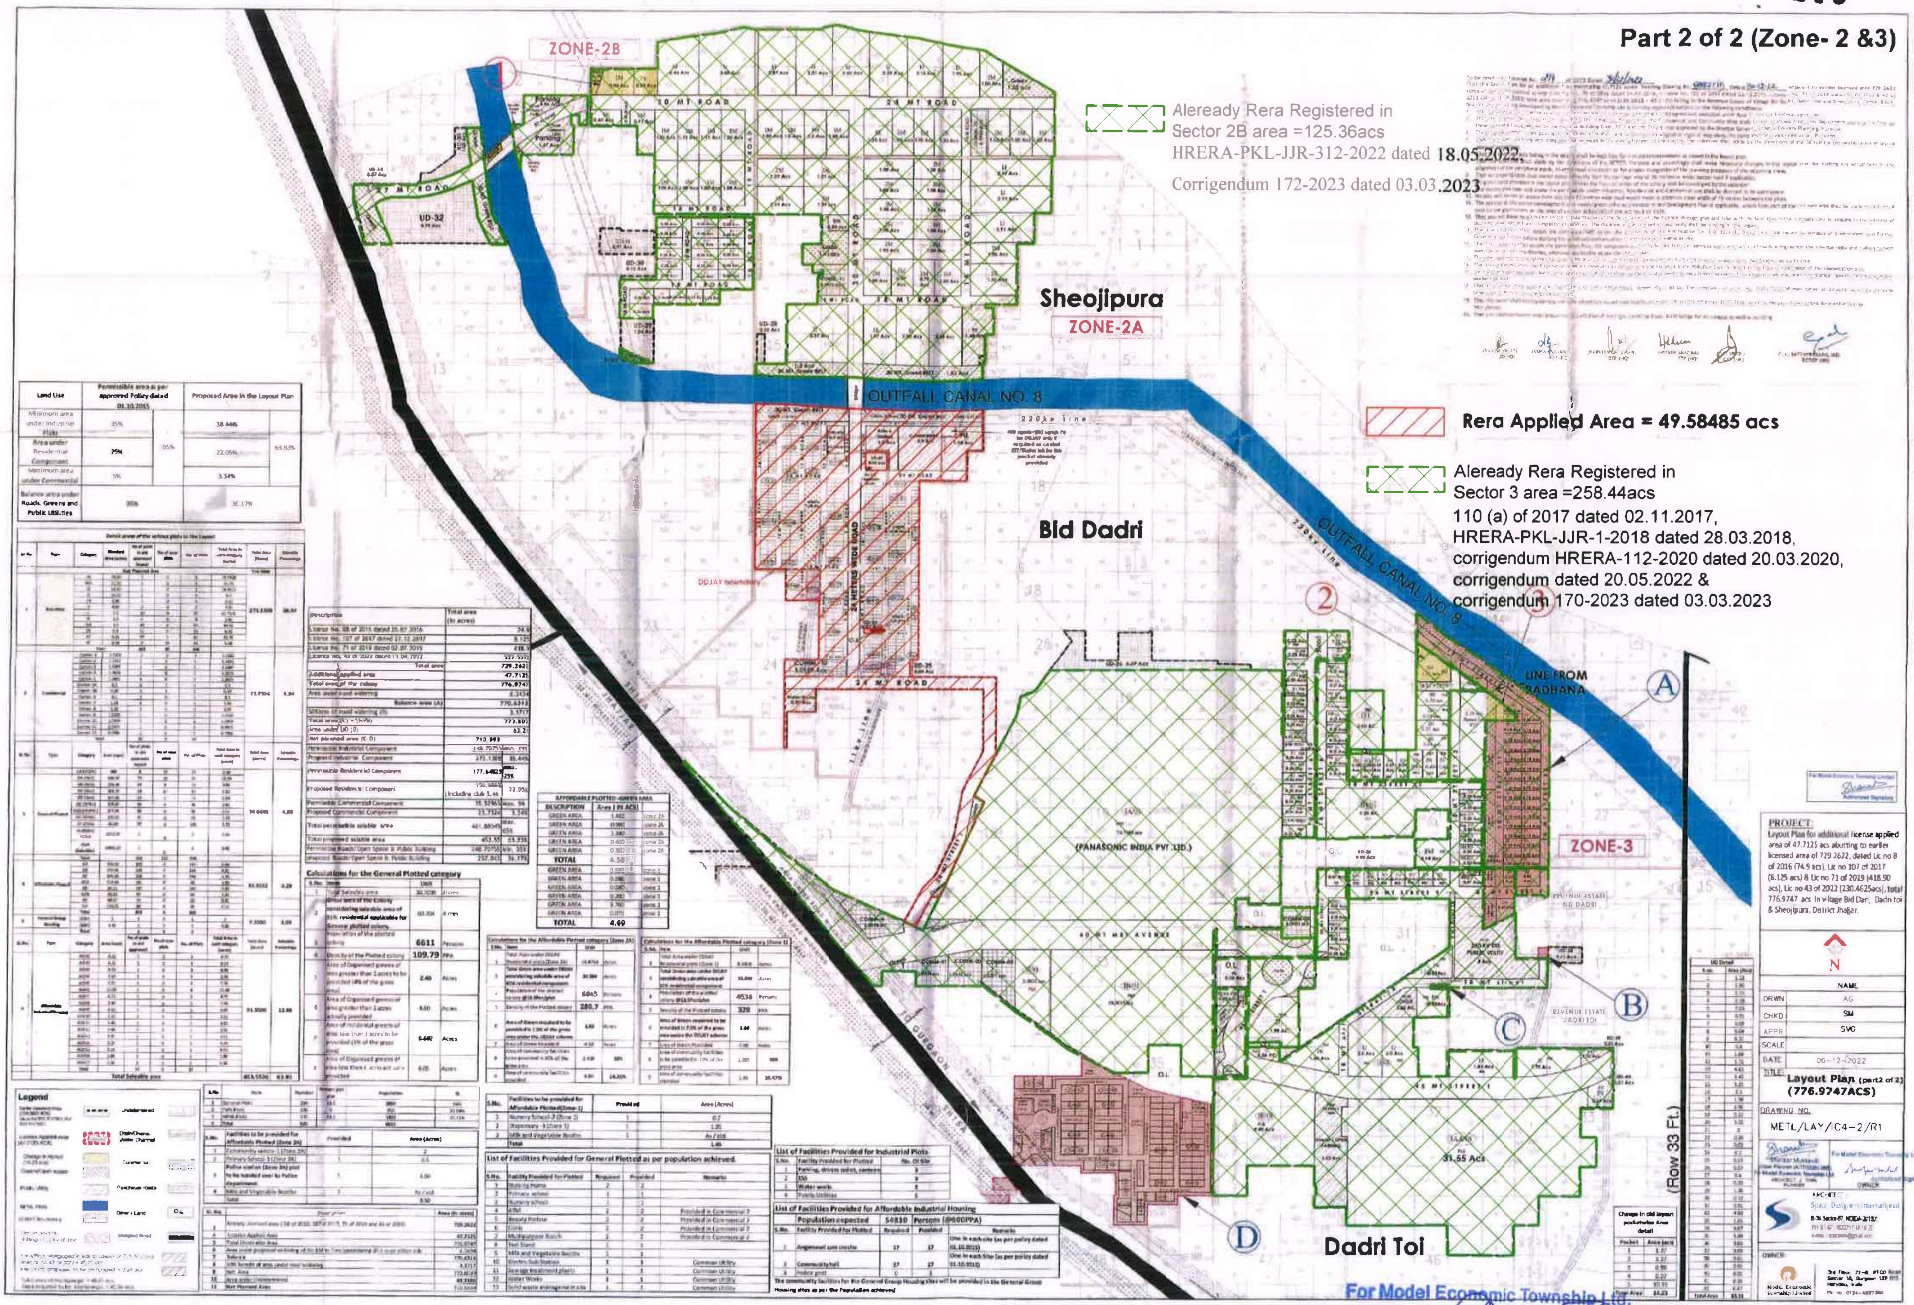
Part 2 of 2 (Zone- 2 &3)