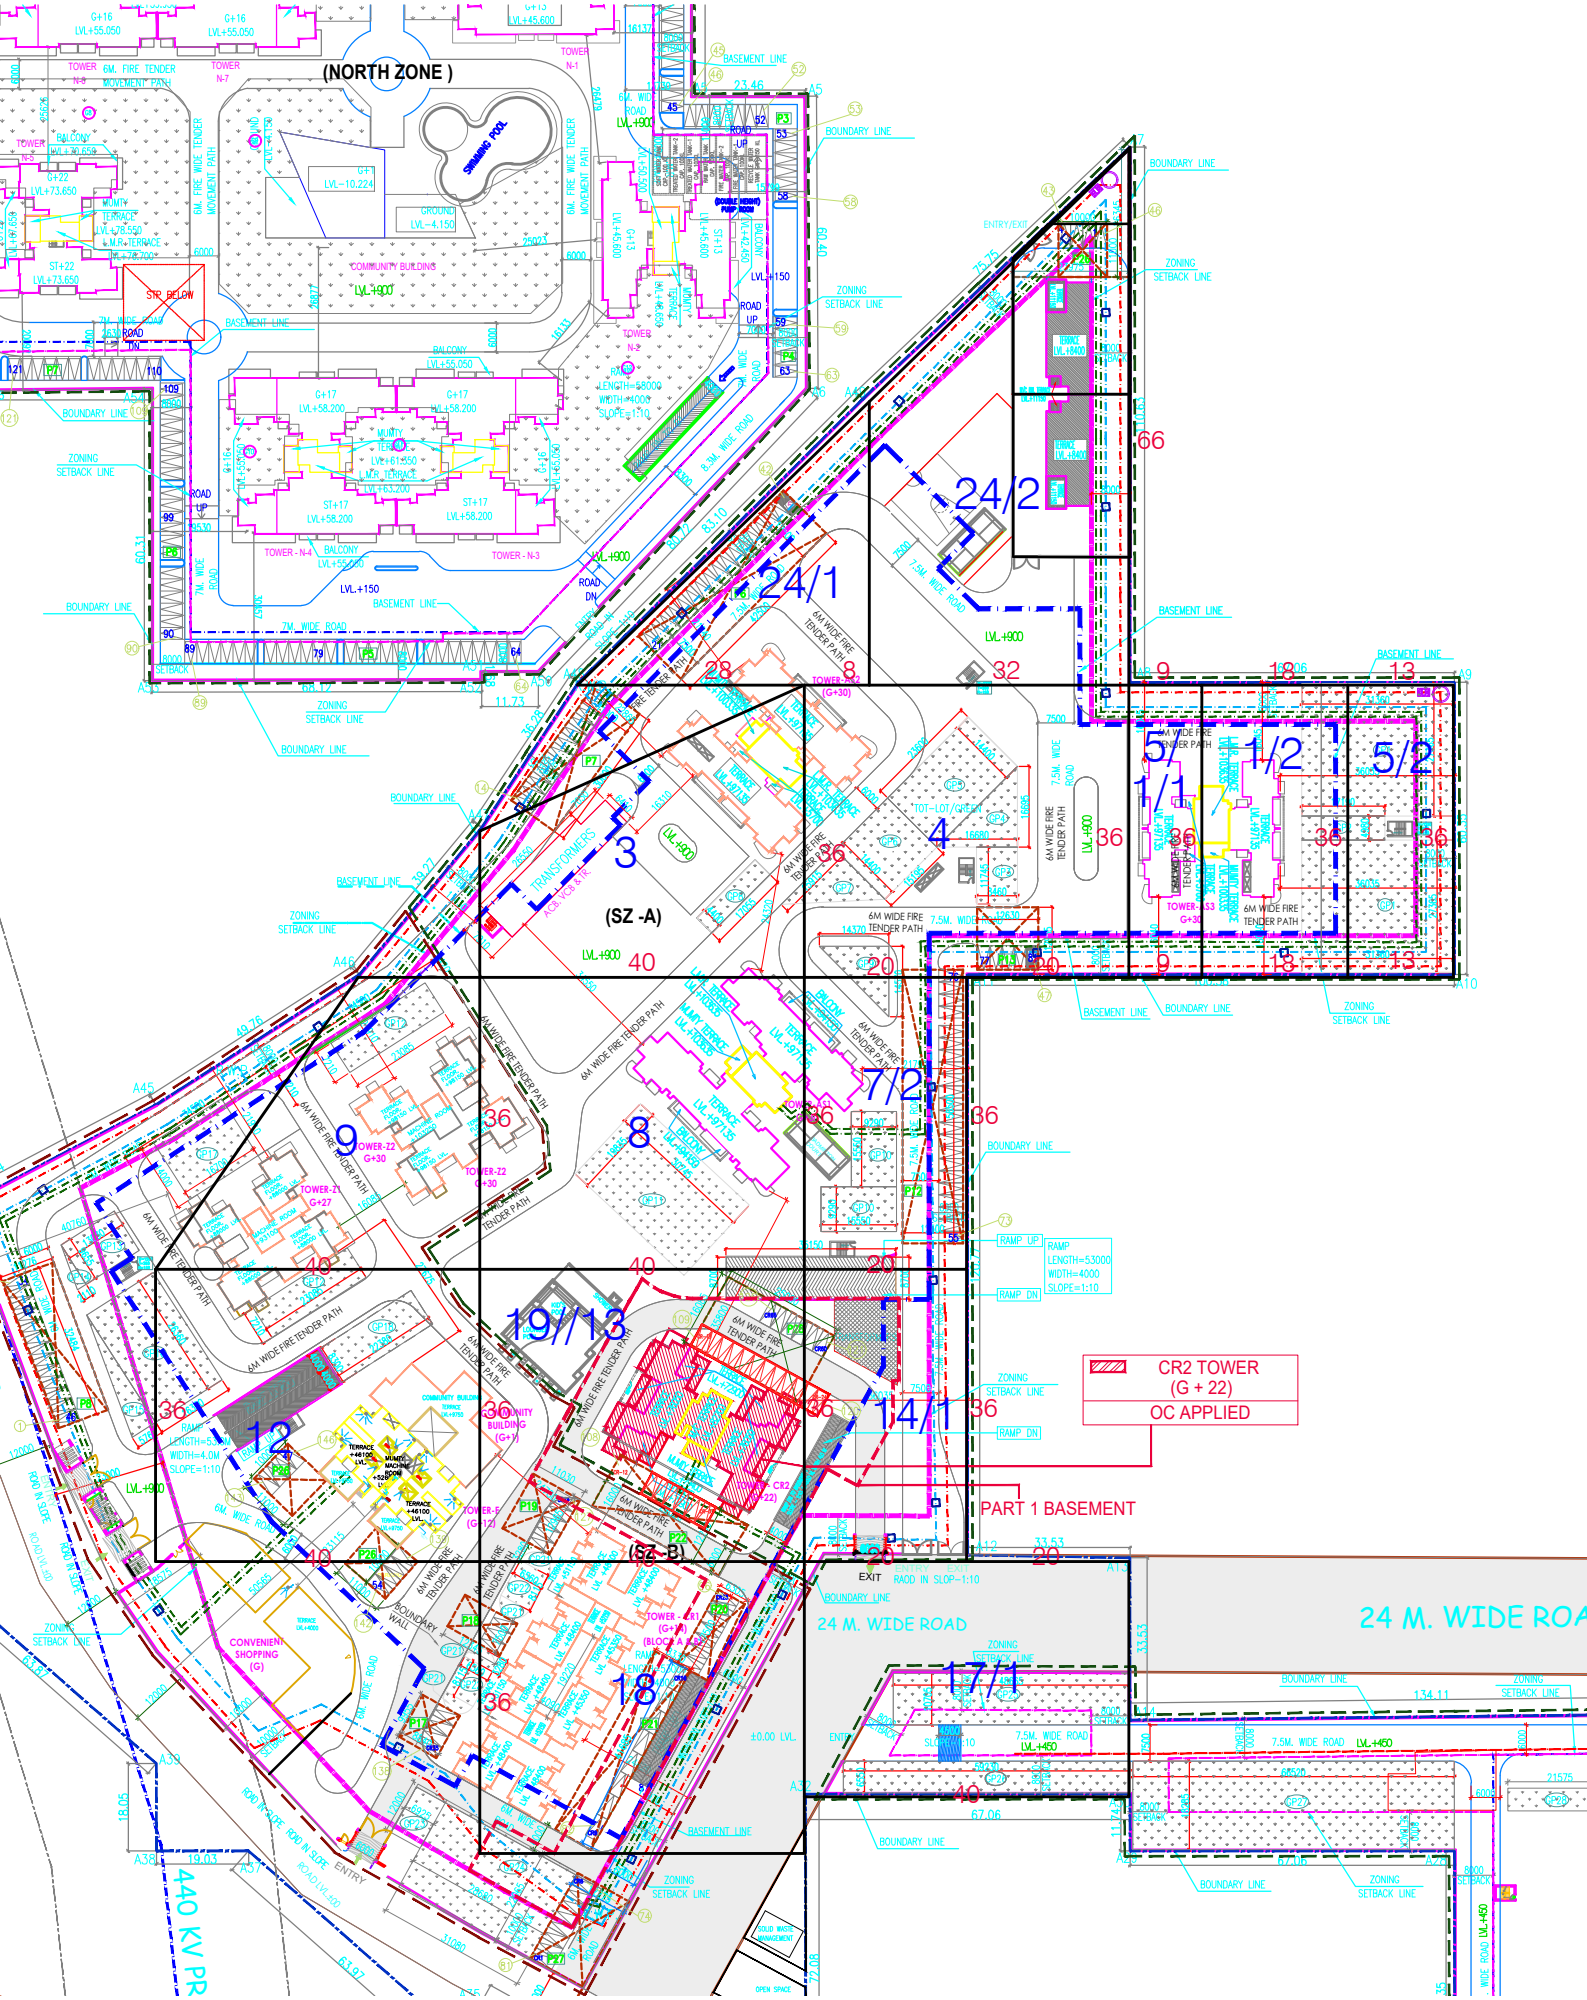
(NORTH ZONE)
SWIMMING POOL
COMMUNITY BUILDING
24/2
24/1
(SZ -A)
(SZ -B)
CR2 TOWER
(G + 22)
OC APPLIED
PART 1 BASEMENT
24 M. WIDE ROAD
24 M. WIDE ROA
440 KV PR