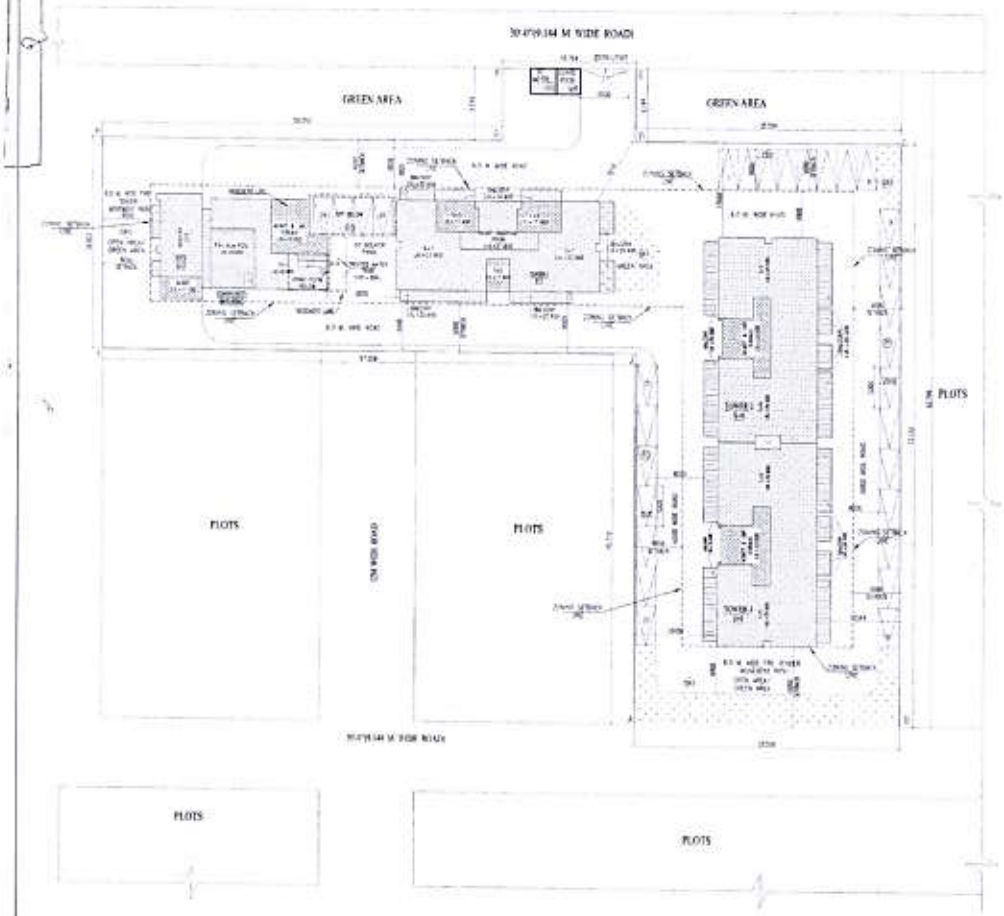

AREA STATEMENT

REQUIRED PUBLIC AMENITIES

POPULATION CALCULATION

	PROPOSED

CAR PARKING

Total Ground Area :

PROJECT

PROPOSED GROUP HOUSING SCHEME MEASURING 1.09 ACRES (LICENCE NO. 227 OF 2007 DATED 10.10.2007) IN SECTOR - 30 FARIDABAD BEING DEVELOPED BY M/S SWATANTRA LAND & FINANCE PVT. LTD.

RISIMIS

RISMS ARCHITECTS PVT. LTD.

ARCHITECT'S SEAL & SIGNATURE

OWNER'S SEAL & SIGNATURE

APRIL 2013 | Scale : 1:200 | Drawing No. -

Drawing Title :

SITE PLAN

07-08