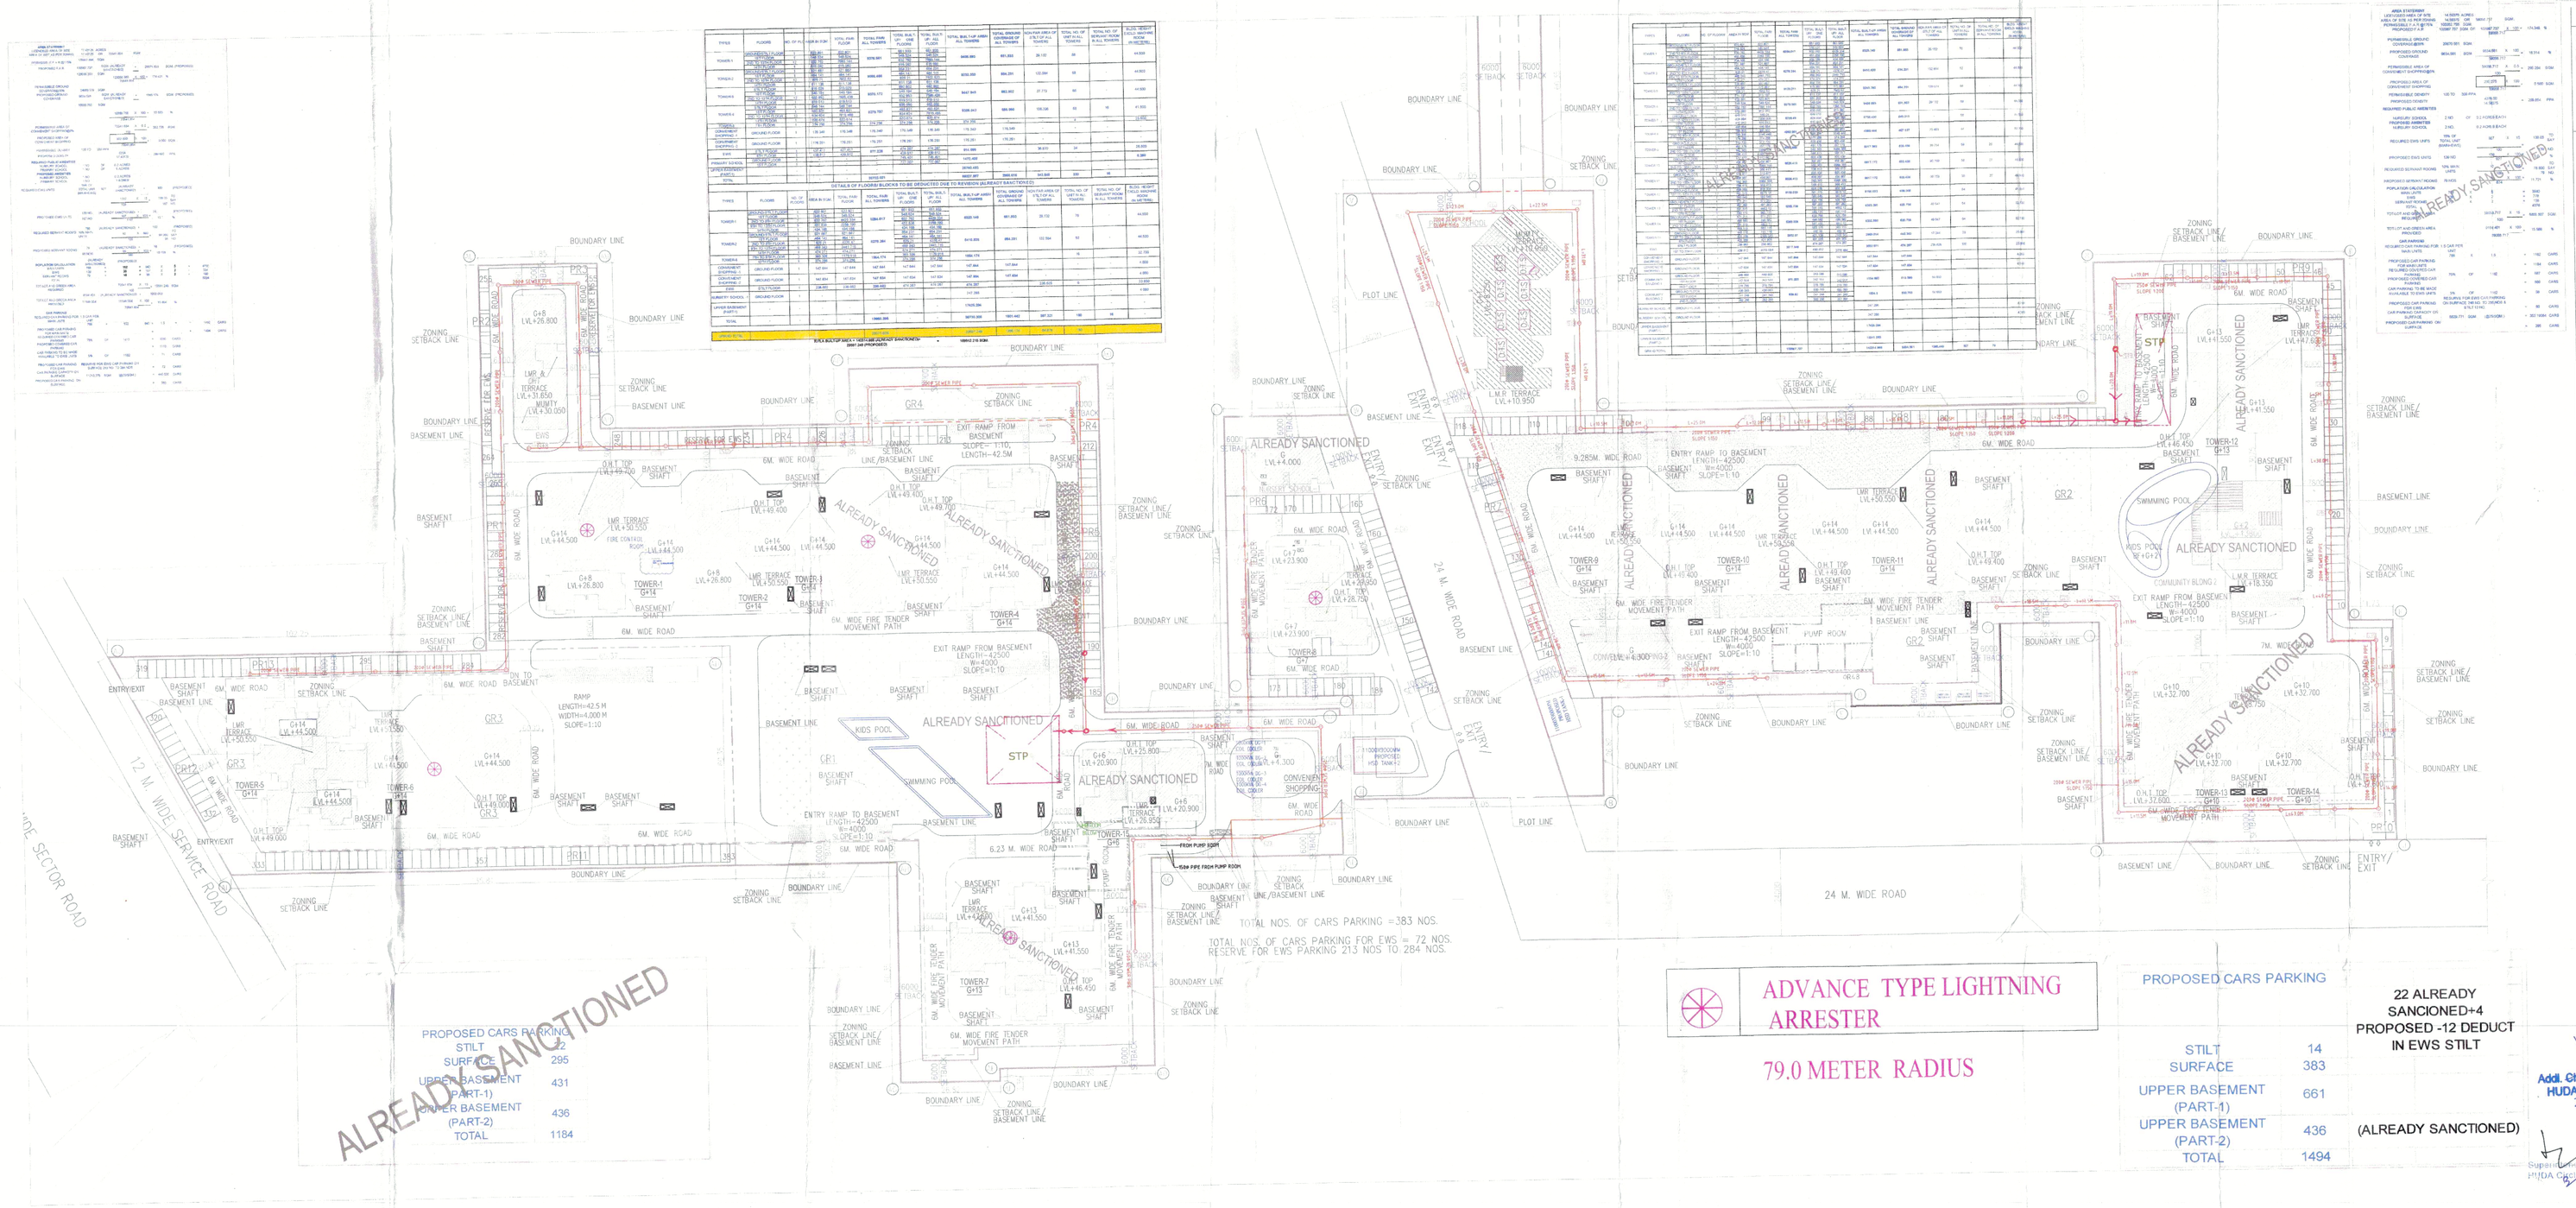

PROPOSED CARS PARKING	
STILT	22
SURFACE	295
UPPER BASEMENT (PART-1)	431
UPPER BASEMENT (PART-2)	436
TOTAL	1184

ADVANCE TYPE LIGHTNING ARRESTER

79.0 METER RADIUS

PROPOSED CARS PARKING	
STILT	14
SURFACE	383
UPPER BASEMENT (PART-1)	661
UPPER BASEMENT (PART-2)	436
TOTAL	1494

22 ALREADY SANCIONED+4 PROPOSED -12 DEDUCT IN EWS STILT

(ALREADY SANCTIONED)

Note:-

1 BUILDING WILL BE DESIGNED (STRUCTURES) AS PER RELEVENT IS CODES FOR EARTH QUAKE RESISTANCE.

2 ENTIRE BASEMEN SHALL BE SPRINKLERS & MECHANICALLY VENTILATED.

3 BUILDING IS ARTIFICIALLY LIGHTED MECHANICALLY VENTILATED.

Director General
Town & Country Planning,
Haryana, Chandigarh

Project:

REVISED & ADDITIONAL BUILDING PLAN OF ADDITIONAL LICENCED AREA MEASURING 2.8375 ACRES(LICENCE NO.109 OF 2014 DATE 14-08-2014) ADJOINING TO ALREADY LICENCED GRANTED AREA OF GROUP HOUSING SCHEME MEASURING 14.59375 ACRES (LICENCE NO.47 OF 2013 DATE 06-06-2013) TOTAL AREA 17.43125 ACRES IN SECTOR -79 GURGAON MANESAR URBAN COMPLEX BEING DEVELOPED BY STERLING INFRASTRUCTURE PVT. LTD. AND OTHERS.

PROJECT CONSULTANTS: RSP

RSP Design consultants (I) Pvt. Ltd.
Unit 502, THE TOWER, 40 ROAD, GURGAON-122002
TEL: 4700600 FAX: 4700610
ADD: DIRECTOR, WIZCOM ROAD, BANGALORE - 560 008 TEL: 25598688 FAX: 25598618
EMAIL: ...@rspindia.net , www.rspindia.net

Associate Architects

RSMS ARCHITECTS

RSMS ARCHITECTS PVT. LTD.
69,Nora Niwas Bhawani Kunj
(Behind D2), Vasant Kunj,
New Delhi-110070.
Tel.:011-26898616,26898617
www.rsms-arch.com

MEP CONSULTANT
DESIGN CENTRE CONSULTING ENGINEERS PVT. LTD.
OFFICE NO. 44 TO 47, 4TH FLOOR
ARDAL PLAZA, DABUR CHOWK
MEDHALI, GHAZIABAD, UP
PHONE: 0120-4333451,4333452
E.MAIL : dcce_pvt@yahoo.com
E.MAIL : thakurpa1957@yahoo.com

IT IS CERTIFIED THAT THESE PLANS ARE AS PER ORIGINAL PLAN APPROVED BY DG, TCP HARYANA, CHANDIGARH.
Letter vide Memo No. ZP-8873AD(RA)/2014/19120 dated 25.08.2014

Checked subject to comments in forwarding letter No. ..... Dt. ..... and notes attached with the estimate

Addl. Chief Engineer
HUDA Gurugram

Superintending Engineer (Hq)
for Chief Engineer HUDA
Panchkula

SEWER.

Superintendent Engineer
HUDA Circle II, Gurgaon

For Service Plan Estimate Only

Executive Engineer
HUDA Divn. No. VI,
Gurugram

Director
Town and Country Planning,
Haryana, Chandigarh