SANCTIONED
TO BE READ WITH THIS OFFICE
MEMO NO.:
DATED :

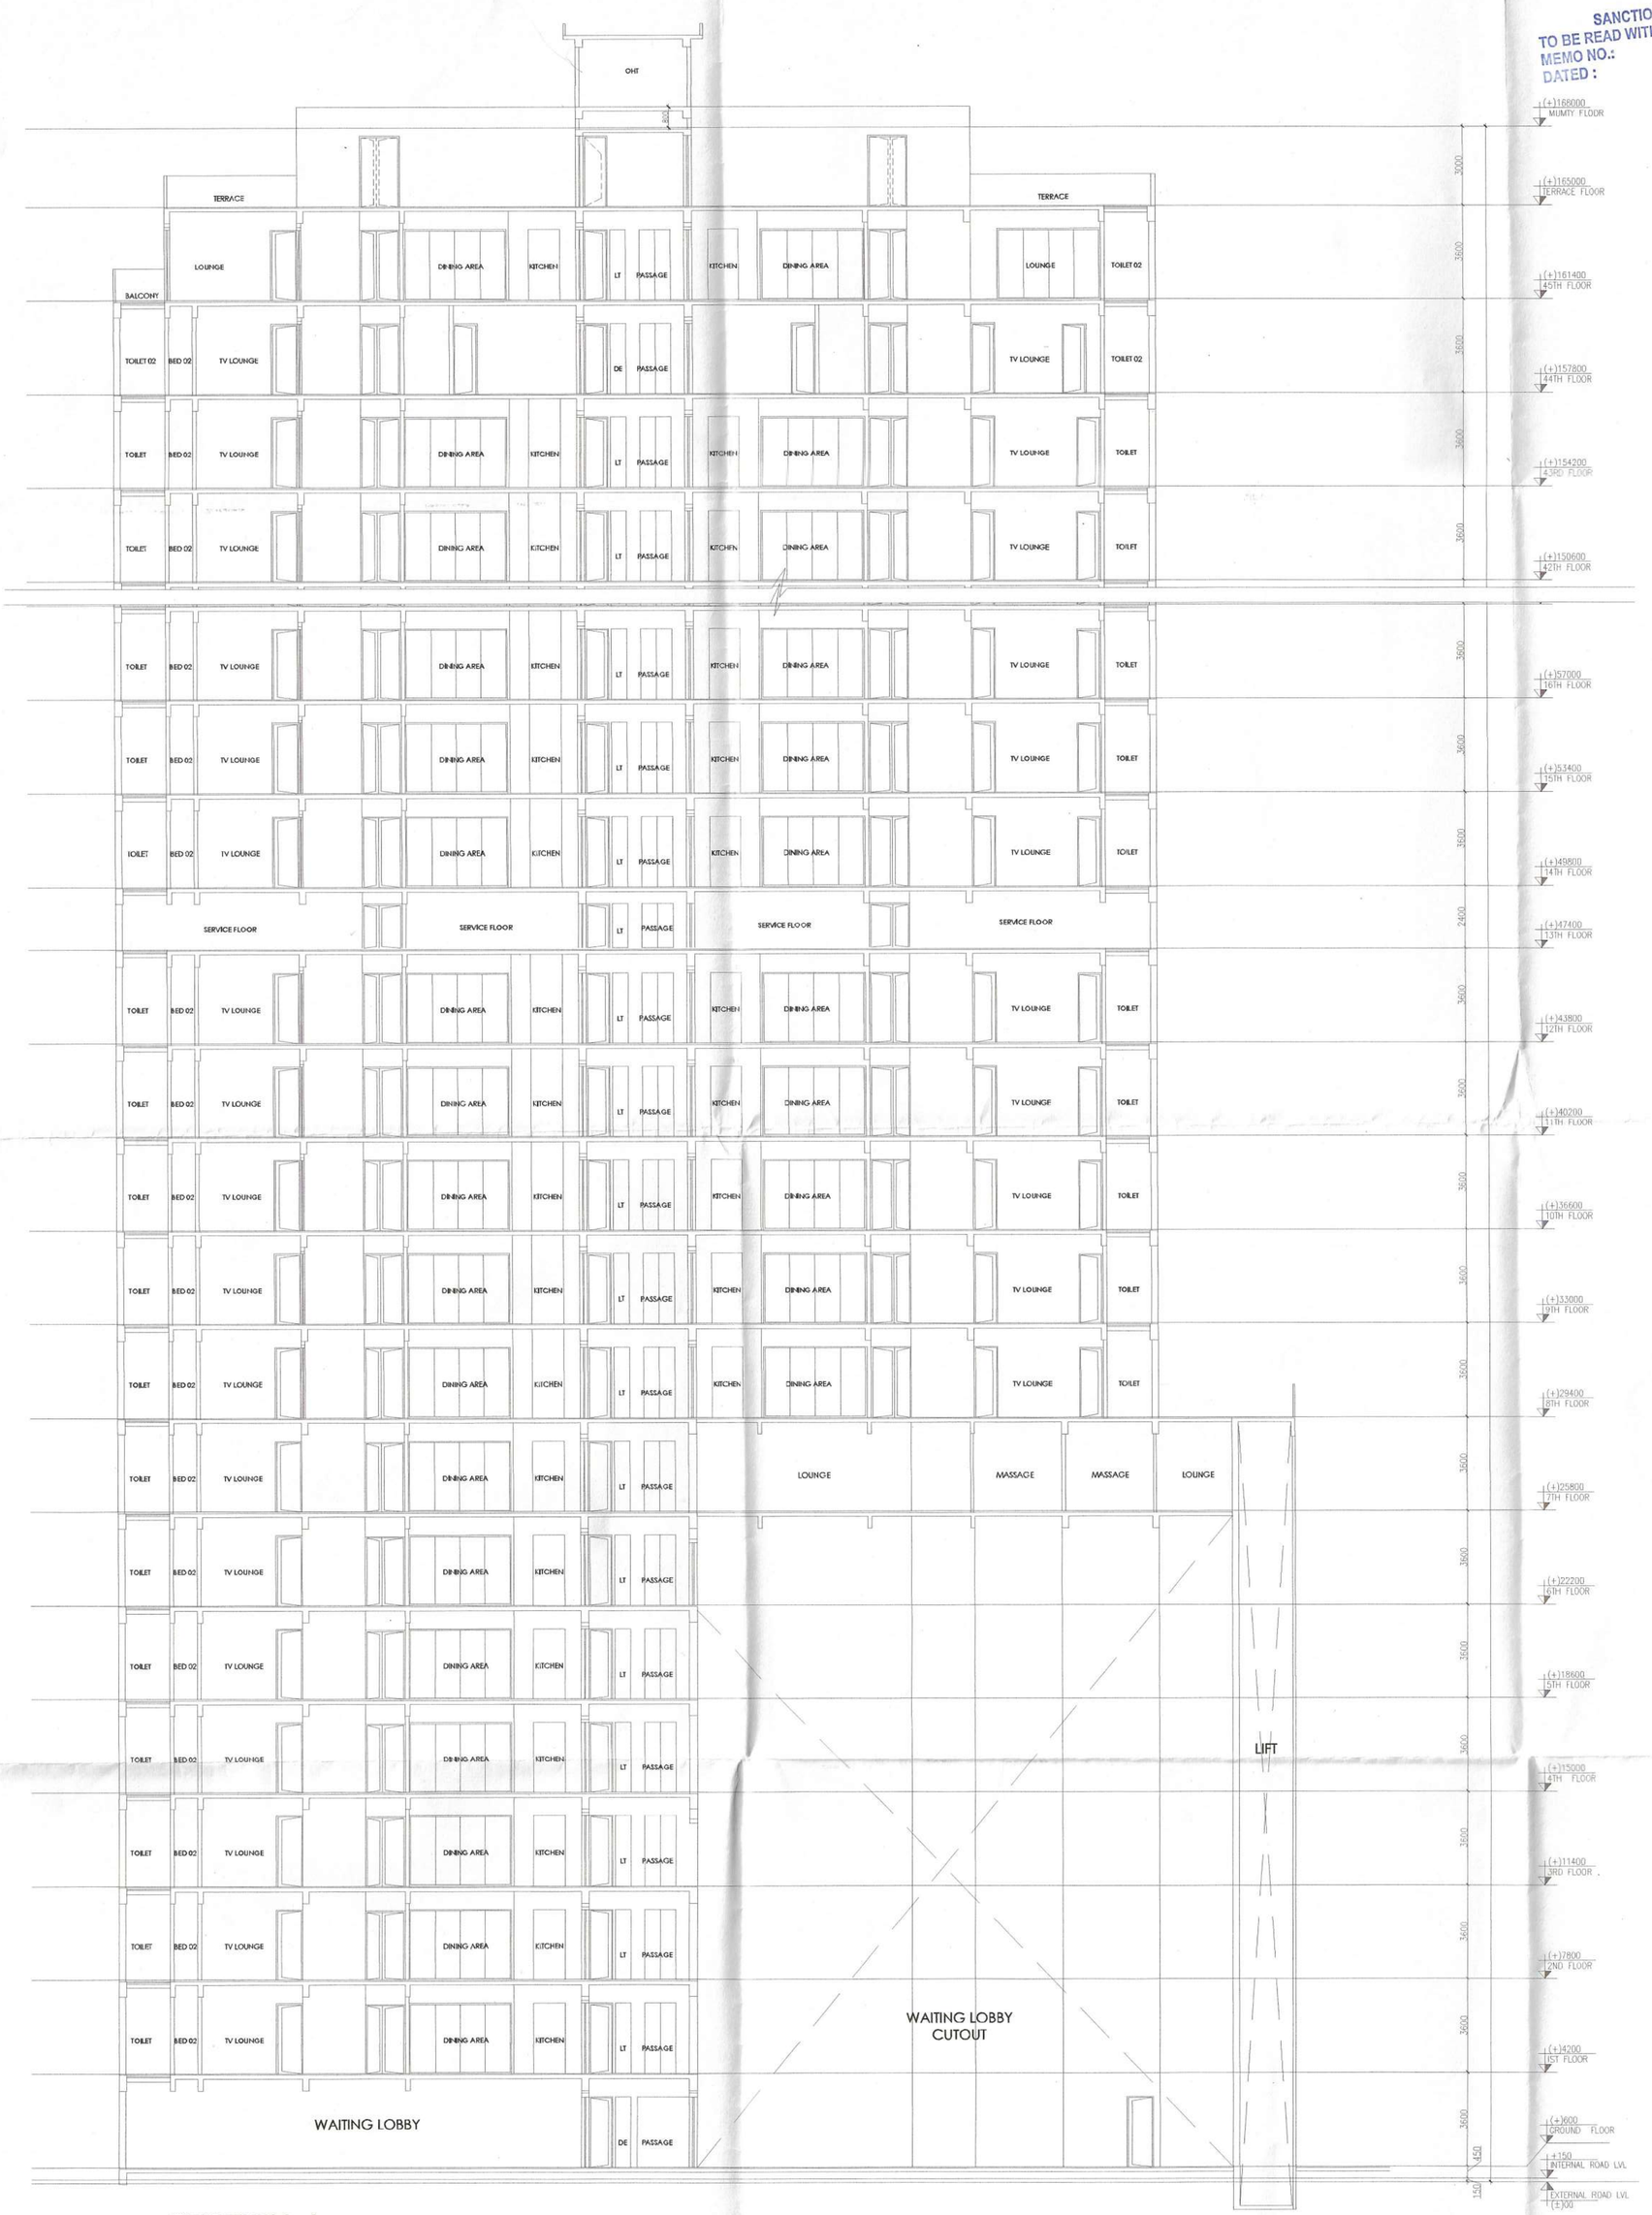
OHT
TERRACE
TERRACE
LOUNGE
DINING AREA
KITCHEN
LT
PASSAGE
KITCHEN
DINING AREA
LOUNGE
TOILET 02
BALCONY
TOILET 02
BED 02
TV LOUNGE
DE
PASSAGE
TV LOUNGE
TOILET 02
TOILET
BED 02
TV LOUNGE
DINING AREA
KITCHEN
TV LOUNGE
TOILET
SERVICE FLOOR
SERVICE FLOOR
SERVICE FLOOR
SERVICE FLOOR
LOUNGE
MASSAGE
MASSAGE
LOUNGE
WAITING LOBBY
WAITING LOBBY CUTOUT
LIFT
3000
3600
3600
3600
3600
3600
3600
2400
3600
3600
3600
3600
3600
3600