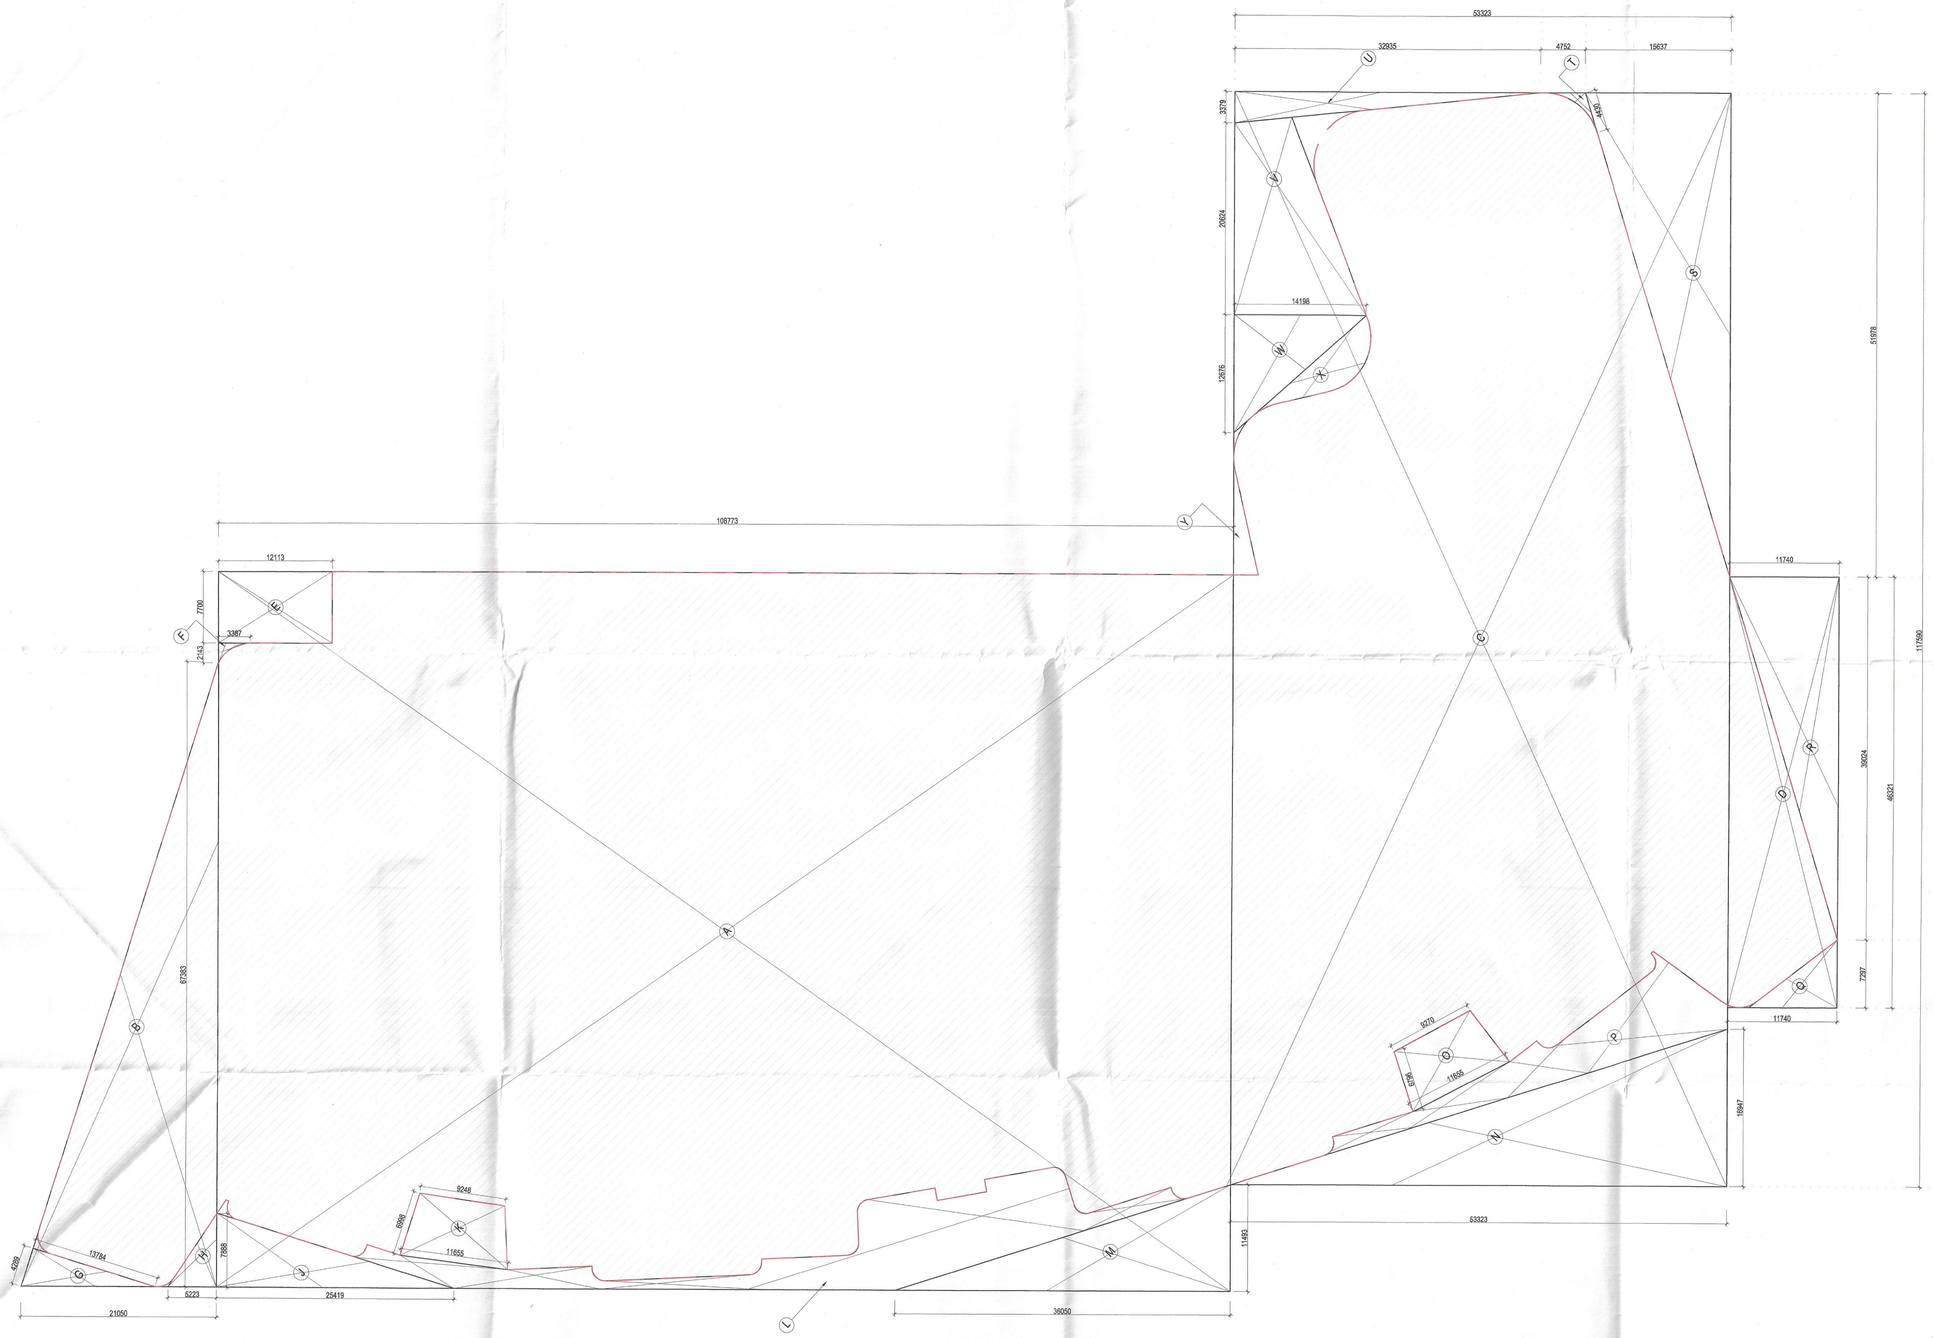

GROUND COVERAGE AREA CALCULATION

TYPE	QUANTITY	SHAPE	FORMULA	DETAIL		CALCULATION EACH AREA IN SQ.M
OUTLINE AREA						
Addition						
A	1	RECTANGLE	L x B	108.773	77.104	8386.833
B	1	TRIANGLE	1/2 x B x H	21.050	67.383	709.206
C	1	RECTANGLE	L x B	117.590	53.323	6270.252
D	1	RECTANGLE	L x B	46.321	11.740	543.809
TOTAL AREA A1 :- (A+B+C+D)						**15910.100**
Substraction						
E	1	RECTANGLE	L x B	12.113	7.700	93.270
F			AS PLAN			2.050
G	1	TRIANGLE	1/2 x B x H	13.784	4.289	29.560
H	1	TRIANGLE	1/2 x B x H	7.880	5.223	20.579
J	1	TRIANGLE	1/2 x B x H	25.419	7.888	100.253
K			AS PLAN			71.264
L			AS PLAN			333.875
M	1	TRIANGLE	1/2 x B x H	36.050	11.493	207.161
N	1	TRIANGLE	1/2 x B x H	53.323	16.947	451.832
O			AS PLAN			70.801
P			AS PLAN			193.730
Q	1	TRIANGLE	1/2 x B x H	9.457	7.297	34.504
R	1	TRIANGLE	1/2 x B x H	39.024	11.740	229.071
S	1	TRIANGLE	1/2 x B x H	51.978	15.637	406.390
T			AS PLAN			3.710
U	1	TRIANGLE	1/2 x B x H	32.935	3.379	55.644
V			AS PLAN			214.700
W	1	TRIANGLE	1/2 x B x H	14.198	12.676	89.987
X			AS PLAN			39.260
Y			AS PLAN			16.901
TOTAL AREA A2 :- (ADDITION E TO Y)						**2664.541**
TOTAL OUTLINE AREA (A3) = A1-A2						**13245.558**

Sign & Stamp

DTP (HQ) STP(HQ) Member Secretary BFAC ATP(HQ) Member BFAC CTP(HQ) Chairman

Consultant Architect

DTP (HQ)

AD. P.A. A.T.P.

SANCTIONED
TO BE READ WITH THIS OFFICE
MEMO NO.:
DATED :

(Dinesh Kumar)
PA(HQ)

DTP (HQ)
Member
BFAC

DESIGN FORUM
INTERNATIONAL
• ARCHITECTURE • URBAN DESIGN • TOWN PLANNING •

K-47 , KAILASH COLONY NEW DELHI-48
PHONE: 011 - 46556600 FAX : 46556601

PROJECT NAME & ADDRESS

Proposed Group Housing Colony under TOD Policy on an area measuring 16.6125 acre falling in the revenue estate of village Garoli Kalan Sector-37D, Gurugram-Signature Global Business Park and Fantabulous Town Developers Pvt. Ltd.

CLIENT NAME & ADDRESS

M/s Signature Global Business Park Pvt. Ltd.

ARCHITECT'S SIGN & STAMP

MANISH KUMAR
CA/2008/42027

CLIENT'S SIGN & STAMP

Signature Global Business Park Pvt. Ltd.

DRAWING TITLE

PODIUM LEVEL -01
GROUND COVERAGE (BLOCK- A2)

SCALE	DRAWING NO.	NORTH
1:300 ON A0	010	
DATE 18-11-2023		