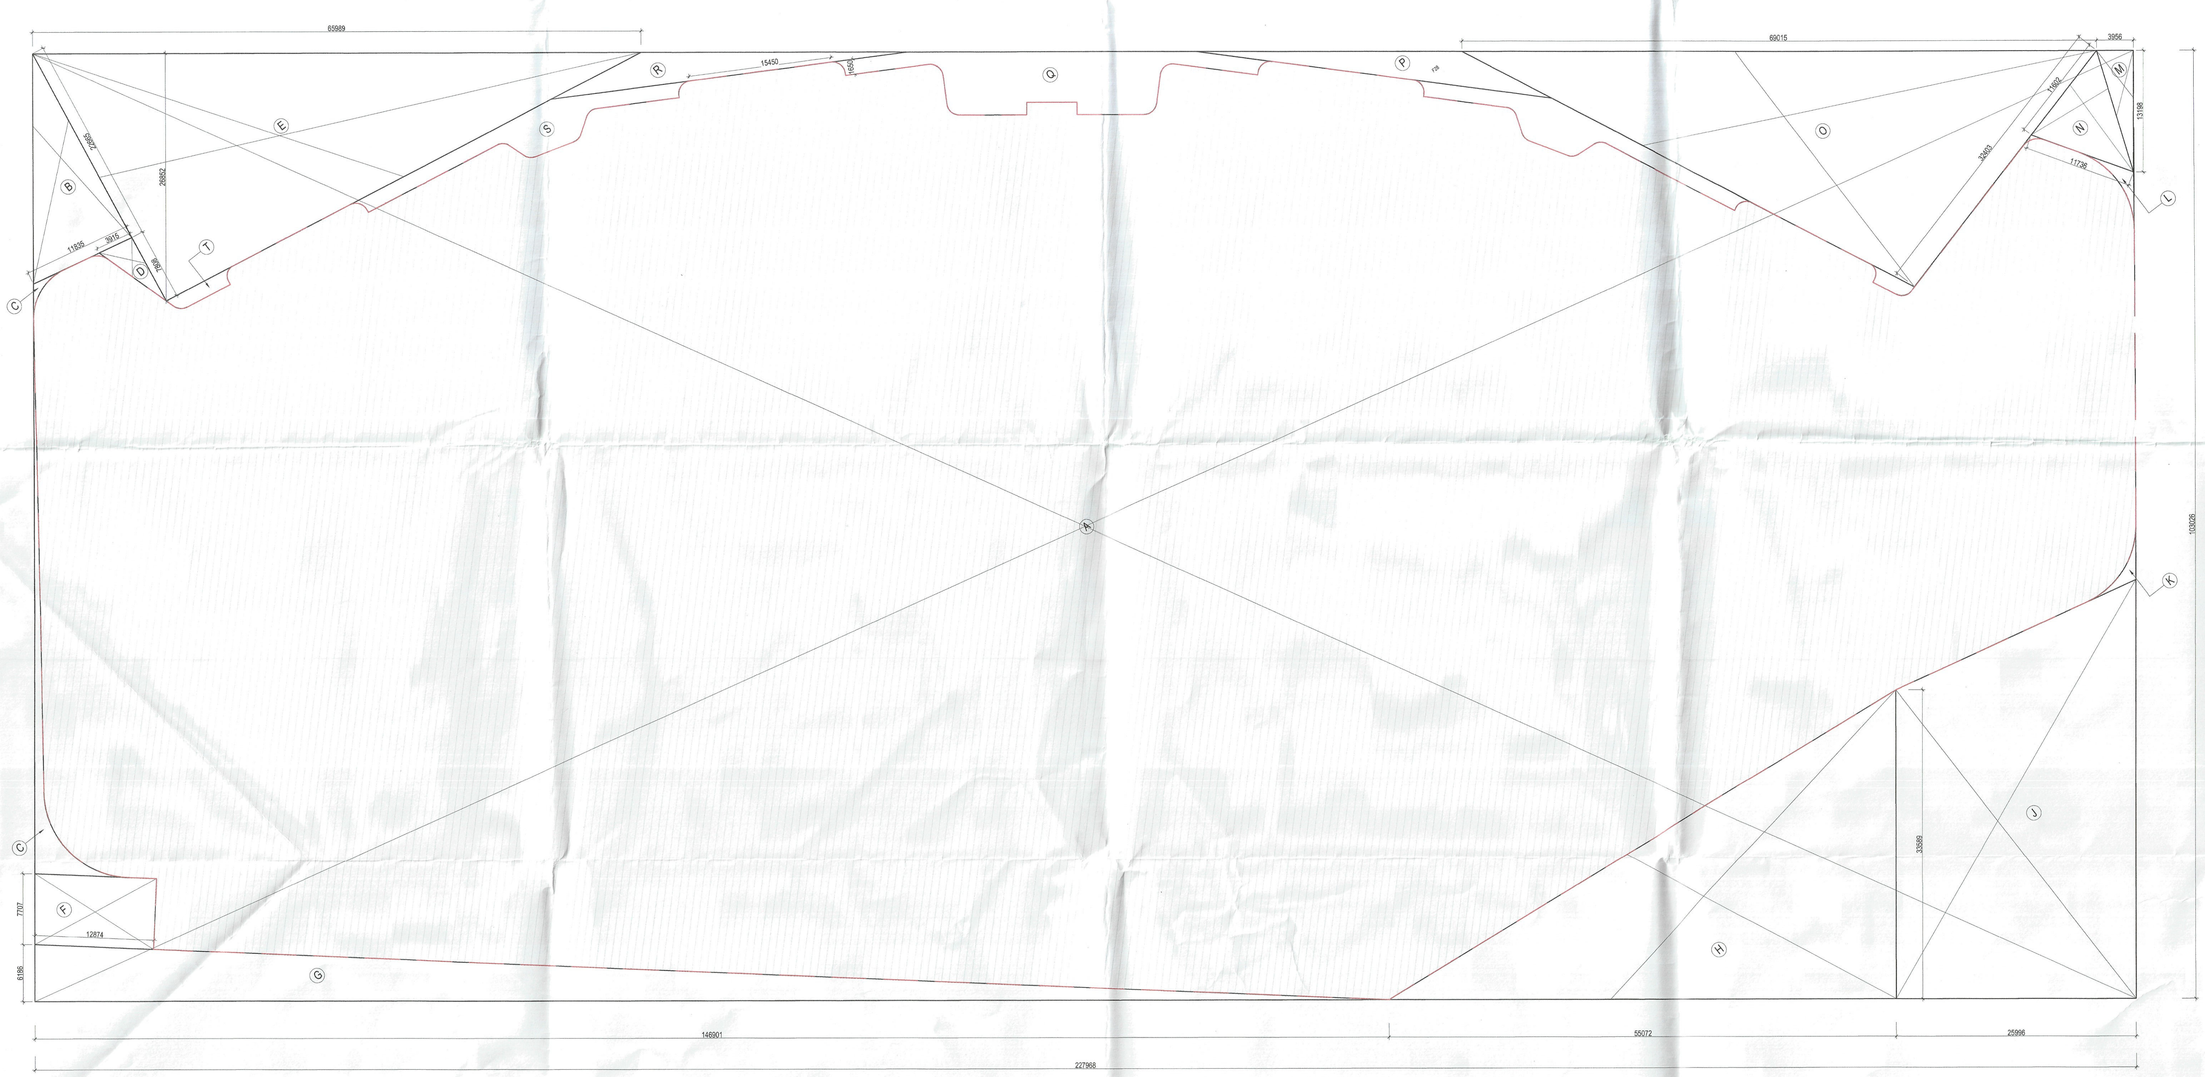

GROUND COVERAGE CALCULATION (BLOCK A-3)

TYPE	QUANTITY	SHAPE	FORMULA	DETAIL		CALCULATION EACH AREA IN SQ.M
OUTLINE AREA						
Addition						
A	1	RECTANGLE	L x B	227.968	103.026	23486.631
TOTAL AREA A1 :- (A)						**23486.631**
Substraction						
B	1	TRIANGLE	1/2 x B x H	11.835	22.665	134.120
C	1	AS/PLAN				54.360
D	1	AS/PLAN				15.260
E	1	TRIANGLE	1/2 x B x H	65.989	26.852	885.968
F	1	RECTANGLE	L x B	12.874	7.707	99.220
G	1	TRIANGLE	1/2 x B x H	146.900	6.186	454.362
H	1	TRIANGLE	1/2 x B x H	55.072	33.589	924.907
J	1	AS/PLAN				1028.510
K	1	AS/PLAN				5.730
L	1	AS/PLAN				6.950
M	1	TRIANGLE	1/2 x B x H	3.956	13.198	26.106
N	1	AS/PLAN				64.840
O	1	AS/PLAN				882.520
P	1	AS/PLAN				73.284
Q	1	AS/PLAN				163.460
R	1	AS/PLAN				73.360
S	1	AS/PLAN				87.041
T	1	AS/PLAN				11.040
TOTAL AREA (B TO T)						**4991.037**
TOTAL OUTLINE AREA						**18495.594**

Sign & Stamp

DTP (HQ) SYNDIC Member Secretary BPAC — SYNDIC Member BPAC — Chairman BPAC

Consultant Architect — DTP (HQ)

SANCTIONED
TO BE READ WITH THIS OFFICE MEMO NO.:
DATED :

(Dinesh Kumar)
PA(HQ)

DTP (HQ)
Member
BPAC

DESIGN FORUM INTERNATIONAL
• ARCHITECTURE • URBAN DESIGN • TOWN PLANNING •

K-47, KAILASH COLONY NEW DELHI-48
PHONE: 011 - 46556600 FAX : 46556601

PROJECT NAME & ADDRESS

Proposed Group Housing Colony under TOD Policy on an area measuring 16.6125 acre falling in the revenue estate of village Garoli Kalan Sector-37D, Gurugram- Signature Global Business Park and Fantabulous Town Developers Pvt. Ltd.

CLIENT NAME & ADDRESS

M/s Signature Global Business Park Pvt. Ltd.

ARCHITECT'S SIGN & STAMP	CLIENT'S SIGN & STAMP
MANISH KUMAR CA/2008/42022	Signature Global Business Park Pvt. Ltd.

DRAWING TITLE

PODIUM LEVEL -01
GROUND COVERAGE (BLOCK- A3)

SCALE	DRAWING NO.	NORTH
1:300 ON A0	010.1	
DATE		
18-11-2023		