Checked and found ok fr Public Health (Internal) Service only subject to comments in in forwarding letter No. 252394 DU 24/11/23

Superintending Engineer (HQ)
for Chief Engineer-I
HSVP, Panchkula

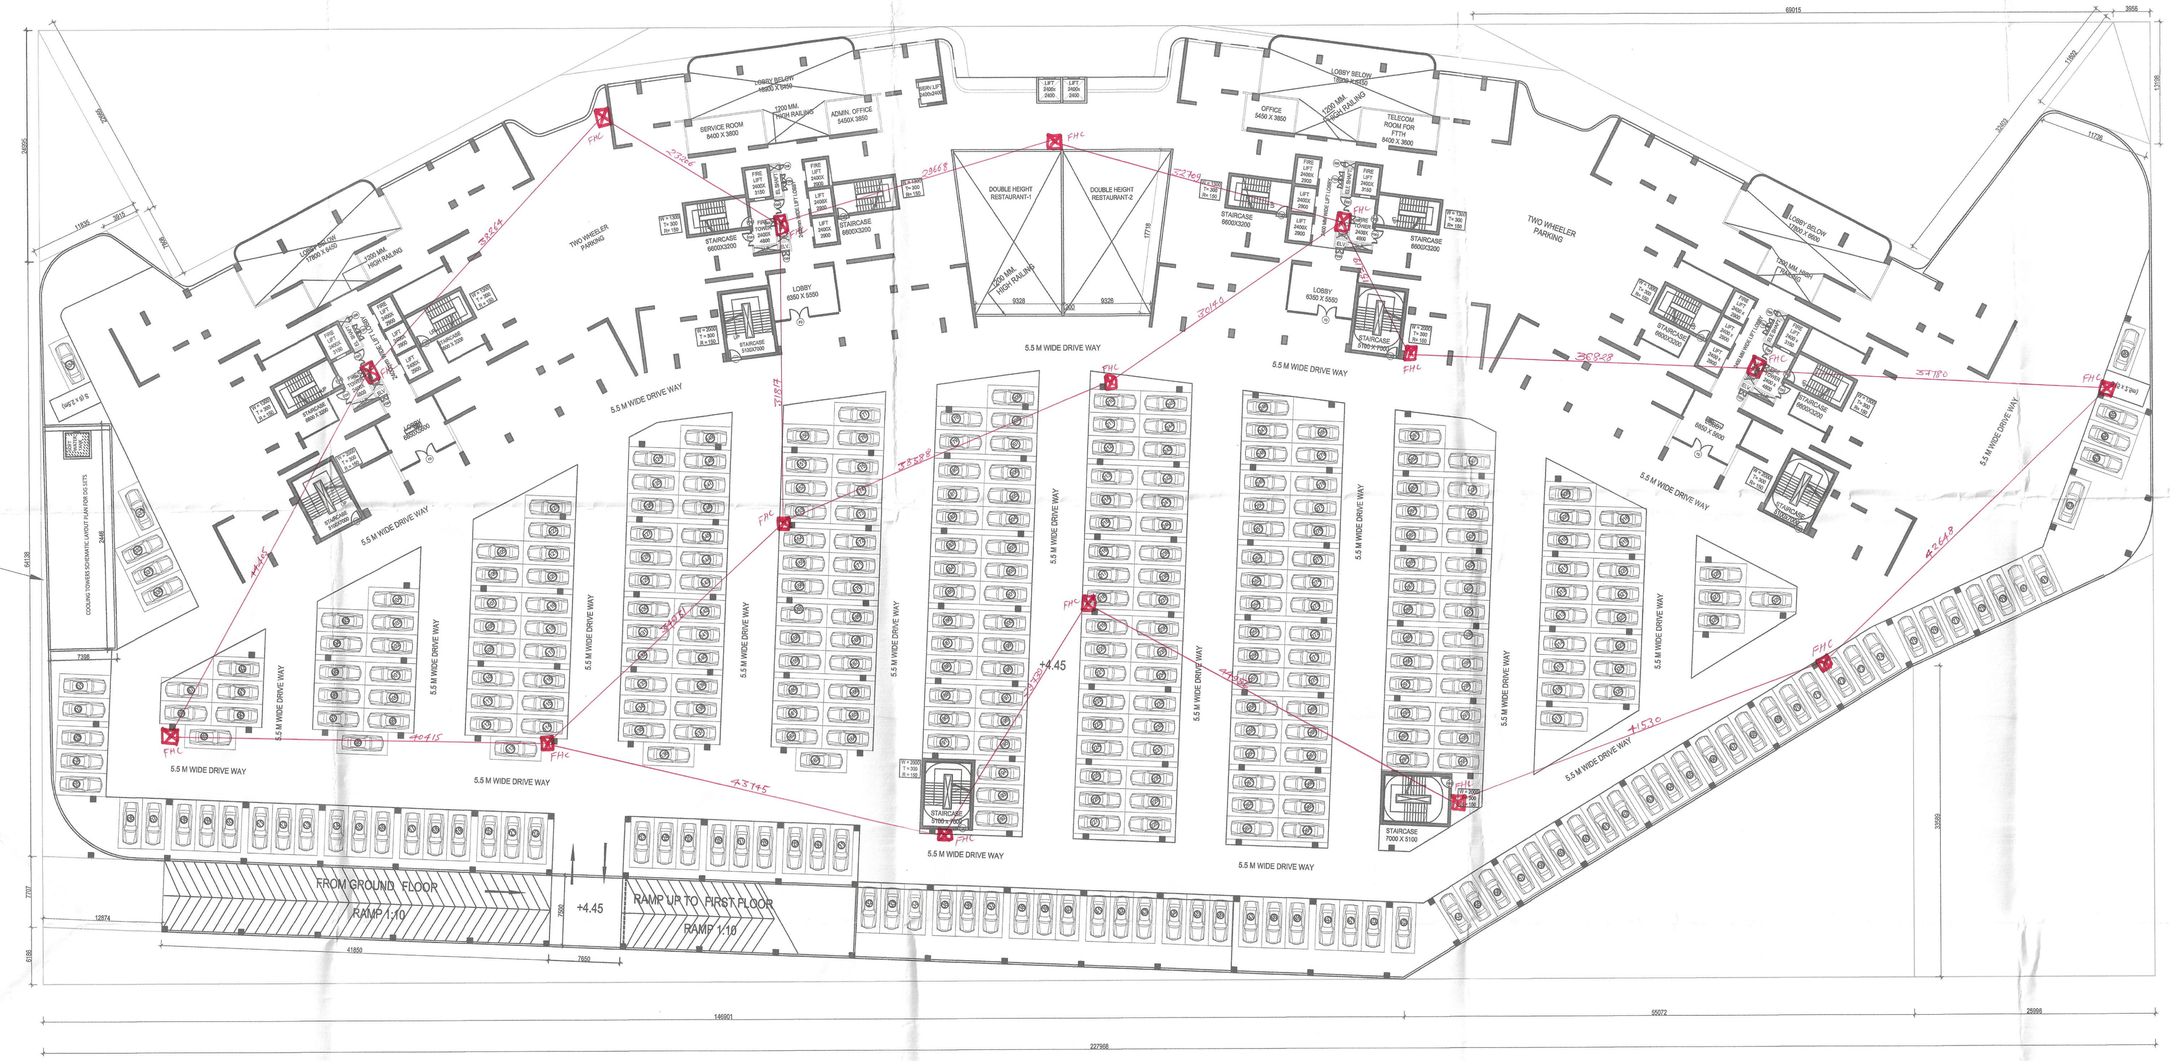
ZONING LINE/BASEMENT LINE
5.5 M WIDE DRIVE WAY
TWO WHEELER PARKING
DOUBLE HEIGHT RESTAURANT-1
DOUBLE HEIGHT RESTAURANT-2
STAIRCASE 7000 X 5100
