Working ELEVATION_100.CTB

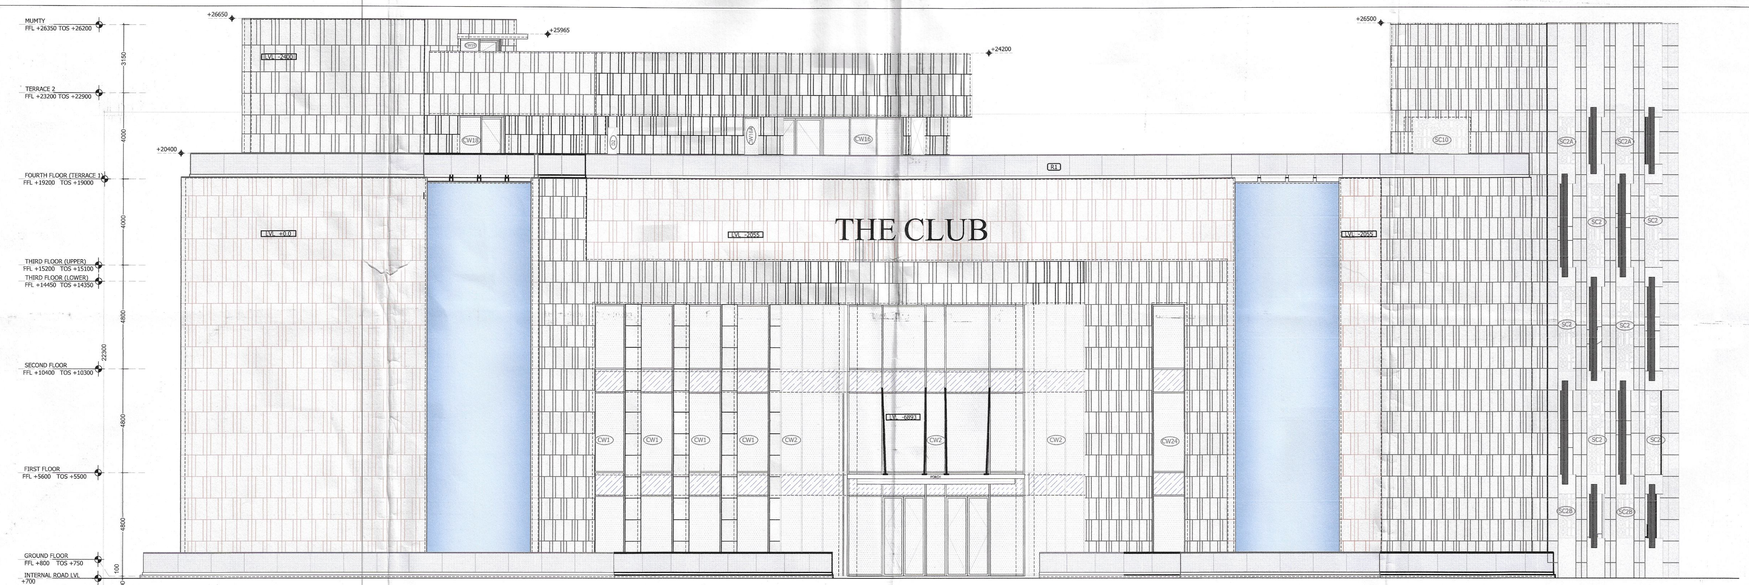

ELEVATION A (FRONT ELEVATION)

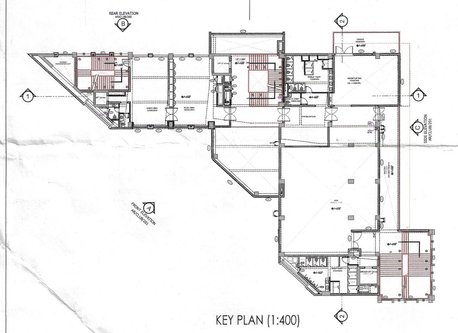
REAR ELEVATION
SIDE ELEVATION
SIDE ELEVATION
LIFT
STAIR
KITCHEN
DINING
LIVING
BEDROOM
BALCONY
TERRACE
LIFT
STAIR
LIFT
STAIR
LIFT
STAIR