NOTES

KEY PLAN


CLIENTS

PURI CONSTRUCTION PVT. LTD.
4-7B, GROUND FLOOR,
DLF SOUTH COURT,
TOLSTOY MARG,
NEW DELHI-110001

PURI

STRUCTURES

TPC

Technical Projects Consultants Pvt. Ltd.
B-74 | Sector 57 | Noida 201301 | Uttar Pradesh | India
T: +91-120-4304800 | D: +91-120-4304806 | M: +91 9910283917
www.tpcconsultants.co.in

ARCHITECTS

Arcop Associates Pvt. Ltd.
Ph:: 26190200, 26242169
Montreal, Toronto, New Delhi, Boston

PROJECT

Building plan of Phase-II, Under (TOD and TDR) Regulations, Sector-95, Gurgaon, Haryana on 87.97 (217.38 Acres) part of 21.2938 Acres (52.62 Acres) & License no 33 of 2013 dated 25-05-2013 (1.2938 Acres) part of 21.0875 Acres License No. 58 of 2012 dated 29-08-2012 (52.09 Acres) & License no 87 of 2012 dated 29-08-2012 (4.268 Acres) & License no 33 of 2013 dated 25-05-2013 (1.2938 Acres) Projected-110A & 111, Gurugram being developed by M/s Puri Construction Pvt. Ltd.

ARCHITECT'S SIGNATURE

OWNER'S SIGNATURE

DRAWING TITLE
EWS & SCHOOLS
(1 PRIMARY + 1 NURSERY)

DRAWING NO.
AR-E-201

ELEVATIONS (AS8)

Authorised Signatory
Architects Registration Council of India
(COA/2001/2068)

FOR PURI CONSTRUCTIONS (INDIA) PVT. LTD.

This is a "PROVISIONAL BUILDING PLAN" approved only for the purpose of inviting objections from the general public

DTP (HQ) Member B.P.A.C.

STP (HQ) Chairman B.P.A.C.

STP (HQ) Member B.P.A.C.

ATP(HQ) Member B.P.A.C.

ATP(HQ)

Consultant Architect

Varinder Kumar ADH(HQ)

DDTP(HQ) Member BPAC

TO BE READ WITH THIS OFFICE MEMO NO.:
DATED :

02 ELEVATION B (EWS & NURSERY SCHOOL)
SCALE - 1:125

01 ELEVATION A (EWS & NURSERY SCHOOL)
SCALE - 1:125

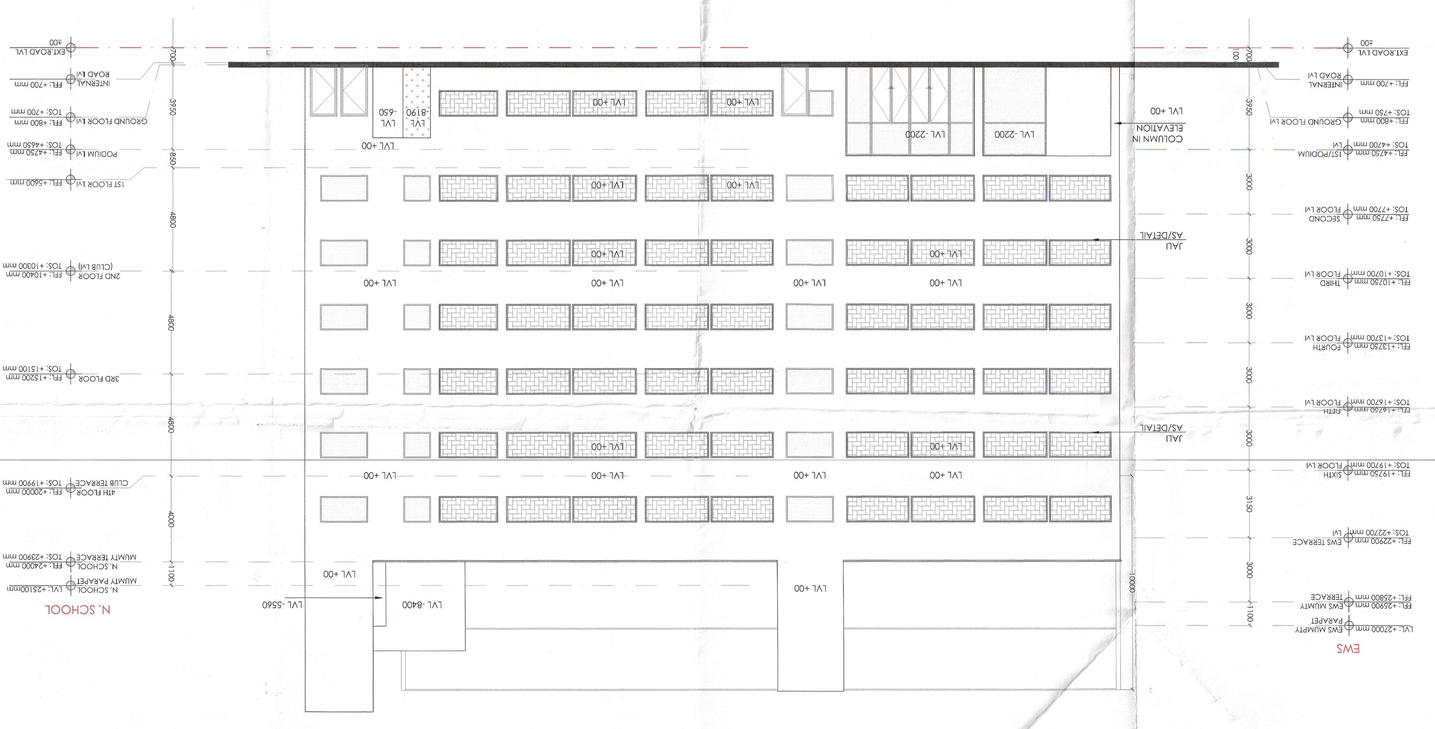

TOWER PLANS_100

A1 (841 X 594)