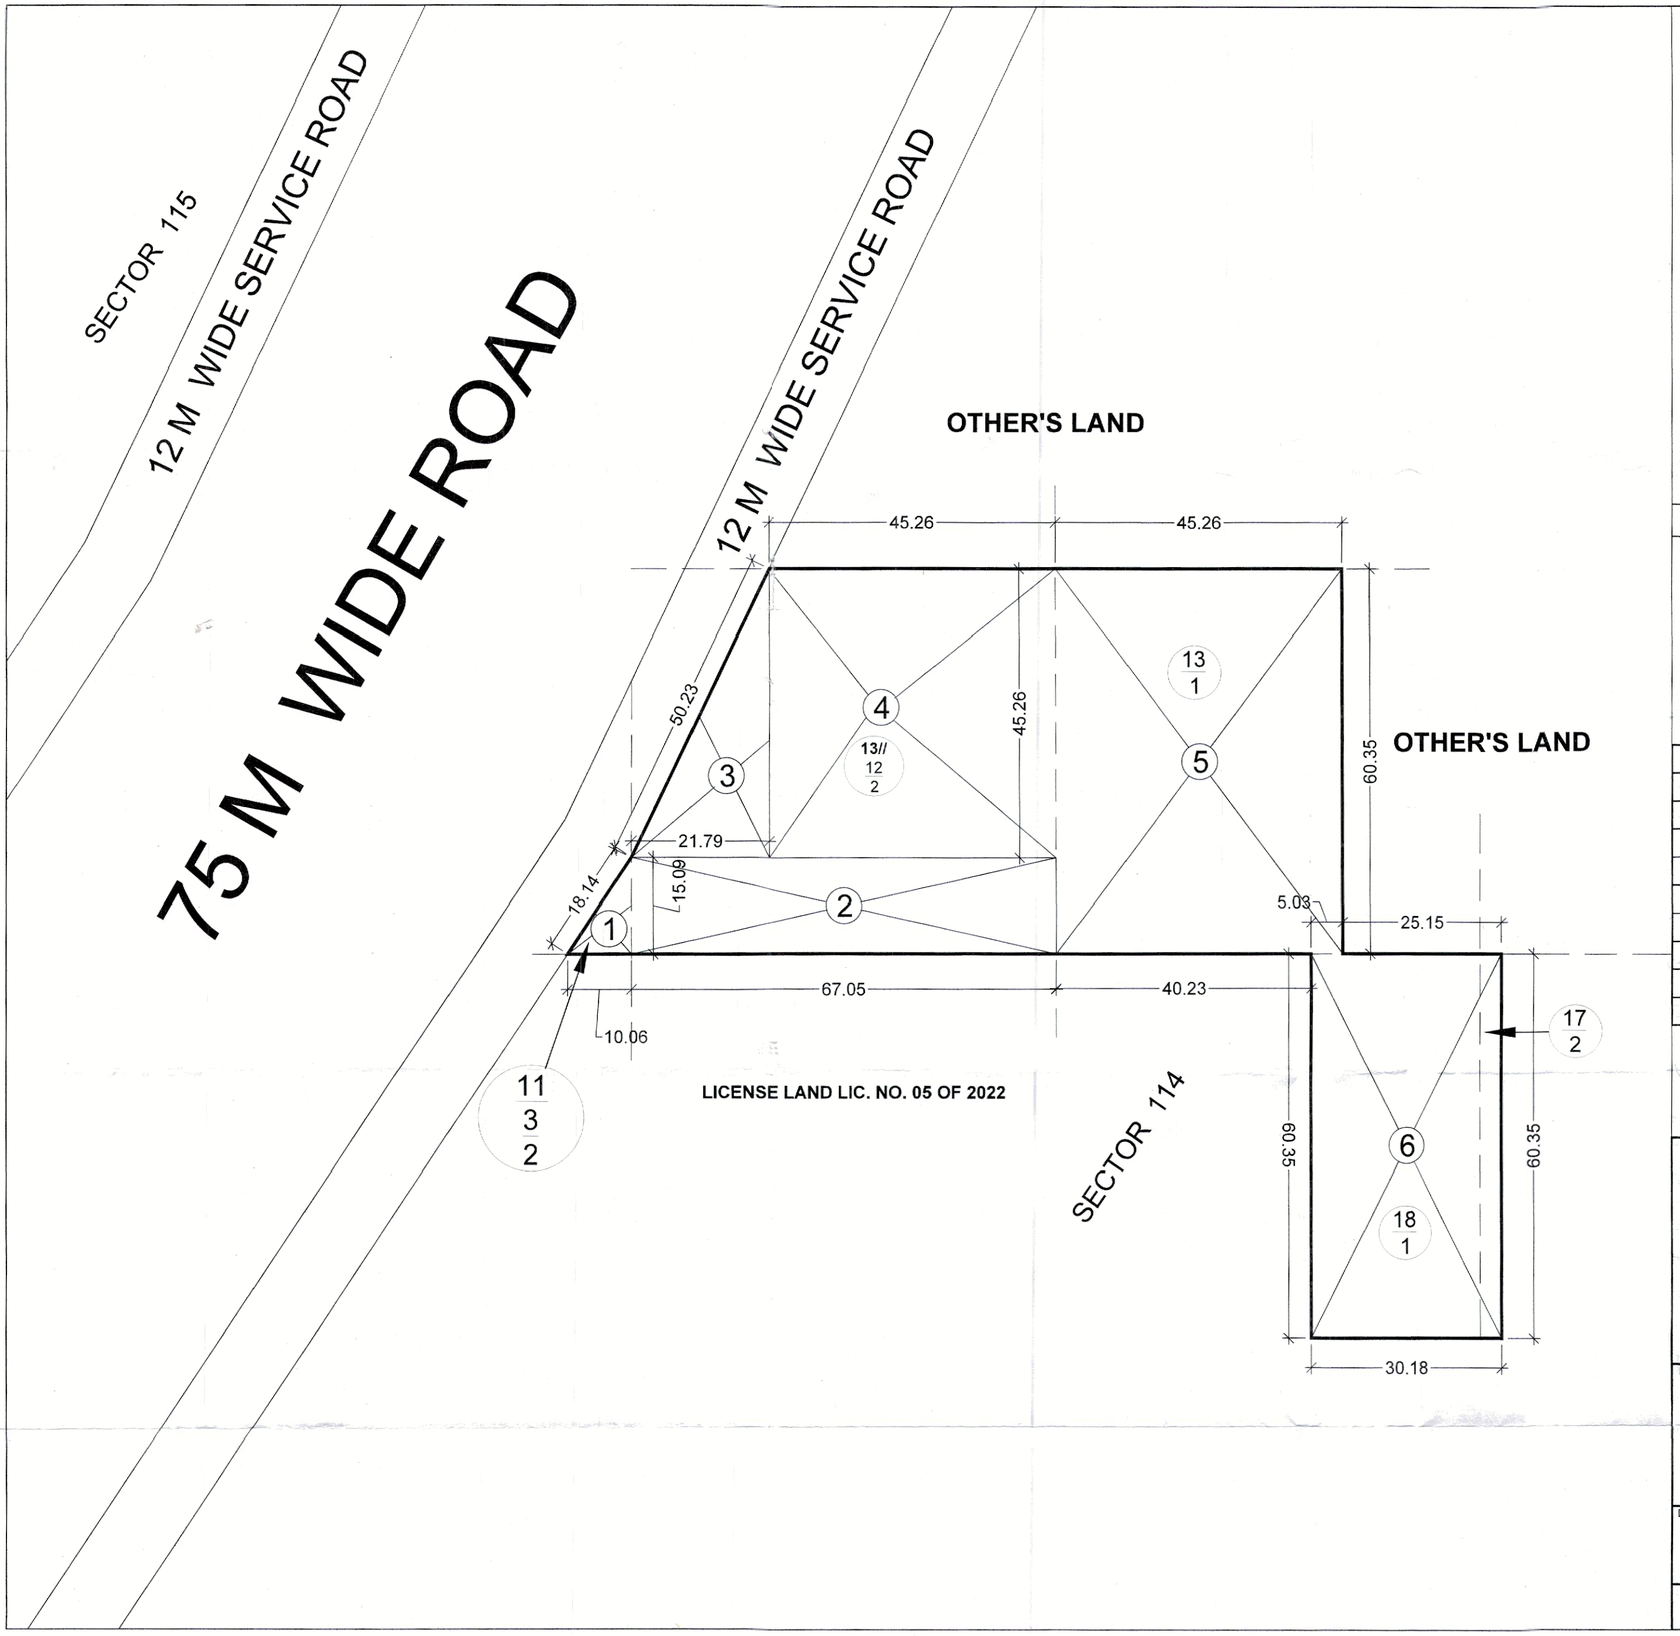

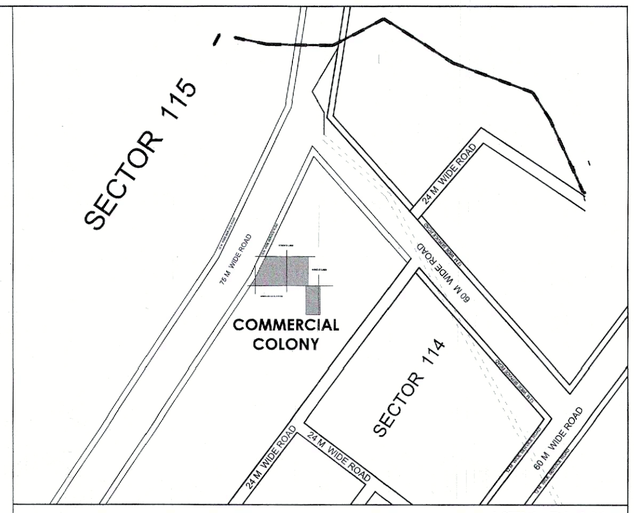

KEY PLAN

FI AD ATP DTP

DEMARCATION AREA CALCULATIONS

S.NO.	COEFF.	WIDTH	LENGTH	AREA	
				SQ.M	ACRE
1	0.5	10.06	15.09	75.90	
2	-	67.05	15.09	1011.78	
3	0.5	21.79	45.26	493.11	
4	-	45.26	45.26	2048.47	
5	-	45.26	60.35	2731.44	
6	-	30.18	60.35	1821.36	
		TOTAL		8182.067	2.022

Say = 2.025 Acres as per Revenue record

For AARIZE REALTECH LLP
Authorised Signatory

OWNER / AUTHORISED SIGNATORY

ANUJ KUMAR
9911875540
ARCHITECT

ARCHITECT

PROJECT :

DEMARCATION PLAN OF COMMERCIAL COLONY OVER AN AREA MEASURING 2.025 ACRES IN THE REVENUE ESTATE OF VILLAGE BAJGHERA, SECTOR - 114 DISTRICT GURUGRAM BEING DEVELOPED BY AARIZE REALTECH LLP.

DRAWING TITLE :

DEMARCATION PLAN

SCALE : N.T.S

NORTH : N

O/C