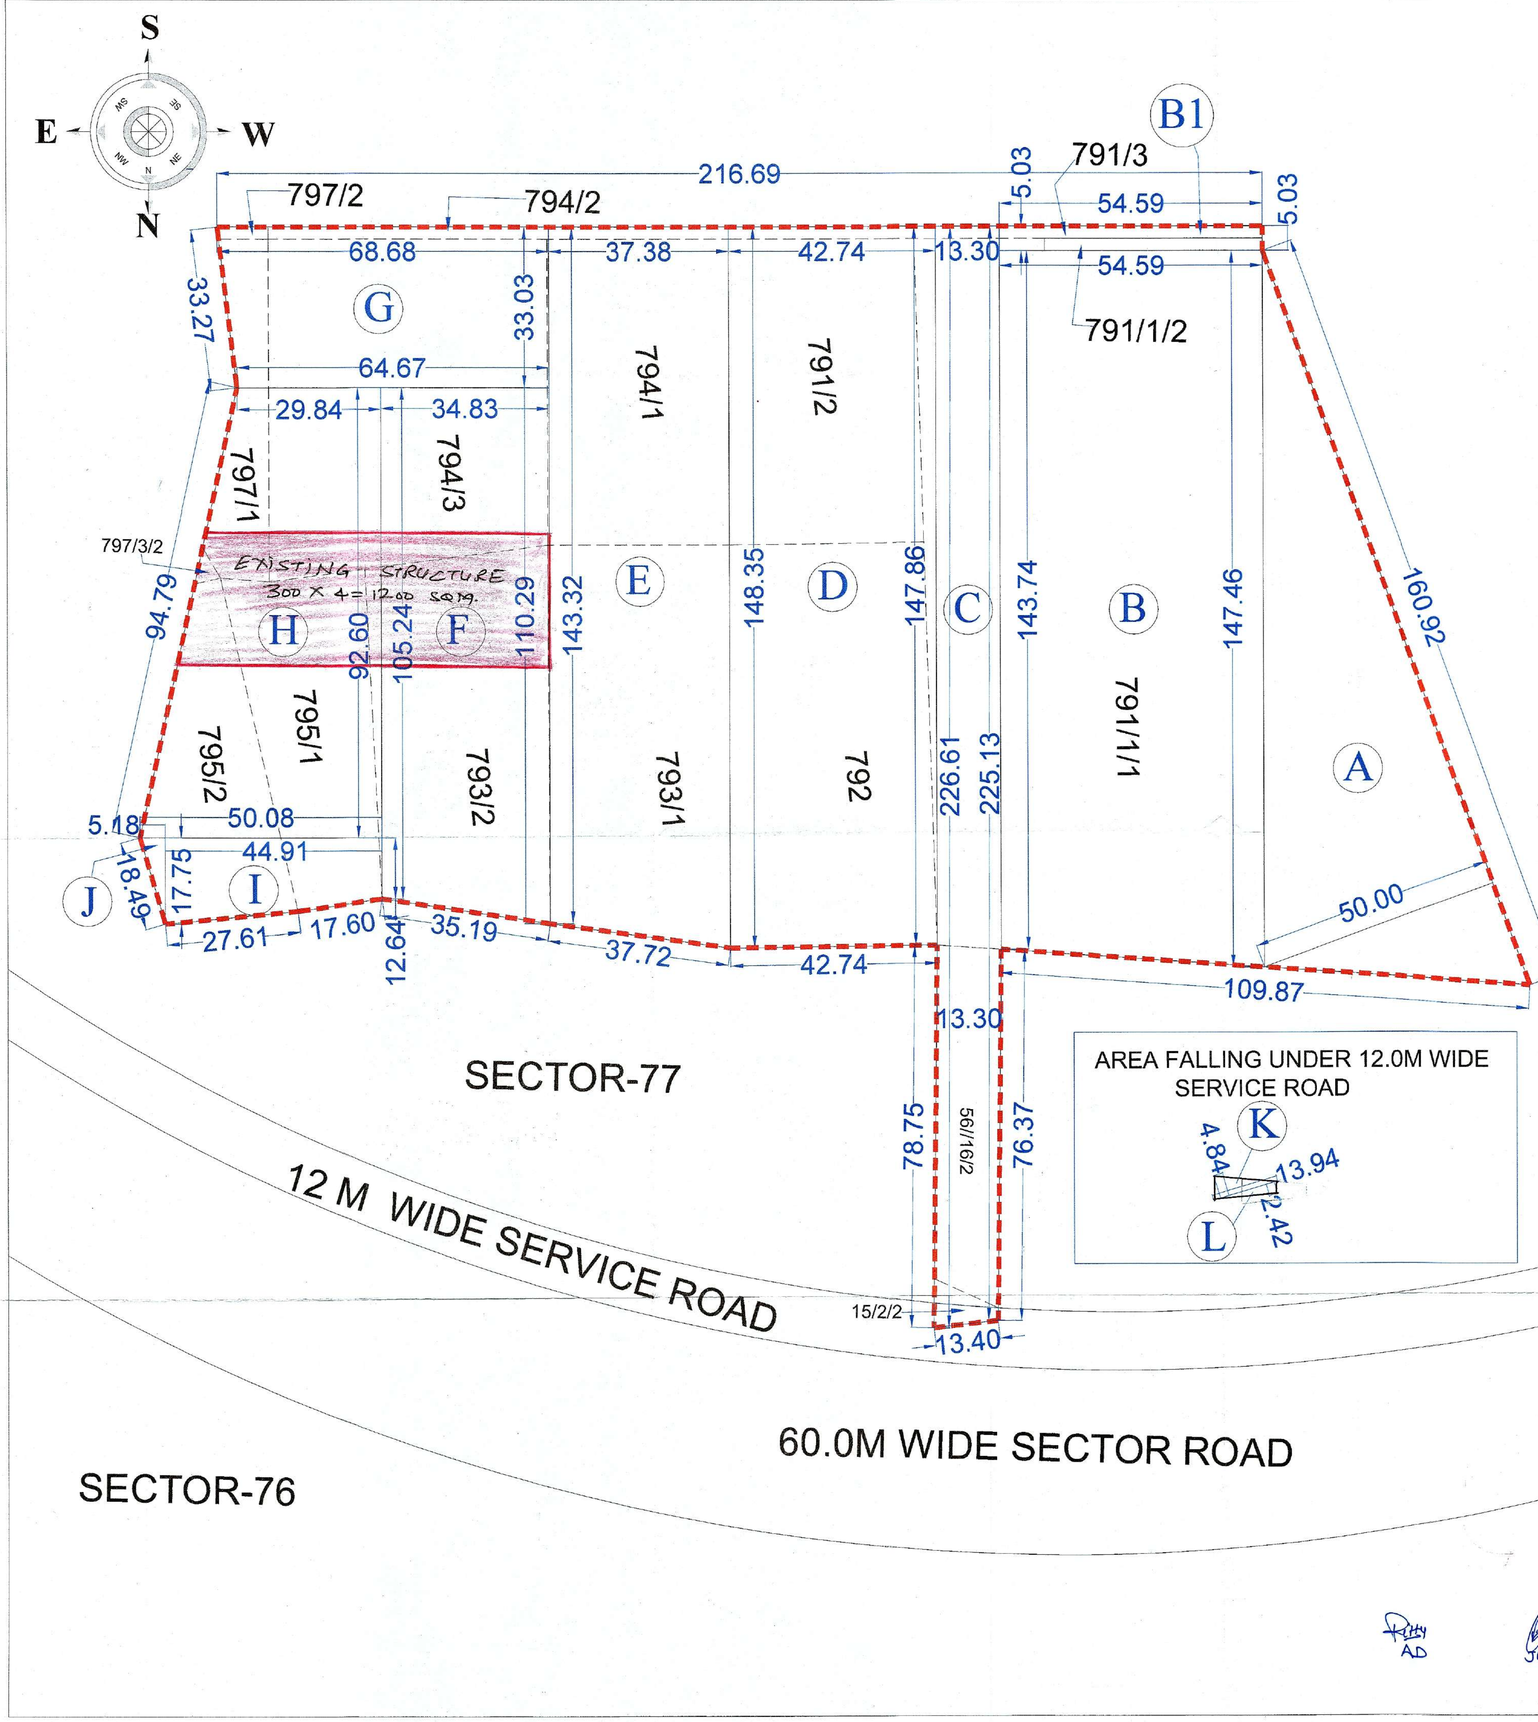

PLOT AREA		**=**	**9.2453**	**ACRES**				**=**	**37415.729**	**SQM**
AREA /SITE									AREA	
A	50.000	X	160.920	÷ 2				=	4023.000	SQM
B	143.740	+	147.460	÷ 2	x	54.590		=	7948.304	SQM
B1	54.590	X	5.030					=	274.588	SQM
C	226.610	+	225.130	÷ 2	x	13.300		=	3004.071	SQM
D	148.350	+	147.860	÷ 2	x	42.740		=	6330.008	SQM
E	143.320	+	148.350	÷ 2	x	37.380		=	5451.312	SQM
F	105.240	+	110.290	÷ 2	x	34.830		=	3753.455	SQM
G	68.680	+	64.670	÷ 2	x	33.030		=	2202.275	SQM
H	29.840	+	50.080	÷ 2	x	92.600		=	3700.296	SQM
I	12.640	+	17.750	÷ 2	x	44.910		=	682.407	SQM
J	5.180	X	17.750	÷ 2				=	45.973	SQM
								=	37415.689	SQM
									9.246	**ACRES**
AREA UNDER 12.0M WIDE SERVICE ROAD										
K	4.840	X	13.940	÷ 2				=	33.735	SQM
L	2.420	X	13.940	÷ 2				=	16.867	SQM
								=	**50.602**	**SQM**
								=	**0.013**	**ACRES**

Title: DEMARCATION PLAN

Signature:
ARCH. RAKESH VASUDEVA
MCA REG. NO CA/94/17500
J-59, Gfl. Sec-84, Fbd.
M: 9310112455, 9810913455
ARCHITECT

For ADORE PROPMART LLP
Authorized Signatory
AUTH. SIGNATORY/OWNER

Promoters:
M/s. ADORE PROPMART LLP.
22 - 24, OZONE CENTRE,SECTOR - 12, FARIDABAD.

Project:
GROUP HOUSING ,SECTOR - 77, GURUGRAM.
(LOI memo no.LC-5131/JE (SB)/2023/36320 dated 27.10.2023)

Planners:
PLANNERS CLUB
75, Ind.Area pali,Faridabad.Ph.9800092099,narenbhadana@gmail.com
Master planning
Housing planning
Valuation
Project Management

DEMARCATION PLAN OF RESIDENTIAL GROUP HOUSING SCHEME ON AREA MEASURING 9.2453 ACRES SITUATED IN THE REVENUE ESTATE OF VILLAGE SHIKOHPUR AND KHERKI DAULA, SECTOR-77, TEHSIL MANESAR, GURUGRAM.

AD JE ATP DTP