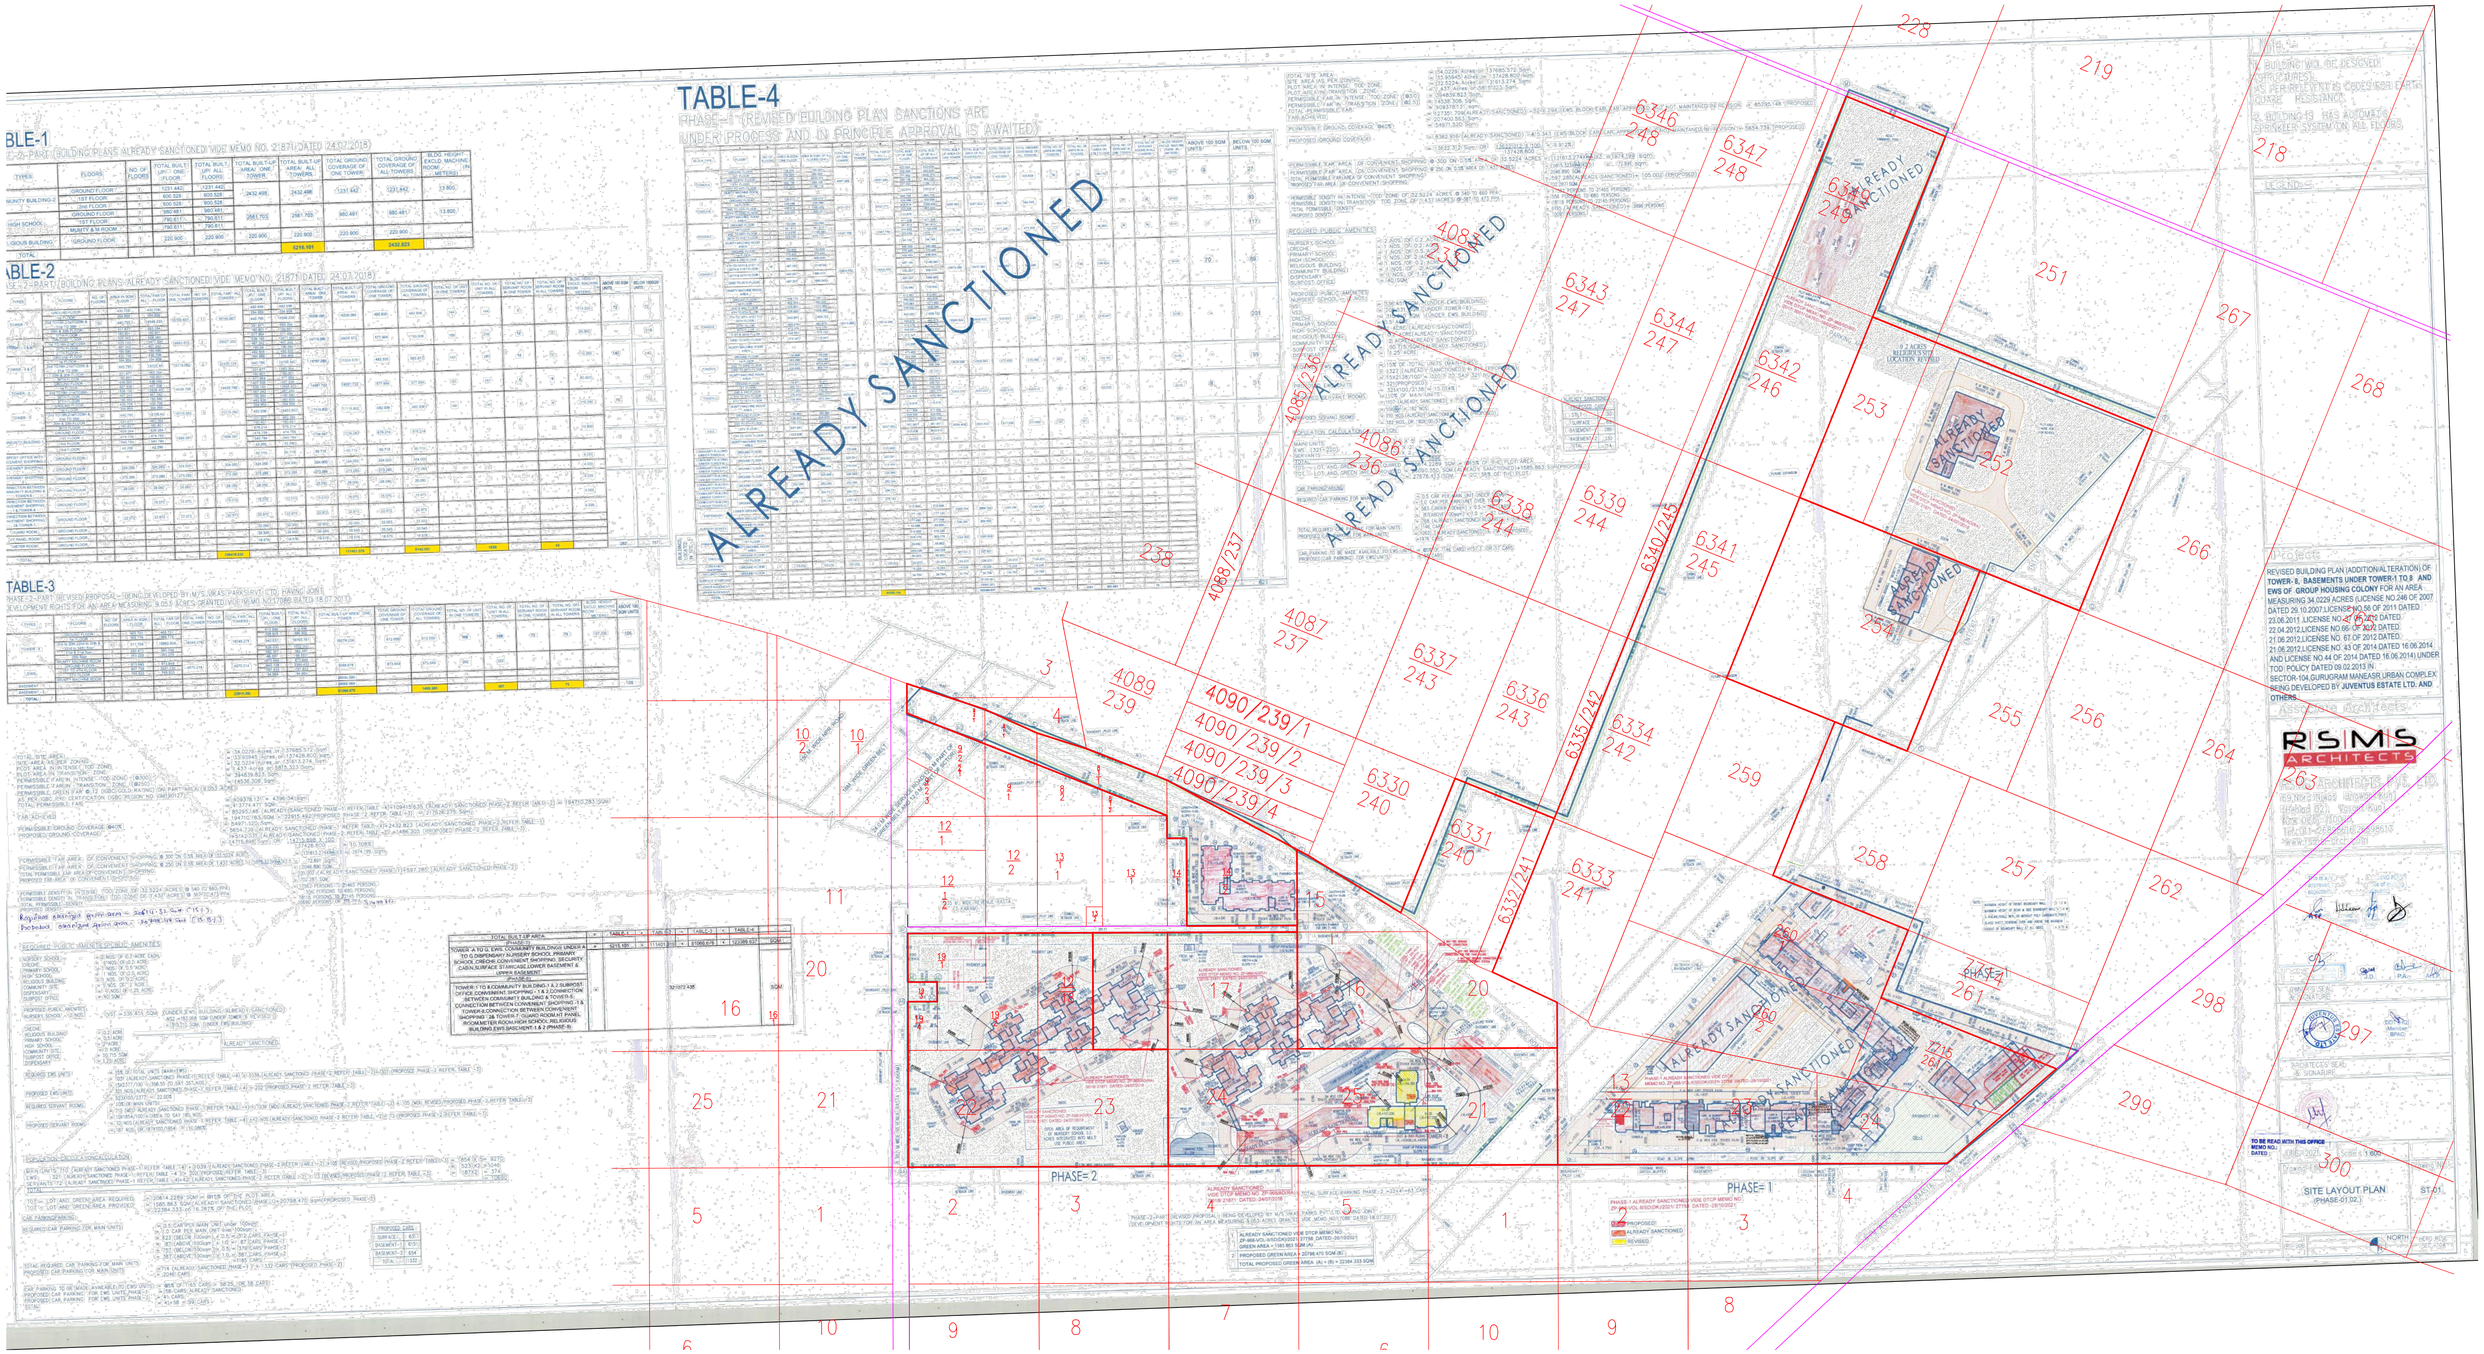
TABLE-4
ALREADY SANCTIONED
PHASE=2
PHASE=1
4090/239/1
4090/239/2
4090/239/3
4090/239/4
REVISED BUILDING PLAN (ADDITION/ALTERATION) OF TOWER- 8, BASEMENTS UNDER TOWER-1 TO 5 AND EWS OF GROUP HOUSING COLONY FOR AN AREA MEASURING 34.0229 ACRES (LICENSE NO.246 OF 2007 DATED 29.10.2007,LICENSE NO.56 OF 2011 DATED 23.06.2011,LICENSE NO.-57 OF 2012 DATED 22.04.2012,LICENSE NO.66 OF 2012 DATED 21.06.2012,LICENSE NO. 67 OF 2012 DATED 21.06.2012,LICENSE NO. 83 OF 2014 DATED 16.06.2014 AND LICENSE NO.44 OF 2014 DATED 16.06.2014) UNDER TOD POLICY DATED 09.02.2013 IN SECTOR-104,GURUGRAM,MANESAR,URBAN COMPLEX BEING DEVELOPED BY JUVENTUS ESTATE LTD. AND OTHERS.
RSMS ARCHITECTS
SITE LAYOUT PLAN
(PHASE-01,02)
ST-01
NORTH