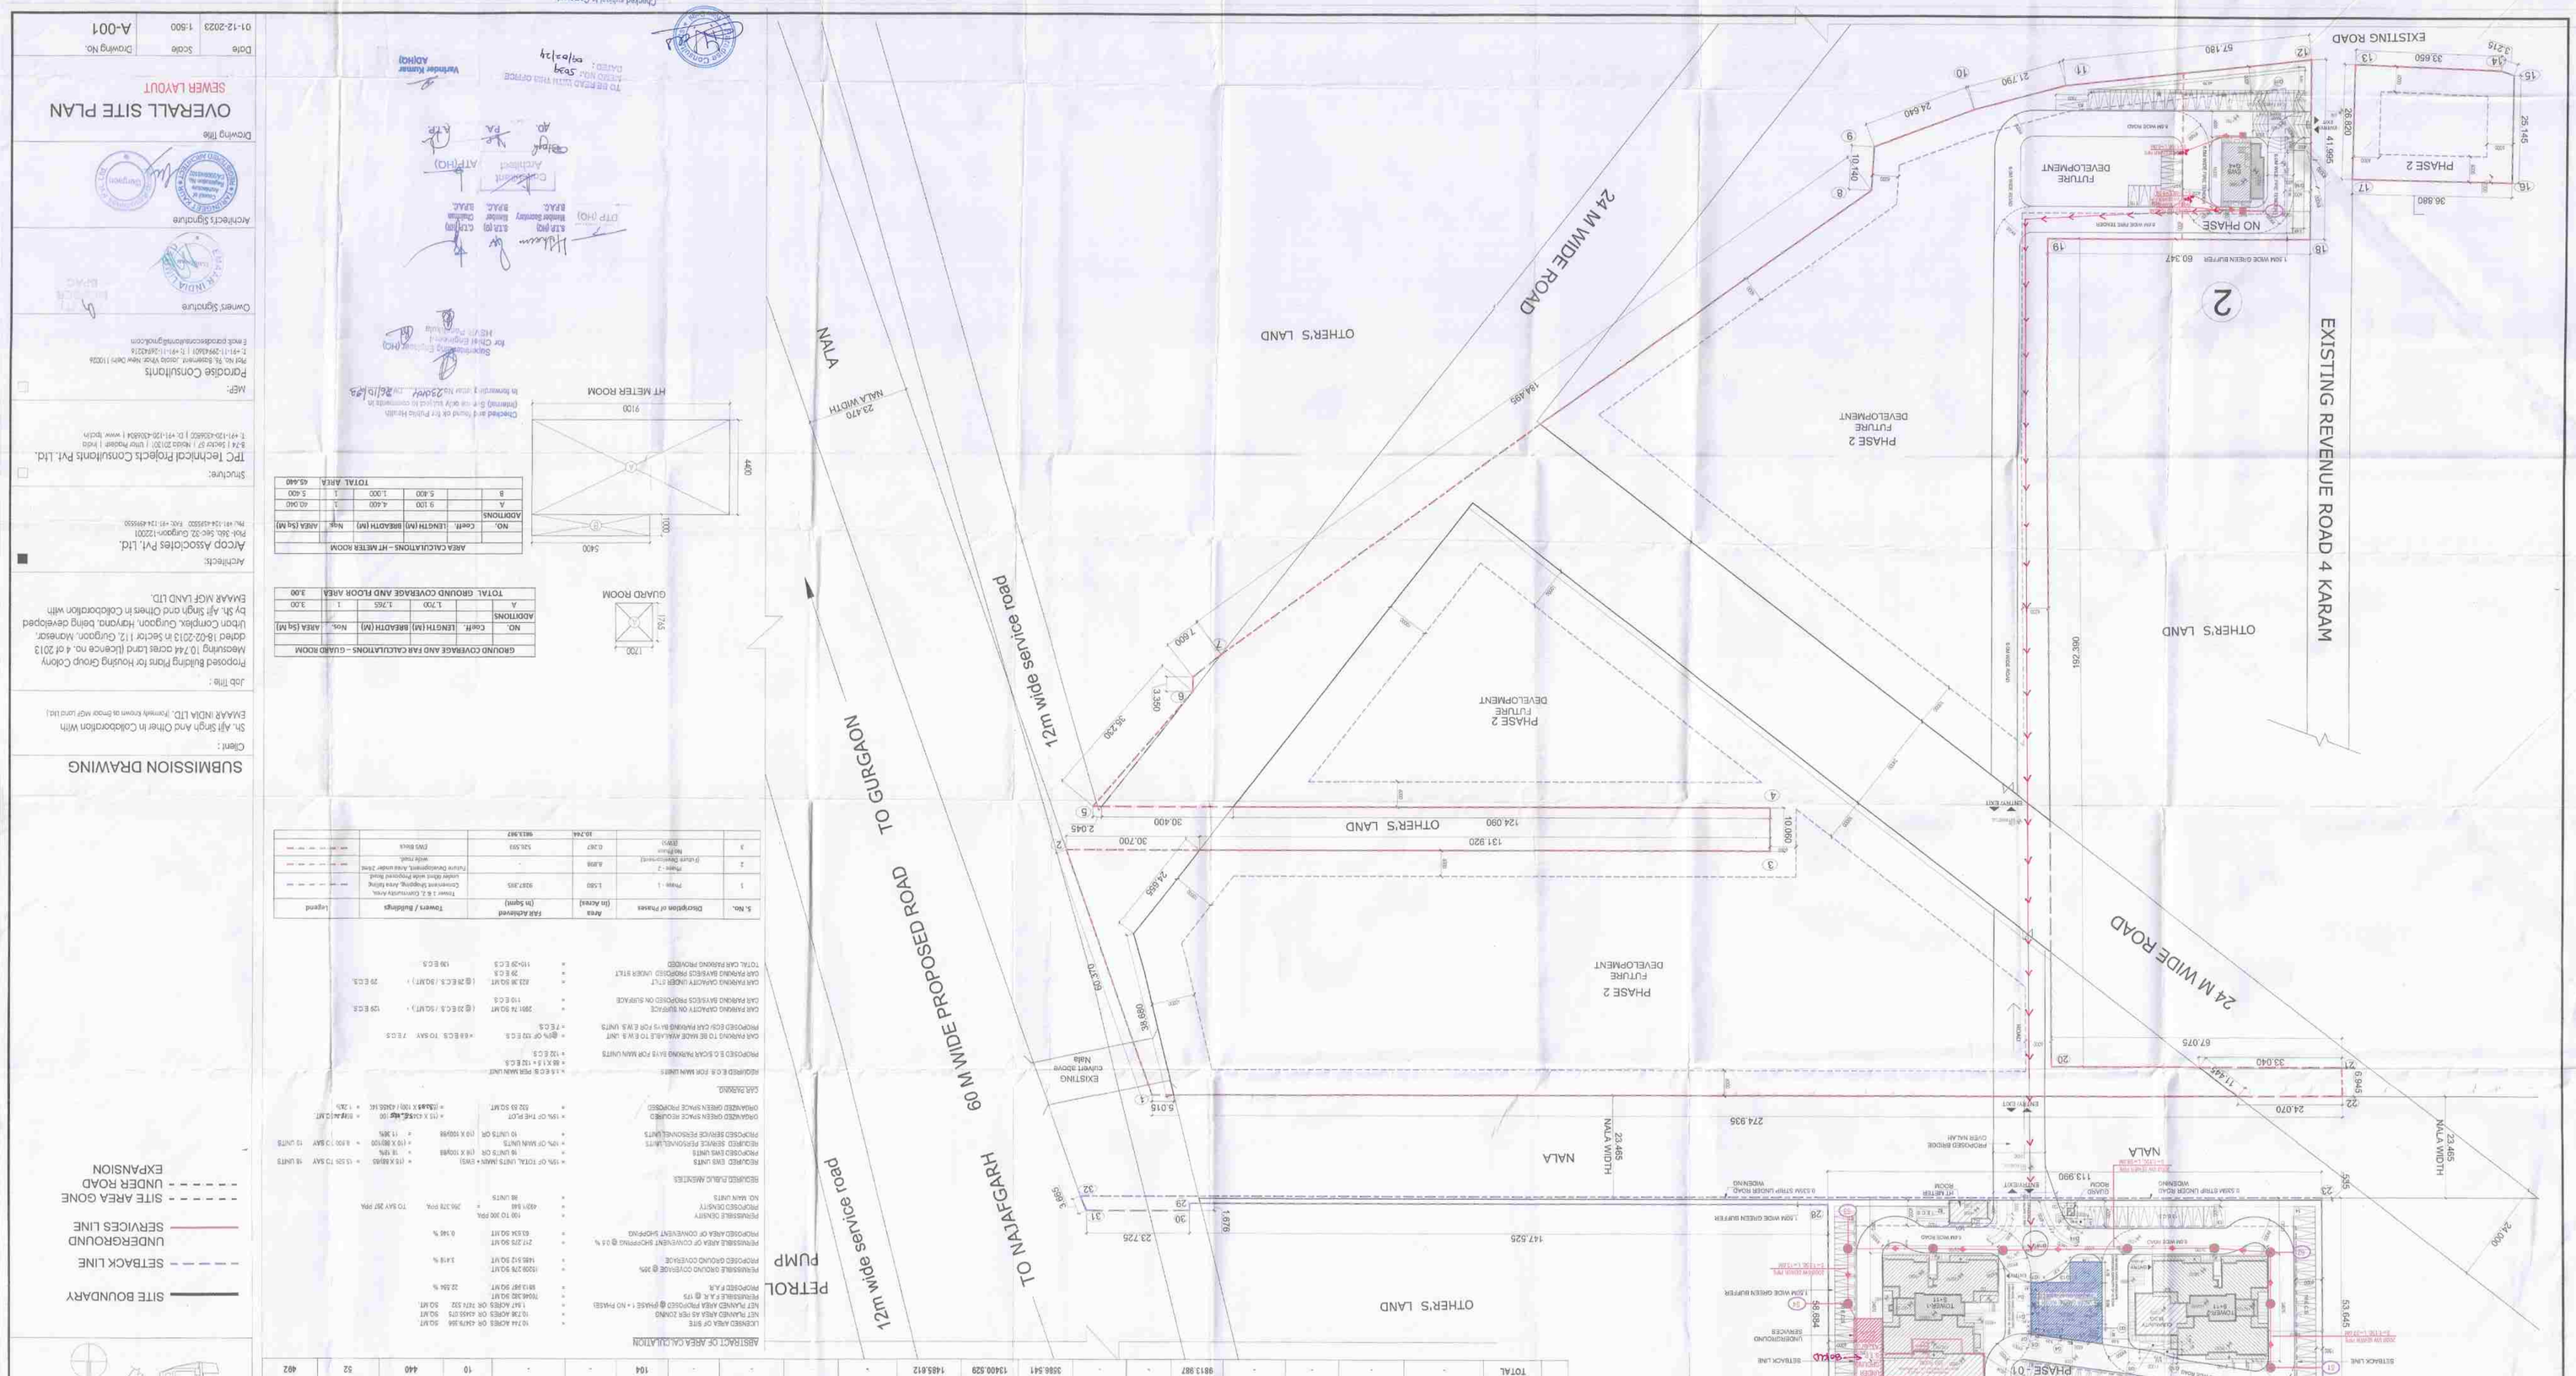

SUBMISSION DRAWING

Client :

Sh. Ajit Singh And Other In Collaboration With
EMAAR INDIA LTD. (formerly known as Omaxe MGF Land Ltd.)

Job Title :

Proposed Building Plans for Housing Group Colony Measuring 10.244 acres Land (License no. 4 of 2013 dated 18-02-2013 in Sector 112, Gurgaon, Manesar, Urban Complex, Gurgaon, Haryana, being developed by Sh. Ajit Singh and Others in Collaboration with EMAAR MGF LAND LTD.

Architects:

AKCOO Associates Pvt. Ltd.
Mob.:986.98-32 Gurgaon-122001
Tel.:+91-124-4349300 Fax:+91-124-4349300

Structure:

TPC Technical Projects Consultants Pvt. Ltd.
B/4 | Sector 57 | Noida 201301 | Uttar Pradesh | India
T: +91-120-4326822 | E: +91-120-4326824 | www.tpcltd.in

MEP:

Parcadise Consultants
Plot No. 8, Sector-44, Gurgaon Haryana | India
T: +91-1-2944301 | E: +91-1-2944316
E: info@parcadiseconsultants@gmail.com

Owner's Signature

Architect's Signature

Drawing Title

OVERALL SITE PLAN

SEWER LAYOUT

Date	Scale	Drawing No.
01-12-2023	1:500	A-001

NOTES

1. ALL DIMENSIONS IN METRES UNLESS OTHERWISE SPECIFIED.
2. ALL BASEMENT AREAS SHALL BE MECHANICALLY AND VENTILATED WITH 100% POWER BACK-UP
3. GATE AND BOUNDARY WALL SHALL BE AS PER STANDARD DESIGN.
4. THE PROVISION OF SOLAR WATER HEATING SYSTEM TO BE AS PER NORMS SPECIFIED BY HARERA, AND MADE OPERATIONAL BEFORE APPLYING FOR OCCUPANCY CERTIFICATE.
5. RAIN WATER HARVESTING SYSTEM SHALL BE AS PER HARYANA GOVT.
6. FIRE FIGHTING PROVISIONS INCLUDING FIRE SPRINKLERS SHALL BE AS PER NBC GUIDELINES

KEY PLAN
NOT TO SCALE

SITE BOUNDARY
SETBACK LINE
SERVICES LINE
UNDERGROUND SEWER LINE
SITE AREA GONE UNDER ROAD EXPANSION

AREA CALCULATION

LICENSED AREA OF SITE	= 10.244 ACRES OR 44619.264 SQ.MT.
NET PLANNED AREA AS PER COURT	= 10.236 ACRES OR 44579.616 SQ.MT.
NET PLANNED AREA PROPOSED @ PHASE I + NO PHASE	= 1.647 ACRES OR 7171.32 SQ.MT.
PERMISSIBLE F.A.R @ 175	= 19046.382 SQ.MT.
PROPOSED F.A.R.	= 18413.897 SQ.MT. 22.26%
PERMISSIBLE GROUND COVERAGE @ 30%	= 13509.378 SQ.MT.
PROPOSED GROUND COVERAGE	= 7217.273 SQ.MT. 17.41 %
PERMISSIBLE AREA OF CONVENIENT SHOPPING @ 2.5 %	= 476.231 SQ.MT.
PROPOSED AREA OF CONVENIENT SHOPPING	= 0.00 SQ.MT. 0.00 %
PERMISSIBLE DENSITY	= 100 TO 200 PPA
PROPOSED DENSITY	= 450/ 344 = 196.37 PPA TO SAY 197 PPA
NO. MAIN UNITS	= 344 UNITS



ECS REQUIRED PUBLIC AMENITIES		
REQUIRED EWS UNITS	= 10% OF TOTAL UNITS (MAIN + EWS)	
PROPOSED EWS UNITS	= 18 UNITS	
REQUIRED SERVICE PERSONNEL UNITS	= 10% OF MAIN UNITS	= 10 X 344/100 = 34.4 UNITS
PROPOSED SERVICE PERSONNEL UNITS	= 18 UNITS OR	(18 X 100)/344 = 5.23 %
REQUIRED SERVICE SPACE	= 10% OF THE PLOT	7217.273 X 10/100 = 721.73 SQ.MT
PROPOSED SERVICE SPACE PROPOSED		(721.73 X 12)/ 4000 SQ.FT = 2.16 Acre
CAR PARKING		
REQUIRED E.C.S FOR MAIN UNITS		= 1.5 E.C.S PER MAIN UNIT
PROPOSED E.C.S CAR PARKING BAYS FOR MAIN UNITS		= 1X1.5 = 1.5 E.C.S
CAR PARKING TO BE MADE AVAILABLE TO E.W.S UNIT		= 40% OF 1.5 E.C.S = 0.6 E.C.S TO SAY 1 E.C.S
PROPOSED EWS CAR PARKING BAYS FOR E.W.S UNITS		= 1 E.C.S
CAR PARKING CAPACITY ON SURFACE		3991.74 SQ.MT (@ 25 E.C.S / 50 MT) = 125 E.C.S
CAR PARKING BAYS PROPOSED ON SURFACE		= 110 E.C.S
CAR PARKING CAPACITY UNDER STILT		423.36 SQ.MT (@ 26 E.C.S / 50 MT) = 26 E.C.S
CAR PARKING BAYS PROPOSED UNDER STILT		26 E.C.S
TOTAL CAR PARKING PROVIDED		= 195.29 E.C.S 195 E.C.S

S. No.	Description of Phases	Area (in Acres)	FAR Allotted (in Sqmt)	Towers / Buildings	Legend
1	Phase - 1	1.5/60	9297.315	Tower 1 & 2, Community Area, Commercial Building, Area falling under 66m wide Proposed Road	
2	Future Development	4.898	-	Future Development, area under 24m wide road.	
3	Future Development (NO PHASE)	0.287	526.593	Nil Area	
		10.244	9823.907		

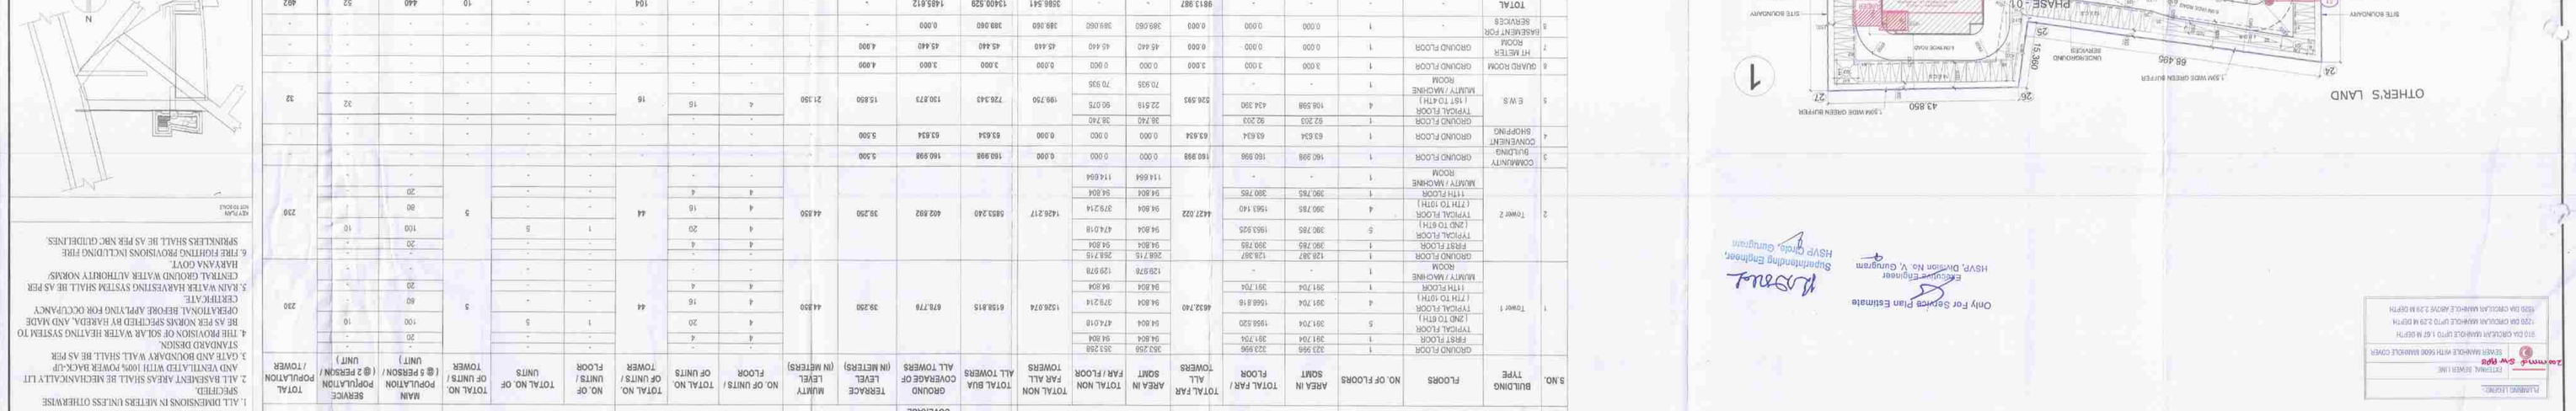

S.NO.	BUILDING TYPE	FLOORS	NO. OF FLOORS	TYPOLOGY: AREA IN SQMT	TYPOLOGY: TOTAL FAR / FLOOR	TYPOLOGY: TOTAL FAR ALL TOWERS	NON FAR AREA: TOTAL NON FAR / FLOOR	NON FAR AREA: AREA IN SQMT	NON FAR AREA: TOTAL NON FAR ALL TOWERS	BUA: TOTAL BUA ALL TOWERS	GROUND COVERAGE: GROUND COVERAGE OF ALL TOWERS	BUILDING HEIGHTS: TERRACE LEVEL (IN METERS)	BUILDING HEIGHTS: MULTIPLE LEVEL (IN METERS)	NO. OF MAIN UNITS: NO. OF SERVICE PERSONNEL UNITS	NO. OF MAIN UNITS: NO. OF UNITS / FLOOR	NO. OF MAIN UNITS: TOTAL NO. OF UNITS / TOWER	NO. OF SERVICE PERSONNEL UNITS: TOTAL NO. OF UNITS / FLOOR	NO. OF SERVICE PERSONNEL UNITS: TOTAL NO. OF UNITS / TOWER	POPULATION BREAKUP: MAIN POPULATION (@ 5 PERSON / UNIT)	POPULATION BREAKUP: SERVICE POPULATION (@ 2 PERSON / UNIT)	POPULATION BREAKUP: TOTAL POPULATION / TOWER

Only For Service Plan Estimate

Executive Engineer
HSVP, Division No. V, Gurugram

Superintending Engineer
HSVP Circle, Gurugram

PLANNING LEGEND

- CITYWAL SEWER LINE
- 1 SEWER MANHOLE WITH 1000 MANHOLE COVER
- 910 DIA CIRCULAR MANHOLE UPTO 1.67 M DEPTH
- 1200 DIA CIRCULAR MANHOLE UPTO 2.29 M DEPTH
- 1500 DIA CIRCULAR MANHOLE 2.29 M DEPTH