Building Plans Approved by
Supervising Committee (HQ).

Chairman Building Plan Committee cum
Divisional Town Planner
HSIIDC, IMT-Manesar

Building Plan Sanction and Plan will
be valid for five years only
To be read with Memo No. HSIIDC/PD/IMT/M/2023/744
Date 08/08/2023

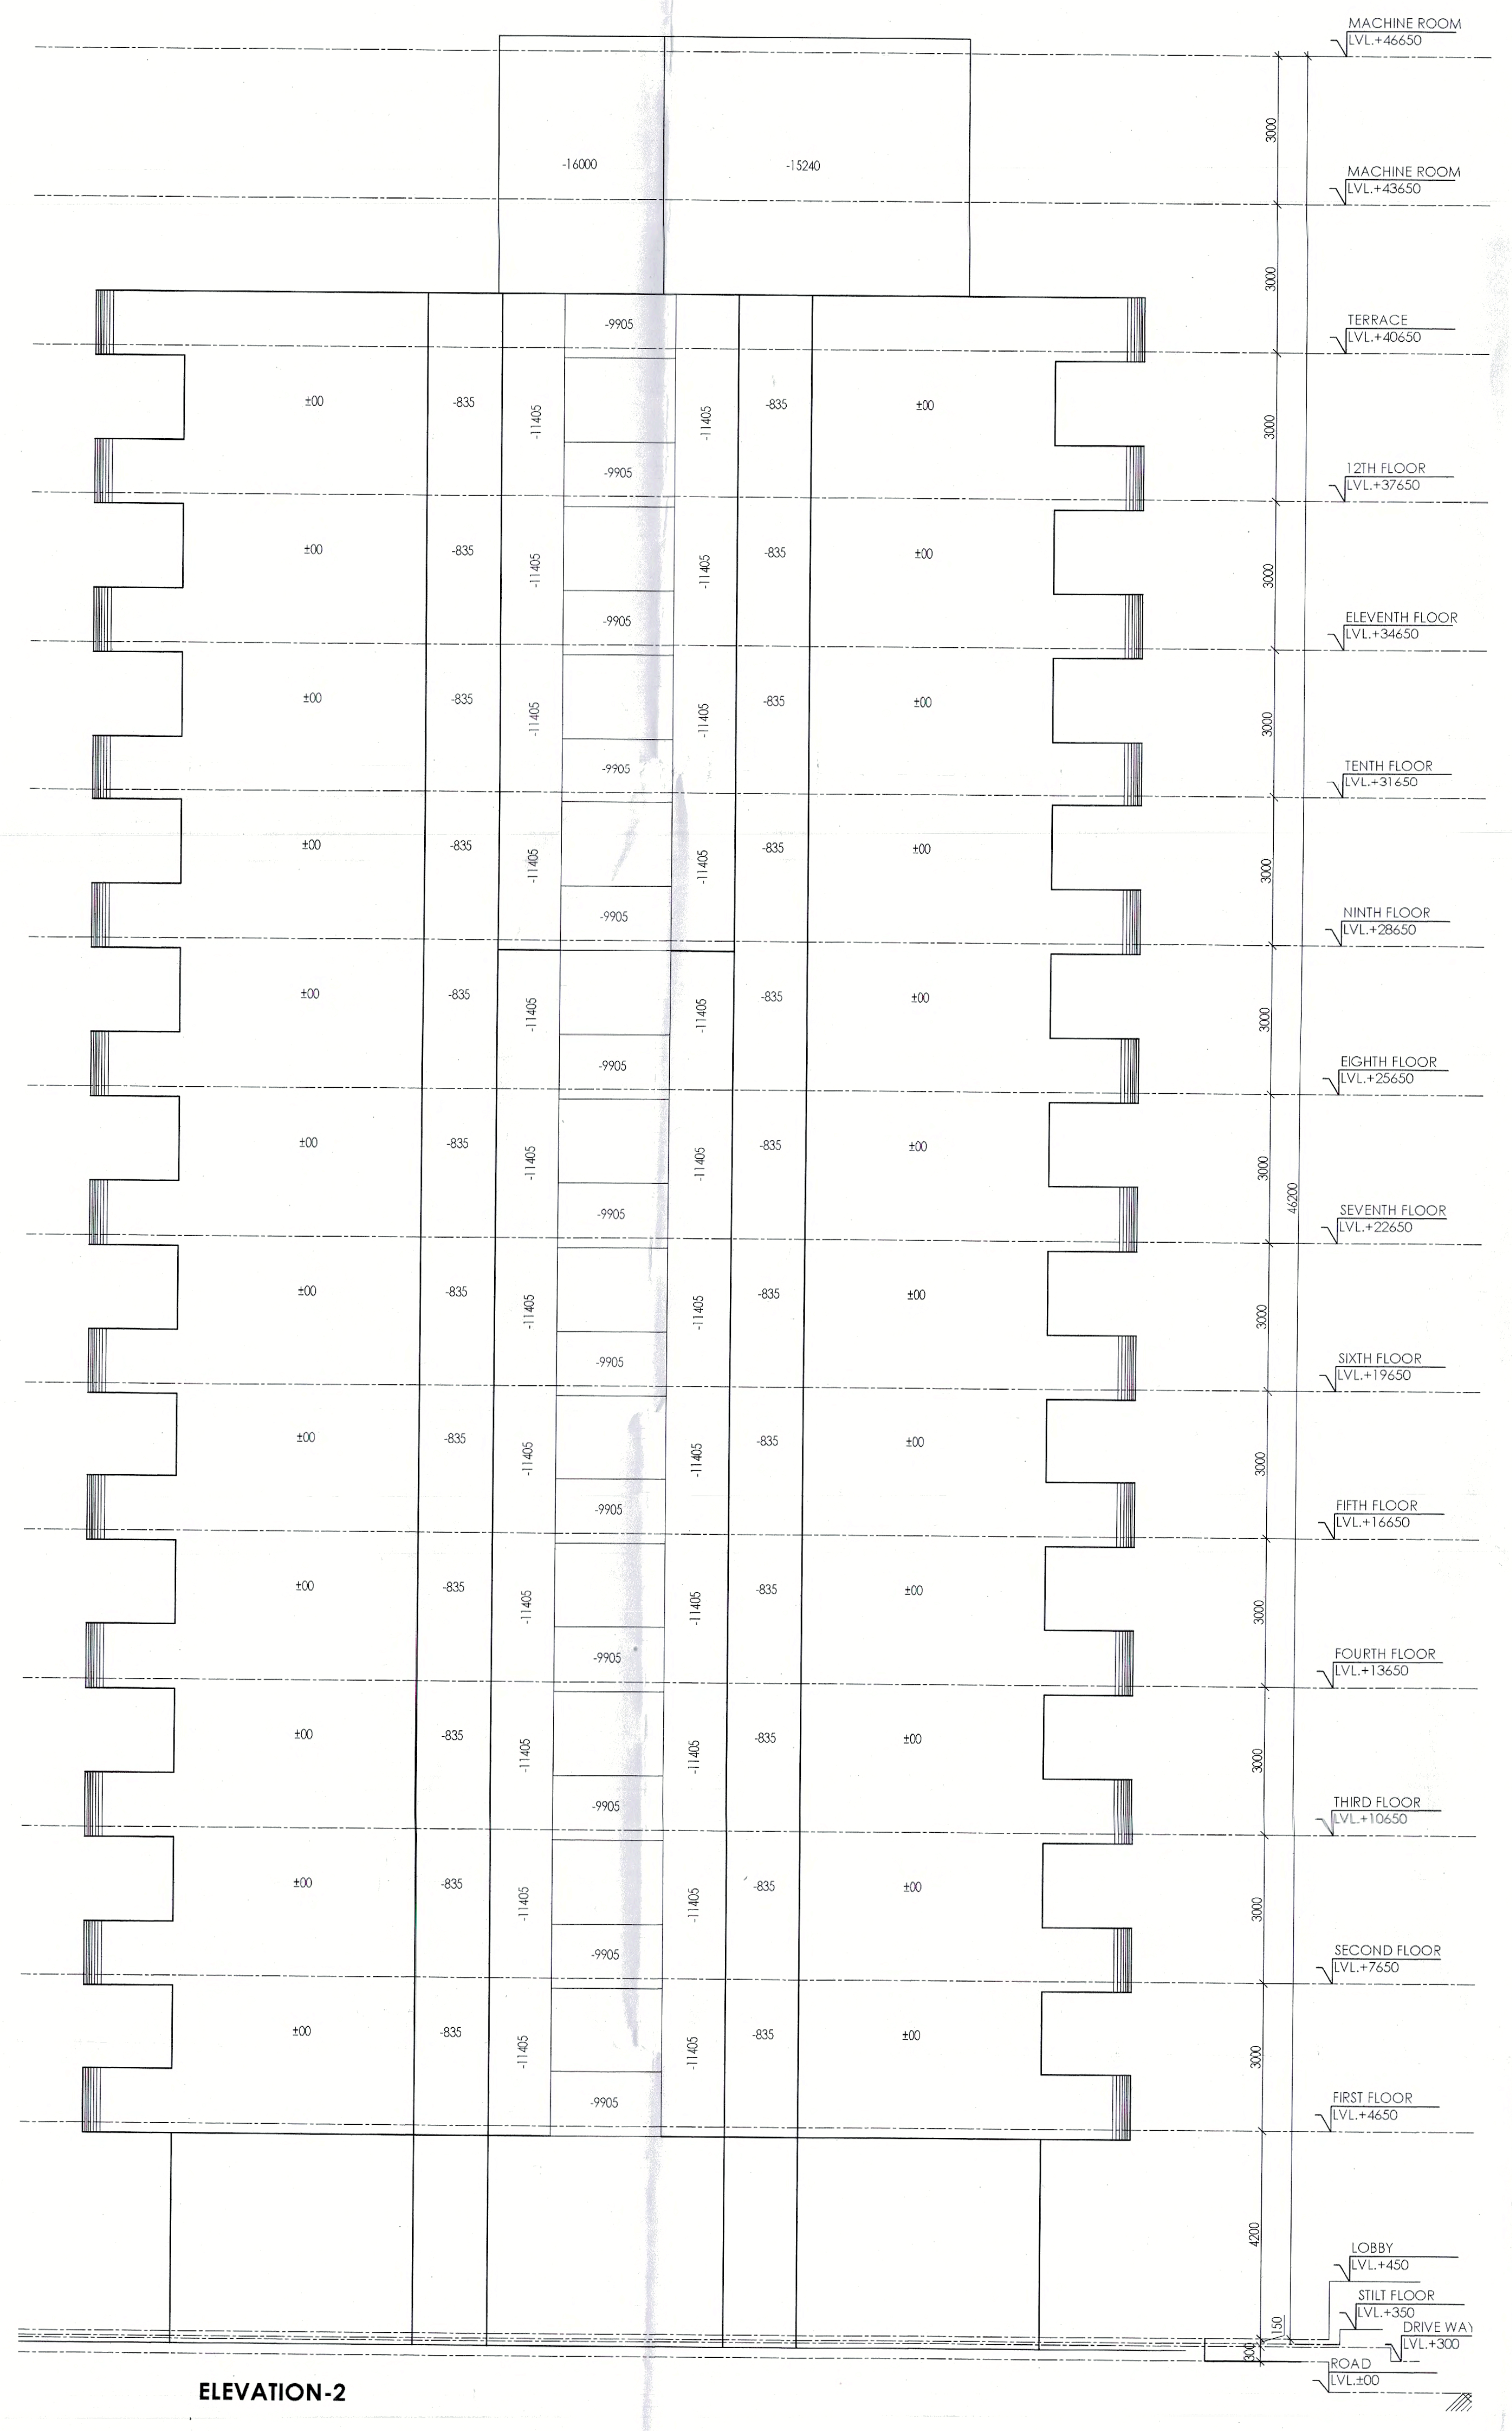

MACHINE ROOM LVL.+46650
MACHINE ROOM LVL.+43650
TERRACE LVL.+40650
12TH FLOOR LVL.+37650
ELEVENTH FLOOR LVL.+34650
TENTH FLOOR LVL.+31650
NINTH FLOOR LVL.+28650
EIGHTH FLOOR LVL.+25650
SEVENTH FLOOR LVL.+22650
SIXTH FLOOR LVL.+19650
FIFTH FLOOR LVL.+16650
FOURTH FLOOR LVL.+13650
THIRD FLOOR LVL.+10650
SECOND FLOOR LVL.+7650
FIRST FLOOR LVL.+4650
LOBBY LVL.+450
STILT FLOOR LVL.+350
DRIVE WAY LVL.+300
ROAD LVL.±00
46200
3000
4200
150
300
-16000
-15240
±00
-835
-11405
-9905

ELEVATION-2

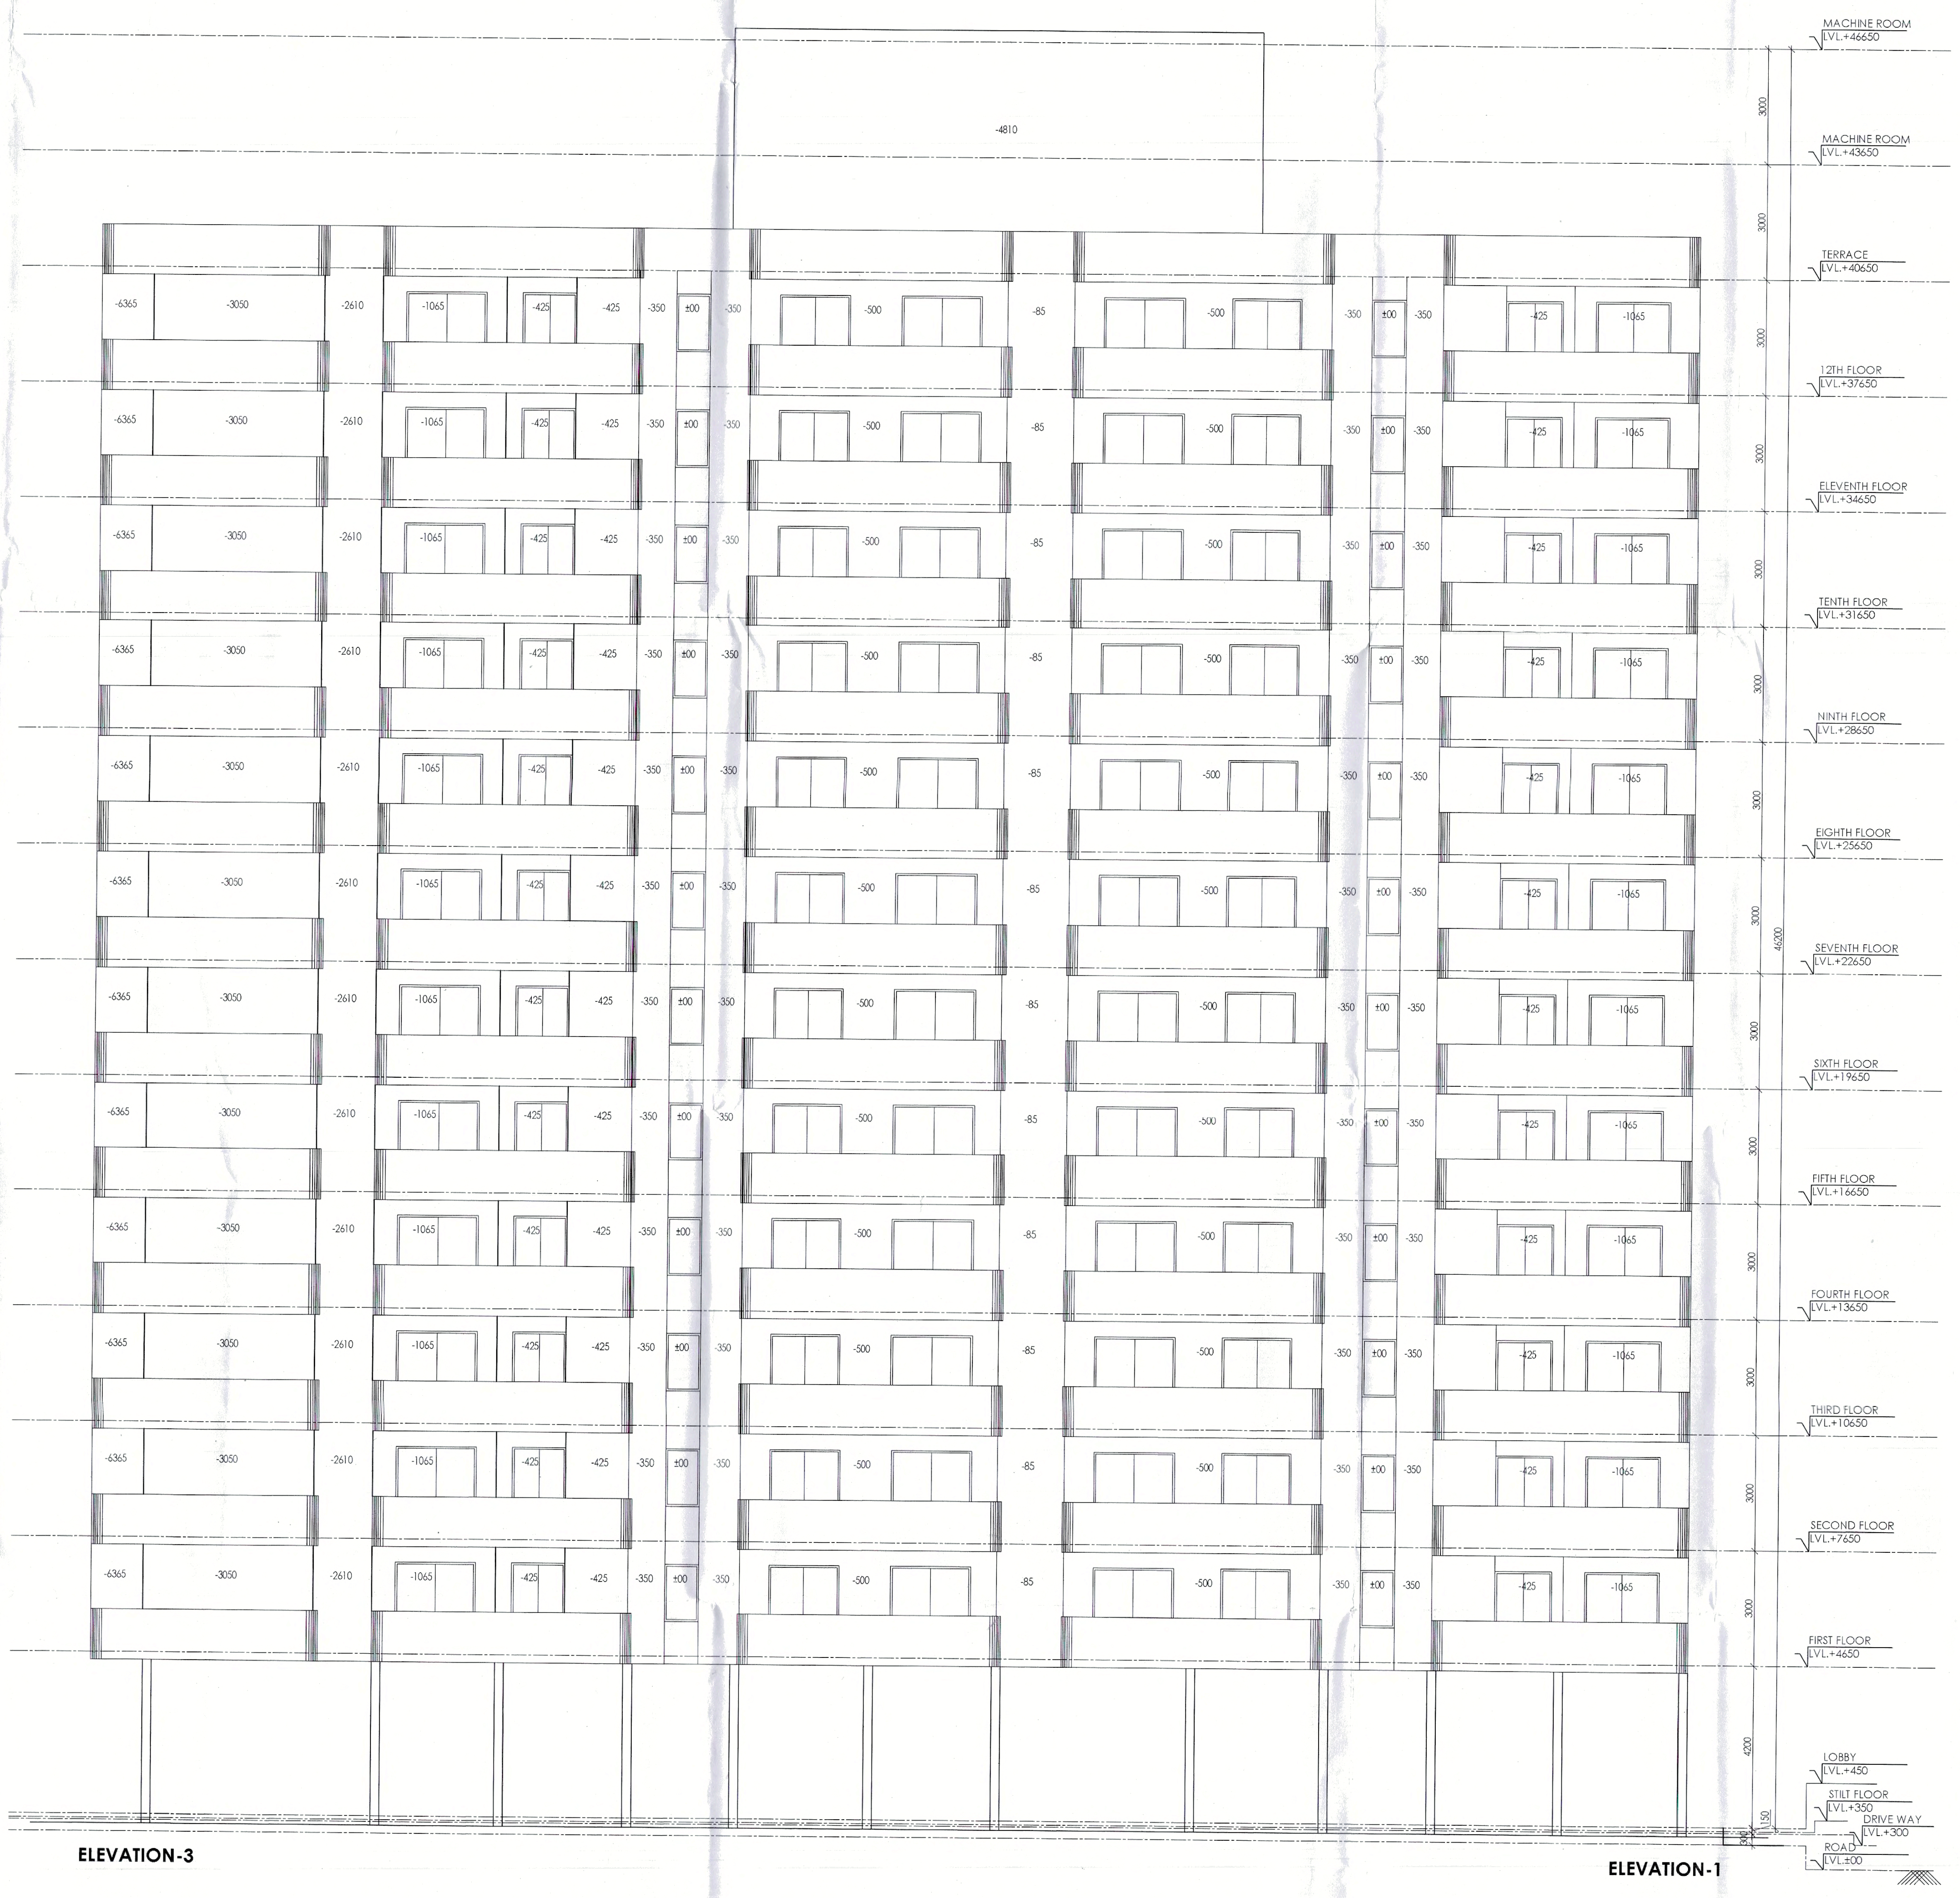

MACHINE ROOM LVL.+46650
MACHINE ROOM LVL.+43650
TERRACE LVL.+40650
12TH FLOOR LVL.+37650
ELEVENTH FLOOR LVL.+34650
TENTH FLOOR LVL.+31650
NINTH FLOOR LVL.+28650
EIGHTH FLOOR LVL.+25650
SEVENTH FLOOR LVL.+22650
SIXTH FLOOR LVL.+19650
FIFTH FLOOR LVL.+16650
FOURTH FLOOR LVL.+13650
THIRD FLOOR LVL.+10650
SECOND FLOOR LVL.+7650
FIRST FLOOR LVL.+4650
LOBBY LVL.+450
STILT FLOOR LVL.+350
DRIVE WAY LVL.+300
ROAD LVL.±00
46200
3000
4200
150
300
-4810
-6365
-3050
-2610
-1065
-425
-350
±00
-500
-85

ELEVATION-3

ELEVATION-1

PROJECT

PROPOSED BUILDING PLAN OF GROUP HOUSING OF PLOT NO. GH-36, PHASE-I, INDUSTRIAL MODEL TOWNSHIP, MANESAR AREA MEASURING 4000 SQMT. BY M/S OMPEE CONSTRUCTION (ALLOTTEE), VIRENDER HOODA

ARCHITECT'S SEAL & SIGNATURE	OWNER/AUTH. SIGN.
C/2013/59374	M/s OMPEE CONSTRUCTION Authorised Signatory

Scale : 1 : 100

Drawing Title:- ELEVATION 2 & 3

Drawing No:- 18

BINAYAK SWAIN
M.Tech (Structure)
Regd. No. 0507106015
Shop No. 2, First Floor, Gupta Complex,
Opposite Huda Office, Sector-14, GGN (Hr.)