Note :-

1. BUILDING HAS AUTOMATIC SPRINKLER SYSTEM WHEREVER REQUIRED BY NBC.
2. BUILDING WILL BE DESIGNED (STRUCTURES) AS PER RELEVENT IS CODES FOR EARTH QUAKE RESISTANCE.
3. ALL TOILET & KITCHEN HAVE PERMANENT VENTILATION /EXHAUST

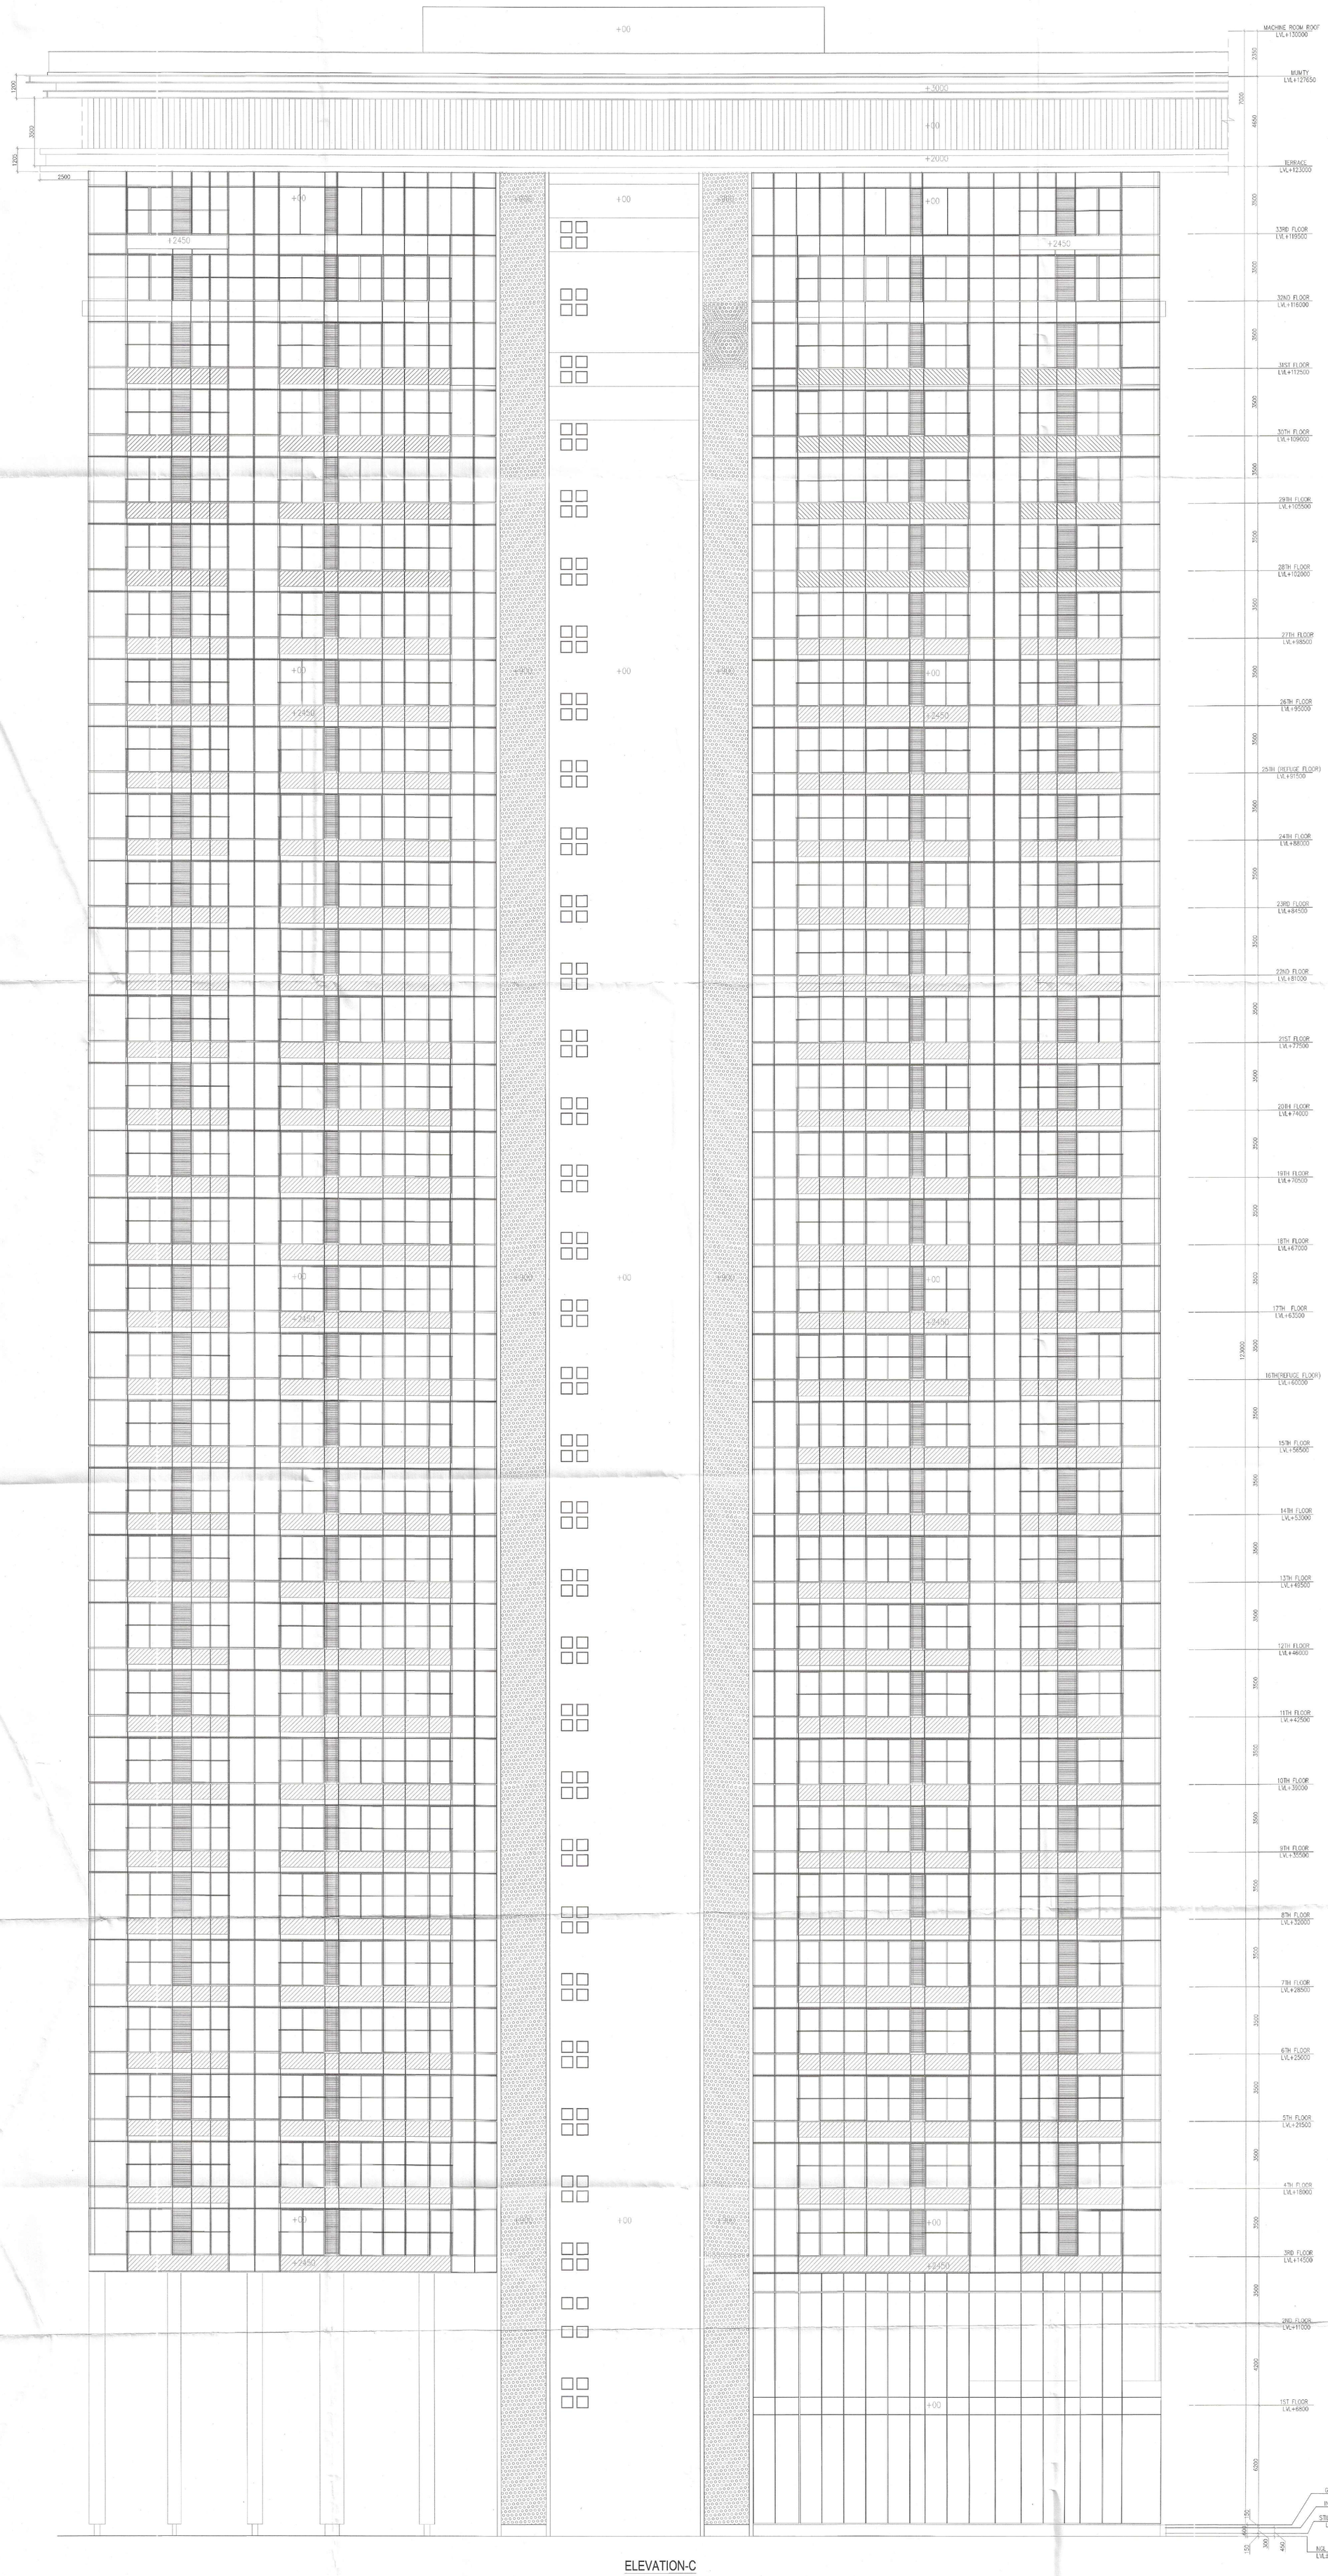

ELEVATION-C

"PROVISIONAL BUILDING PLAN" approved only for the purpose of inviting objections from the general public

DTP (HQ) S.T.P. (HQ) Member Secretary B.P.A.C. S.T.P. (G) Member B.P.A.C. A.T.P.(HQ) B.P.A.C.

Consultant Architect

A.T.P.(HQ) MEMBER BPAC

J.D. P.A. A.T.P.

Ram Avtar Bassi JD(HQ)

TO BE READ WITH THIS OFFICE MEMO NO.: DATED :

PROJECT

PROPOSED(ADDITION / ALTERATION) BUILDING PLAN OF GROUP HOUSING COLONY AREA MEASURING 14.365625 ACRES (LICENCE NO. 74 OF 2012 DATED 31-07-2012 FOR 10.096875 ACRES AND LICENCE NO. 186 OF 2023 DATED 12-09-2023 FOR 4.26875 ACRES) IN SECTOR -2 GWAL PAHARI BEING DEVELOPED BY FANTASY BUILDWELL PVT. LTD . AND OTHERS.

ARCHITECT

MORPHOGENESIS
Plot No. 41, Industrial Estate,
Okhla Phase-III,
New Delhi 110020, India
TEL: +91 11 41828070
FAX: 91 11 26490351
E Mail: studio@morphogenesis.org

Associate Architects

RSMS ARCHITECTS

RSMS ARCHITECTS PVT. LTD.
69,Nora Niwas Bhawani Kunj
(Behind D2), Vasant Kunj,
New Delhi-110070.
Tel.: 011-26898616,26898617
www.rsms-arch.com

ARCHITECT'S SEAL & SIGNATURE	OWNER'S SEAL & SIGNATURE
Name : AVINASH DEY COA No. CA/2014/66491	Fantasy Buildwell Pvt. Ltd.

OCT. 2023.	Scale : 1:100	Drawing No: -
Drawing Title: - ELEVATION-C TOWER-N1 & N2		T1-09 PARAS-GWAL PAHARI