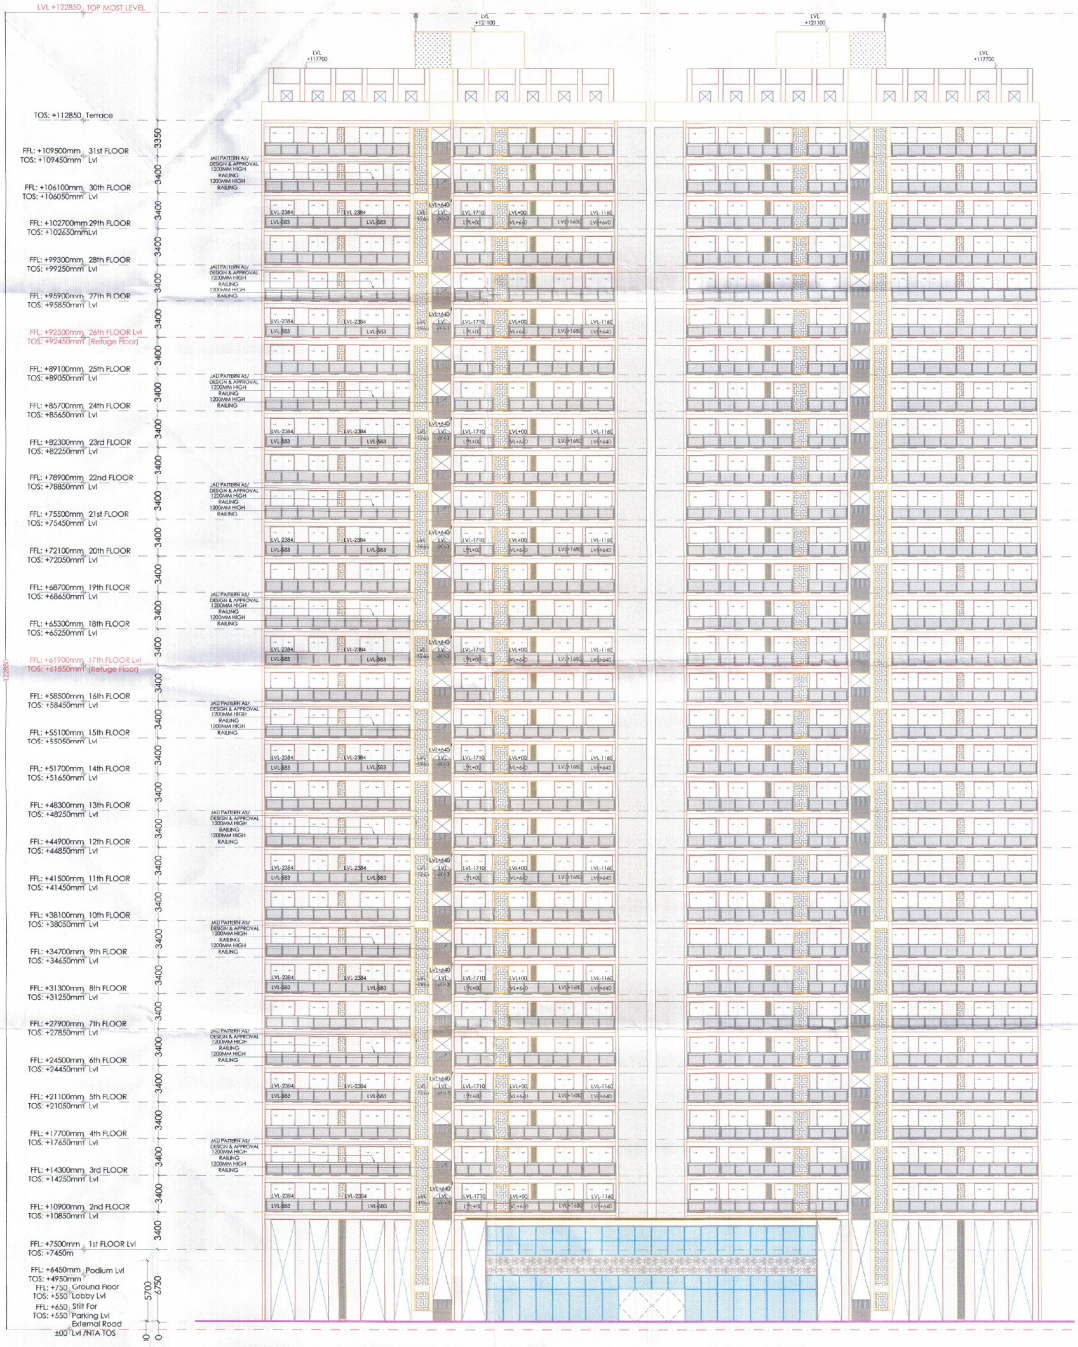

ELEVATION 3
SCALE 1:200

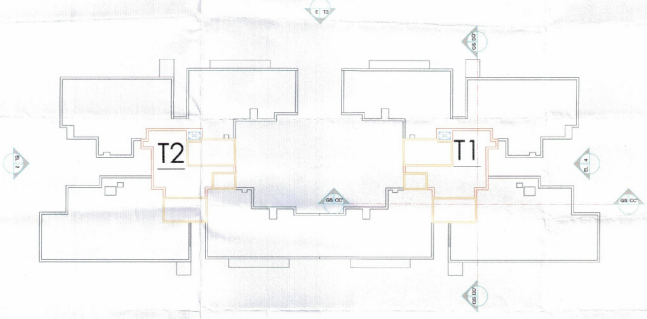

KEY PLAN

CLIENT **Godrej Properties Ltd.** 4th Floor, Godrej One, Pirojshanagar, Vikhroli East, Mumbai - 400079	STRUCTURE CONSULTANT **Gaikani Consultants LLP** 501, Oxy plum Tower, Bandra (East), Mumbai-400064 T: 022-26844483 Contact Person: Mr. Bomi & Mr. Hemal Pompli
ARCHITECT **Arcop Associates Pvt. Ltd.** Pvt. Ltd. No. 12, Gangan 12001 Montreal, Toronto, New-Delhi, Boston	
PROJECT PROPOSED LAYOUT PLAN OF GODREJ HOLDING COLONY UNDER TOD OVER AN AREA MEASURING 9.54872 ACRES (99,956 SQ.MTRS) RESIDENTIAL PLOT NO. 1 & 2 SITUATED AT SURVEY NO. 72 OF VILLAGE GHATKOPAR, TAHSIL BANDRA HP SECTOR 49, GHATKOPAR-KURLA, MUMBAI.	
OWNER'S SIGNATURE For Godrej Properties Ltd. Authorised Signatory	Abhi Patkar Council of Architecture Registration No. CA/2001/22222
DRAWING TITLE TOWER T1 & T2 ELEVATION 3	DRAWING NO. AR-T1 & T2-202

NOTES

Consultant Gaikani	ARCHITECT Arcop	DTP (HO) STP (HO) STP (HO) Nitin Kale Hemal Shah Chetan EPAC EPAC EPAC
		APP (HO)
		(Director) (Director/Kumar) PM (HO)

SANCTIONED
TO BE READ WITH THIS OFFICE
LETTER NO.:
DATE: