TOWER PLANS_100.dwg

ELEVATION- A
SCALE 1:150

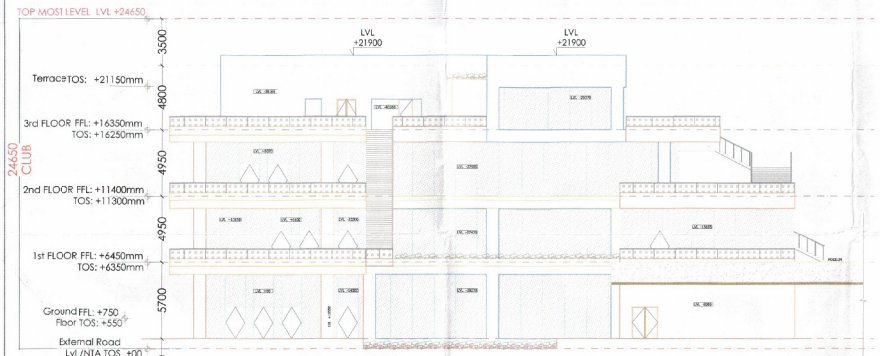

ELEVATION- B
SCALE 1:150

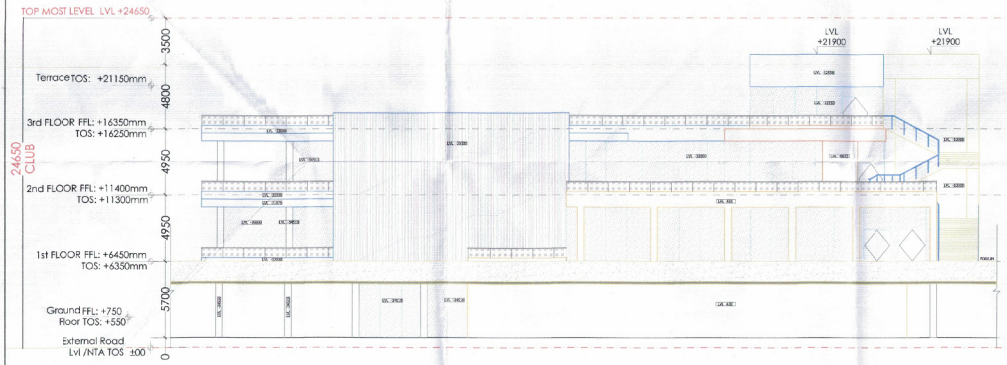

ELEVATION- C
SCALE 1:150

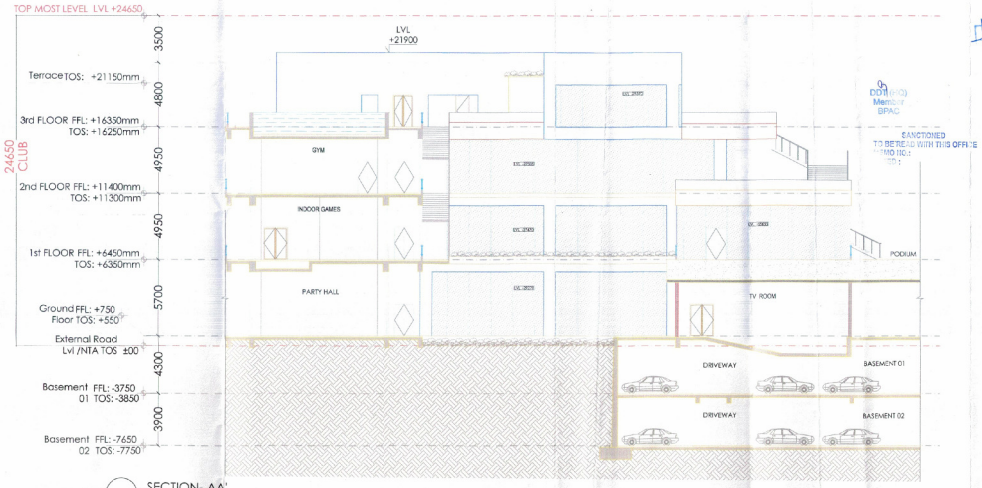

SECTION- AA'
SCALE 1:150

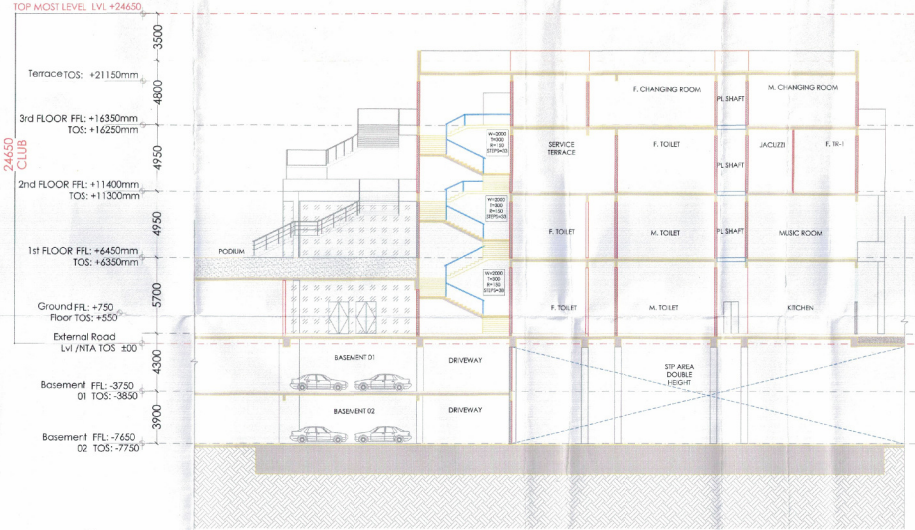

SECTION- BB'
SCALE 1:150

DTP (HQ) S.T.P.(HQ) Senior Tester B.P.A.C. S.T.P.(G) Member B.P.A.C. C.T.P.(G) Member B.P.A.C.

Sign P.A. A.T.P.

KEY PLAN

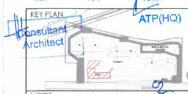

ATP(HQ)

Consultant Architect

(Dinesh Kumar) PA(HQ)

DDH (HQ) Member BPAC

SANCTIONED TO BE READ WITH THIS OFFICE MEMO NO.: DATE :

NOTES

- VRV System is being provided.
- Full DG power back up is being provided.
- Toilets are mechanically ventilated.
- All lifts shall have 100% power backup.
- All electrical installations shall be as per provision of nbc.
- Fire fighting/safety provisions will be as per relevant nbc provisions.
- Basement area shall have mechanically ventilated as per relevant code.
- All toilets are ventilated as per haryana building code 2017.
- Building has automatic sprinkler system wherever required by nbc.
- Building will be designed (structure) as per relevant i.s. codes for earthquake resistance.
- Solar panels of required capacity shall be provided on roof top as per haryana/bonafide norms.
- All handicap ramps with railing.
- A fire fighting installations shall be as per provision of nbc.
- The rainwater harvesting system shall be provided as per central ground water auth.norms.

DOOR/WINDOW SCHEDULE (CLUB)

S.NO.	DOOR TAGS	WIDTH	LINTEL	CILL	FIRE RATINGS
DOORS					
1	GD1	2000	2400	0	
2	GD3	900	2400	0	
3	GD4	2500	2400	0	
4	D1	1200	2400	0	
5	D2	2000	2400	0	
6	D3	1250	2400	0	
7	FD2	2000	2400	0	2 hrs
8	FD3	1500	2400	0	2 hrs
9	FD4	900	2400	0	2 hrs
10	FD5	1000	2400	0	2 hrs
11	FG1	2000	2400	0	2 hrs
12	D4	800	2400	0	
13	D5	1200	2400	0	

CLIENT
Godrej Properties Ltd.
Unit No. 5c, 5th Floor, Godrej One, Pirojshanagar, Vikhroli East, Mumbai - 400079

STRUCTURE CONSULTANT
Gokani Consultants & Engineers LLP
80 Quantum Tower, Ramdaug Lane, Off S.V. Road, Chincholi, Malad (West), Mumbai-400064
(Landmark- SBI Bank & HP Petrol Pump)
T: 022-28884400

ARCHITECT
Arcop Associates Pvt. Ltd.
Plot 368, Sec-32, Gurgaon-122001
Ph.: 26242050, 26242169
Montreal, Toronto, New-Delhi, Boston

PROJECT
PROPOSED LAYOUT PLAN OF GROUP HOUSING COLONY UNDER TOD OVER AN AREA MEASURING 9.26875 ACRES (99.5% RESIDENTIAL AND 0.5% COMMERCIAL) IN REVENUE ESTATE OF VILLAGE GHASOLA, TAHSIL BADSHAHPUR,SECTOR 69, GURUGRAM-GODREJ PROPERTIES LTD.
NO. 147 of 2023 DATED 18.07.2023

ARCHITECT'S SIGNATURE
Ashu Jain
Council Architecture
Registration No.: CA/2007/41112

OWNER'S SIGNATURE
For Godrej Properties Ltd.
Authorised Signatory

DRAWING TITLE
CLUB
SECTION AND ELEVATIONS

DRAWING NO.
AR-CL-201

(10385X594)