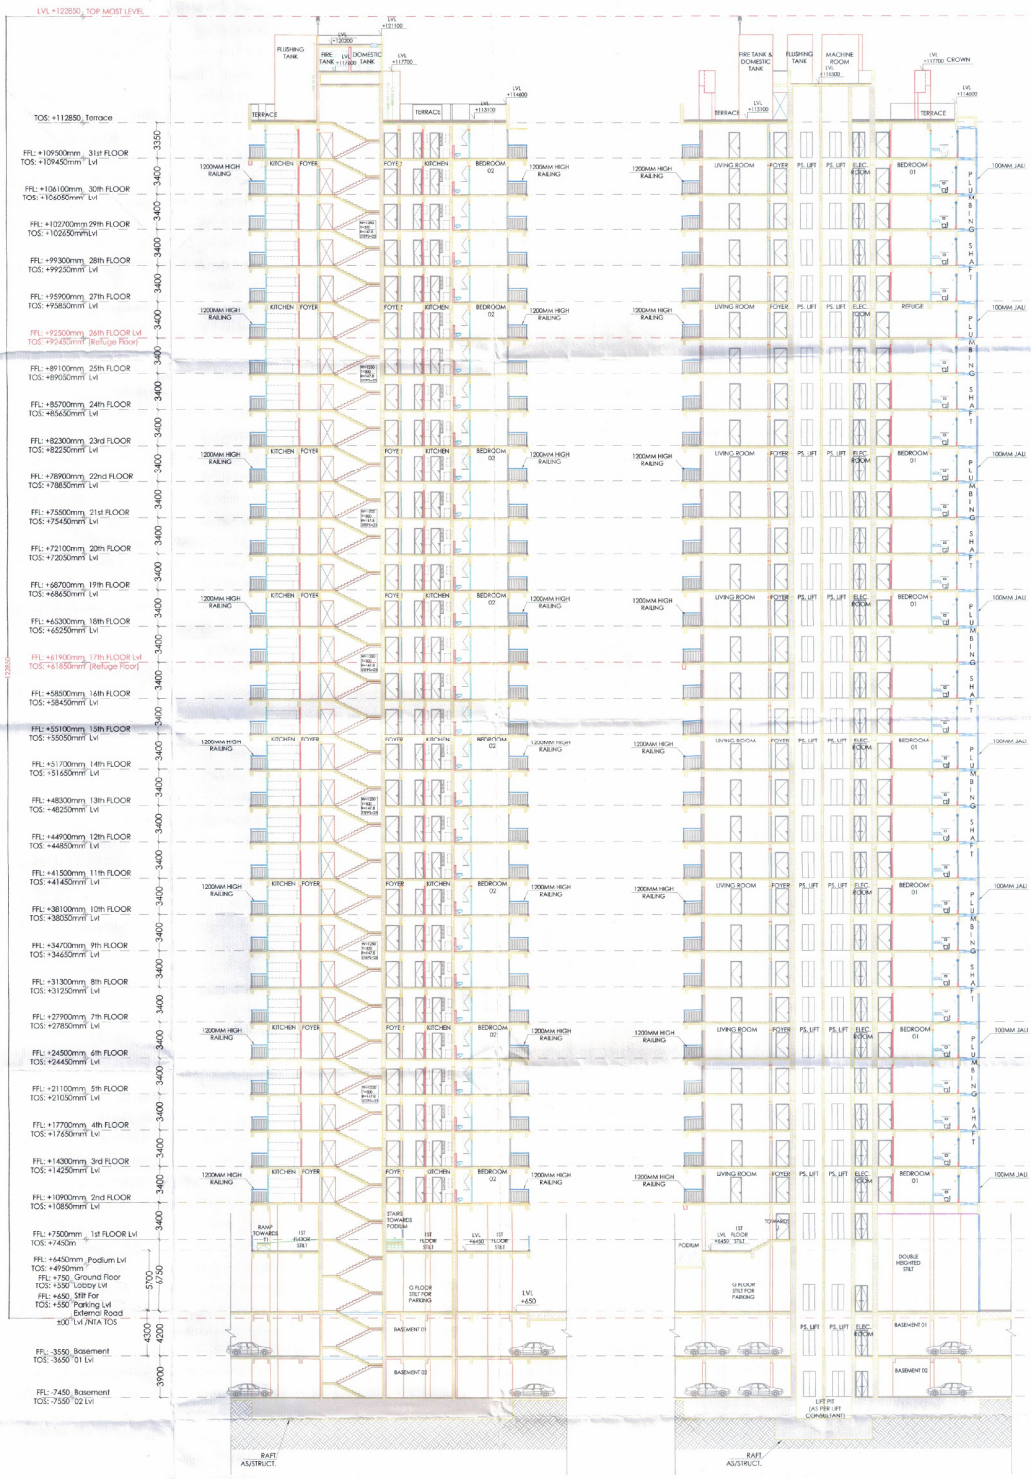

SECTION CC'
SCALE 1:200

SECTION DD'
SCALE 1:200

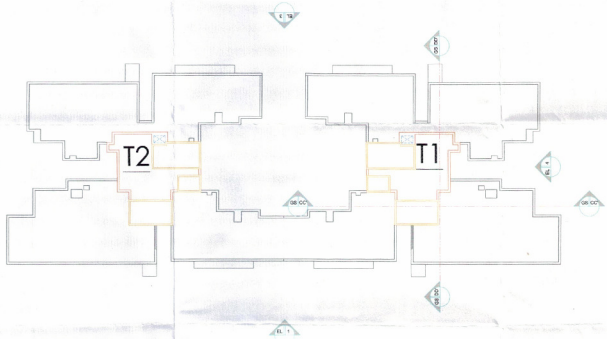

KEY PLAN

ARCHITECT'S SIGNATURE Atul Ambekar Director Registration No. CA/2000/..... OWNER'S SIGNATURE **For Godrej Properties Ltd.** Authorised Signatory	DRAWING TITLE SECTION CC' & SECTION DD' DRAWING NO. AR-T18 & T2-301

NOTES

KEY PLAN

T2 T1

DRAWN BY
DTP (HO)

CHECKED BY
STP (HO)
Ankit Sinha
Manager
EPAC

APPROVED BY
AT (HQ)

Architect

Consultant

Client

"(Dinesh Kumar)"
Manager
Planning

"(Dinesh Kumar)"
Manager
Planning

TO BE READ WITH TITLE BLOCK
TO BE READ WITH THIS OFF-set
01/01

SECTION MIDDLE ENTITIONS.dwg