D.T.P. (HQ) Member (Planning) H.S.V.P.
S.T.P. (C) Member B.P.C.
C.T.P. (Hr) Chairman B.P.C.

AD JD PA ATP

ELEVATION A

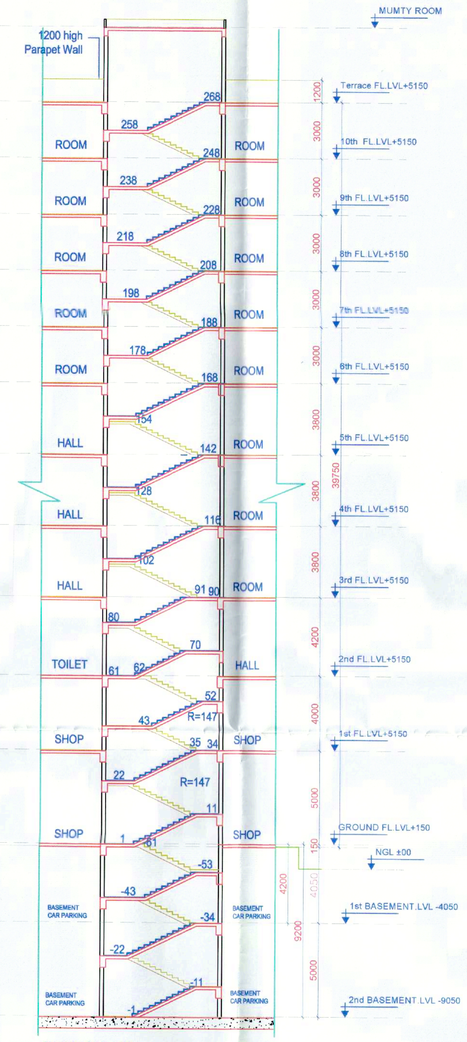

SECTION - AA

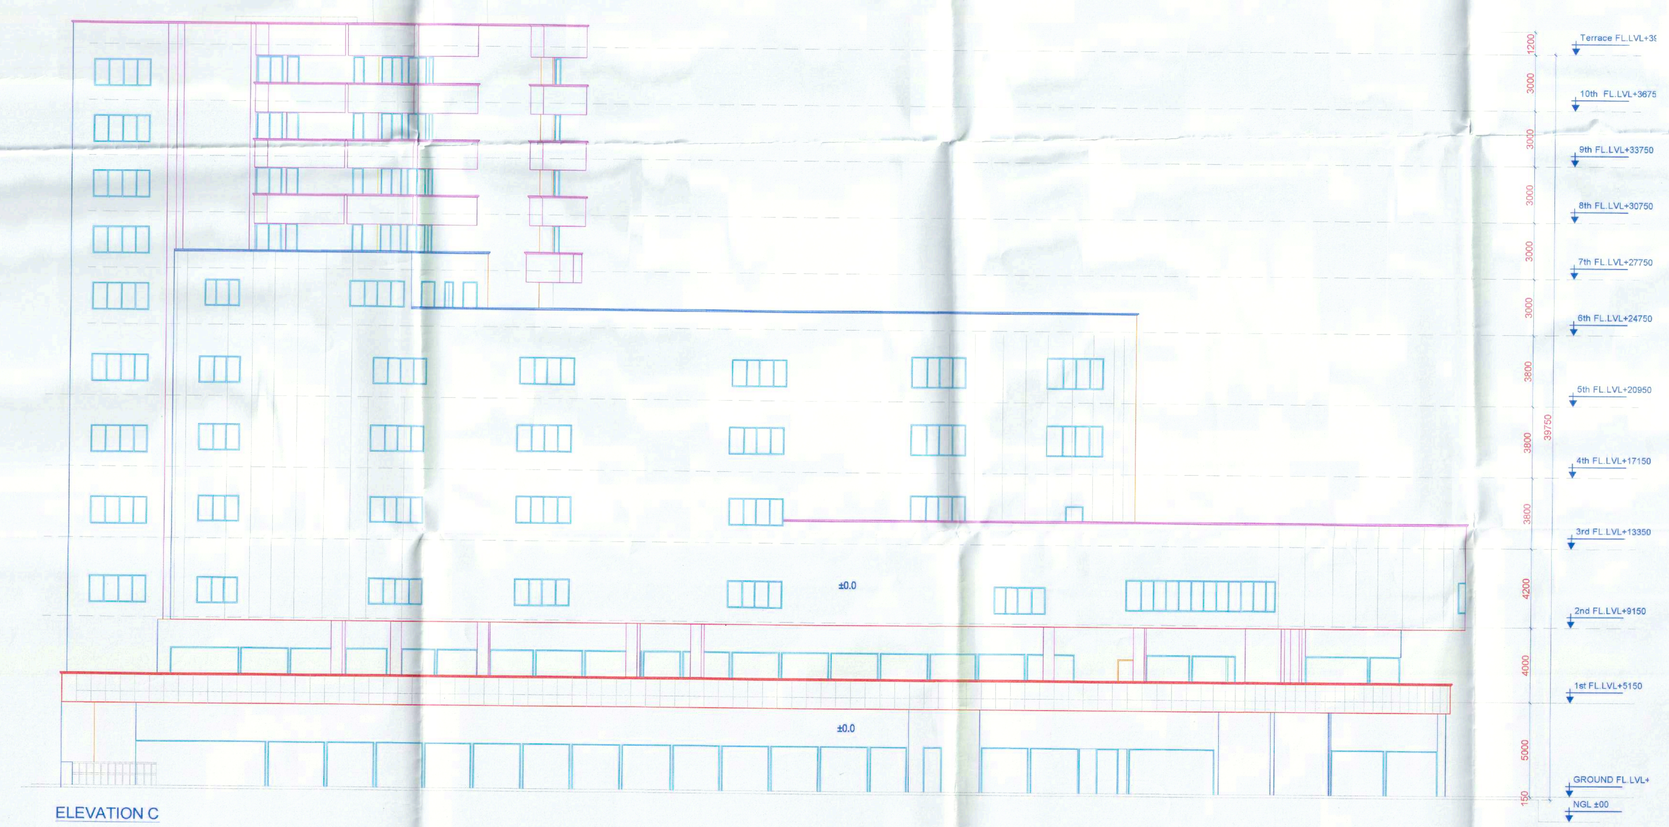

ELEVATION C

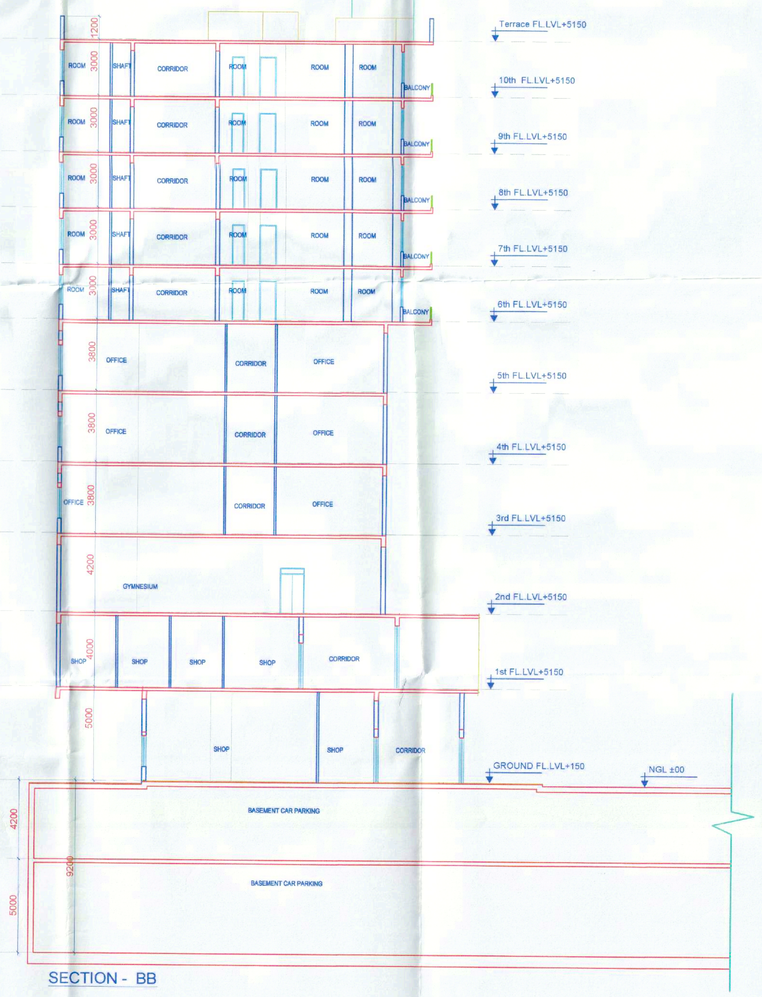

SECTION - BB

PROPOSED PLANS FOR COMMERCI AL COLONY MEASURING 3.409 ACRES (LICENSE NO 101 OF 2011 DATED 29/11/11) IN SECTOR 71 GURGAON MANESAR URBAN COMPLEX BEING DEVELOPED BY
SH. BHRAHAM PRAKASH & OTHERS
IN COLLABORATION WITH
M/s. CELESTIAL ESTATE PVT. LTD.

ARCHITECTS

M/S. STUDIO FOR HABITAT FUTURES

PLOT NO 37 , FIRST FLOOR SECTOR 14 KAUSHAMBI, GAZIABAD
PHONE - 0120 4732200 FAX - 0120 4310257

TITLE

ELEVATIONS & SECTIONS

DATE:- JAN. - 2012	DRG. NO. SP- I-11
SCALE:- 1:100	JOB. NO.
ARCHITECT'S SIGN Sign:- Sood Architect Regn. No. CA/84/1876	OWNER'S SIGN For Celestial Estate Pvt. Ltd. Auth. Sign./Director