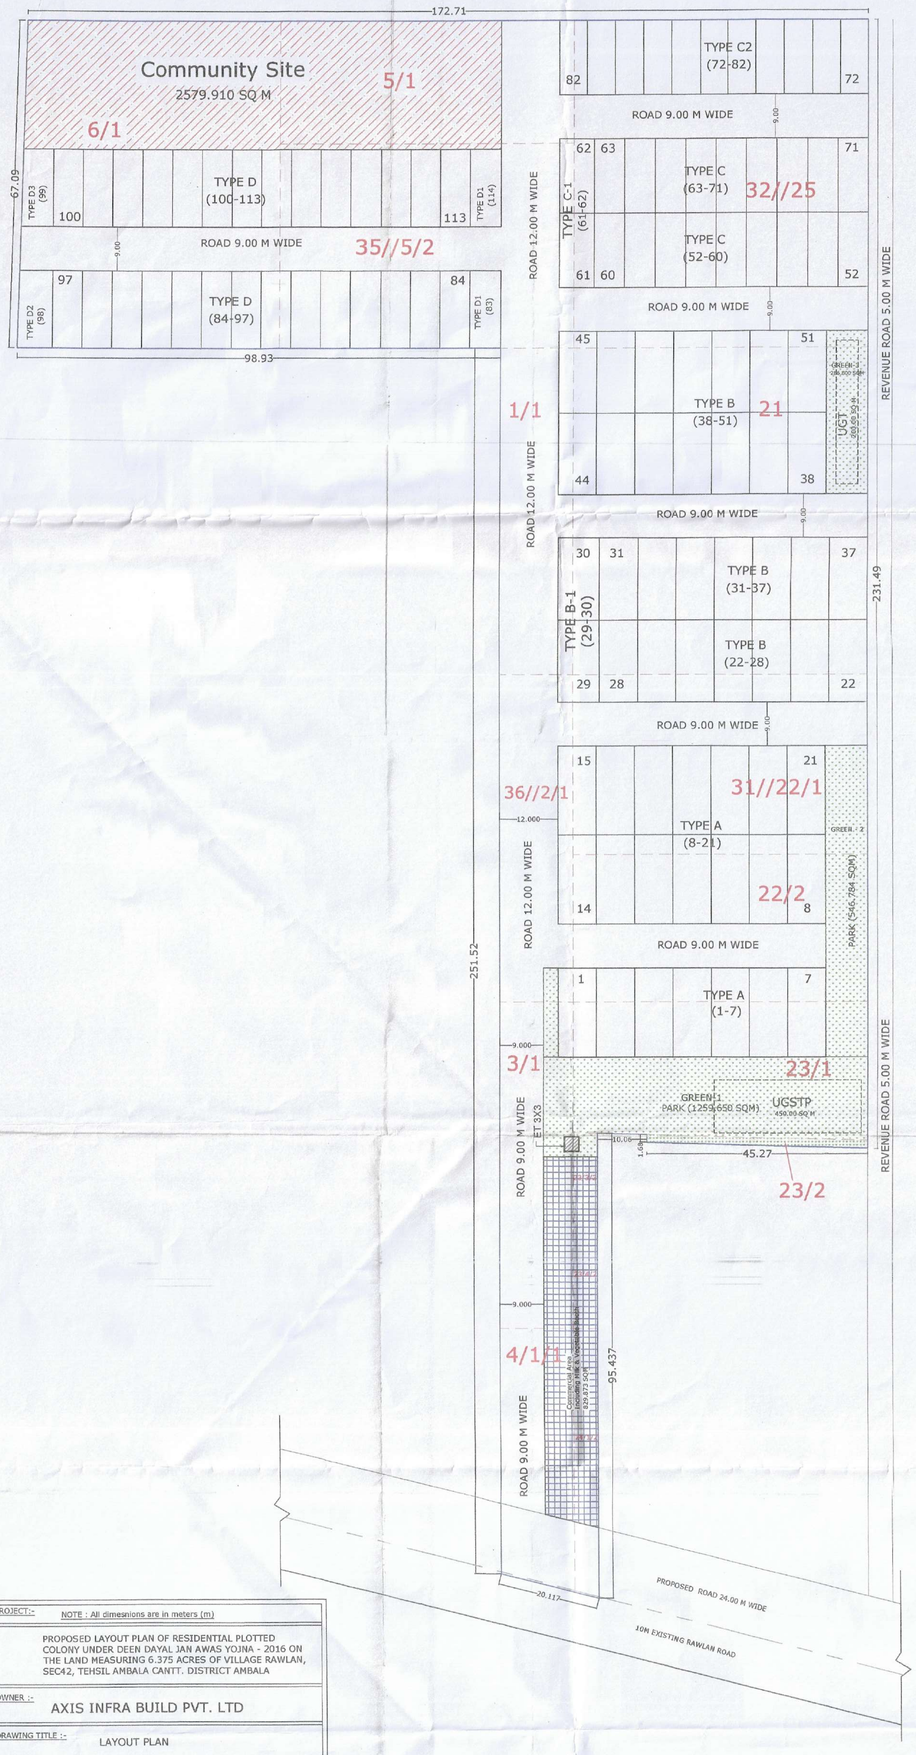


| AREA STATEMENT | | | |
|---|---|---|---|
| | PERCENTAGE | AREA IN SQ.MT | AREA IN ACERS |
| TOTAL AREA OF SITE | | 25798.669 | 6.375 |
| AREA FALLING UNDER 24.00 MTR WIDE INTERNAL CIRCULATION ROAD | ___ | 290.370 | 0.0718 |
| **NET PLANNED AREA** | ___ | **25798.669** | **6.375** |
| PERMISSIBLE AREA UNDER RESIDENTIAL PLOTS | 61% | 15737.188 | 3.889 |
| PERMISSIBLE AREA UNDER COMMERCIAL | 4% | 1031.947 | 0.255 |
| GREEN AREA | 7.50% | 1934.900 | 0.478 |
| AREA UNDER COMMUNITY AREA | 10% | 2579.867 | 0.638 |
| **PROPOSED AREA** | | | |
| PROPOSED RESIDENTIAL AREA | 50.38% | 12997.716 | 3.212 |
| PROPOSED COMMERCIAL AREA | 3.22% | 829.873 | 0.205 |
| PROPOSED GREEN AREA | 8.11% | 2093.234 | 0.517 |
| PROPOSED COMMUNITY AREA | 10% | 2579.910 | 0.638 |
| **TOTAL SALEABLE AREA ( RESIDENTIAL PLOTS AREA + COMMERCIAL AREA )** | **53.60%** | **13827.589** | **3.417** |
| **PERMISSIBLE DENSITY** | **240-400** | | **PPA** |

**PLOTS AREA DETAIL**

| PLOT NO | TYPE | LENGHT | WIDTH | AREA in sqmts | NO. OF PLOTS | TOTAL AREA IN SQMTS |
|---|---|---|---|---|---|---|
| 1 - 21 | A | 18.250 | 7.840 | 143.080 | 21 | 3004.680 |
| 22 - 28 | B | 16.768 | 7.844 | 131.528 | 7 | 920.696 |
| 29 - 30 | B1 | 16.768 | 8.547 | 143.316 | 2 | 286.632 |
| 31 - 37 | B | 16.768 | 7.844 | 131.528 | 7 | 920.696 |
| 38 - 51 | B | 16.768 | 7.844 | 131.528 | 14 | 1841.392 |
| 52 - 60 | C | 15.248 | 6.250 | 95.300 | 9 | 857.700 |
| 61 - 62 | C1 | 15.248 | 7.207 | 109.892 | 2 | 219.784 |
| 63 - 71 | C | 15.248 | 6.250 | 95.300 | 9 | 857.700 |
| 72 - 82 | C2 | 15.248 | 5.769 | 87.966 | 11 | 967.626 |
| 83 | D1 | 15.854 | 6.415 | 101.703 | 1 | 101.703 |
| 84-97 | D | 15.854 | 6.100 | 96.709 | 14 | 1353.926 |
| 98 | D2 | AS PER PROFILE | | 109.702 | 1 | 109.702 |
| 99 | D3 | AS PER PROFILE | | 99.850 | 1 | 99.850 |
| 100-113 | D | 15.854 | 6.100 | 96.709 | 14 | 1353.926 |
| 114 | D1 | 15.854 | 6.415 | 101.703 | 1 | 101.703 |
| TOTAL | | | | | 114 | 12997.716 |

| | | | | | |
|---|---|---|---|---|---|
| PERMISSIBLE DENSITY REQUIRED | | | = | 240 -400 PPA | |
| PROPOSED POPULATION | 114 | X | 13.5 | = | 1539 |
| PROPOSED DENSITY CALCULATION | 1539 | | | ÷ | 6.375 |
| | 241.41 PPA | | | | |

| AREA UNDER GREEN | TYPE | LENGTH SQ.MT | WIDTH SQ.MT | AREA IN SQ.MT |
|---|---|---|---|---|
| GREEN AREA | G1 | AS/ PROFILE | AS/ PROFILE | 1259.650 |
| | G2 | 63.750 | 8.577 | 546.784 |
| | G3 | 33.536 | 8.552 | 286.800 |
| | | | | 2093.234 |

To be read with License No. 93 of 2024 Dated 23.07.2024

**That this layout plan for an area measuring 6.375 acres (Drawing no. 18280 Dated 29.7.24 ) comprised of license which is issued in respect of Affordable Residential Plotted Colony (Under Deen Dayal Jan Awas Yojna Policy-2016) being developed by Axis Infra Build Pvt. Ltd. falling in the revenue estate of village Rawlan, in sector-42, Ambala is hereby approved subject to the following conditions:-**

1. That this Layout Plan shall be read in conjunction with the clauses appearing on the agreement executed under Rule 11 and the bilateral agreement.
2. That the plotted area of the colony shall not exceed 65% of the net planned area of the colony. The entire area reserved for commercial purposes shall be taken as plotted for calculation of the area under plots.
3. That the demarcation plans as per site of all the Residential Plots and Commercial site shall be got approved from this Department and construction on these sites shall be governed by the Haryana Building Code, 2017 and the Zoning Plan approved by the Director Town & Country Planning, Haryana.
4. That for proper planning and integration of services in the area adjacent to the colony, the colonizer shall abide by the directions of the DTCP, Hr. for the modification of layout plans of the colony.
5. That the revenue rasta falling in the colony shall be kept free for circulation/movement as shown in the layout plan.
6. That the colonizer shall abide by the directions of the DTCP, Haryana and accordingly shall make necessary changes in the layout plan for making any adjustment in the alignment of the peripheral roads, internal road circulation or for proper integration of the planning proposals of the adjoining areas.
7. That no property/plot shall derive access directly from the carriage way of 30 metres or wider sector road if applicable.
8. All green belts provided in the layout plan within the licenced areas of the colony shall be developed by the colonizer. All other green belts outside the licenced area shall be developed by the Haryana Urban Development Authority/colonizer on the directions of the Director Town and Country planning, Haryana or in accordance with terms and conditions of the agreements of the licence.
9. At the time of demarcation plan, if required percentage of organized open space is reduced, the same will be provided by the colonizer in the licenced area.
10. No plot will derive an access from less than 9 meters wide road would mean a minimum clear width of 9 metres between the plots.
11. Any excess area over and above the permissible 4% under commercial use shall be deemed to be open space.
12. The portion of the sector/development plan roads /green belts as provided in the Development Plan if applicable, which form part of the licensed area shall be transferred free of cost to the government on the lines of Section 3(3)(a)(iii) of the Act No.8 of 1975.
13. That the odd size plots are being approved subject to the conditions that these plots should not have a frontage of less than 75% of the standard frontage when demarcated.
14. That you will have no objection to the regularization of the boundaries of the licence through give and take with the land that HSVP is finally able to acquire in the interest of planned development and integration of services. The decision of the competent authority shall be binding in this regard.
15. That the rain water harvesting system shall be provided as per Central Ground Water Authority norms/Haryana Govt. notification as applicable.
16. That the colonizer/owner shall use only Light-Emitting Diode lamps (LED) fitting for internal lighting as well as Campus lighting.
17. That the colonizer/owner shall ensure the installation of Solar Photovoltaic Power Plant as per the provisions of order No.22/52/2005-5Power dated 21.03.2016 issued by Haryana Government Renewable Energy Department.
18. That the colonizer/owner shall strictly comply with the directions issued vide Notification No. 19/6/2016-5P dated 31.03.2016 issued by Haryana Government Renewable Energy Department for enforcement of the Energy Conservation Building Codes.

| (SATYA PAL) JD(HQ) | (RAMAN KUMAR) ATP(HQ) | (DIVYA DOGRA) DTP (HQ) | (HITESH SHARMA) STP (HQ) | (JITENDER SIHAG) CTP(HR) | (AMIT KHATRI, IAS) DTCP (HR) |
|---|---|---|---|---|---|

PROJECT:- NOTE : All dimesnions are in meters (m)

PROPOSED LAYOUT PLAN OF RESIDENTIAL PLOTTED COLONY UNDER DEEN DAYAL JAN AWAS YOJNA - 2016 ON THE LAND MEASURING 6.375 ACRES OF VILLAGE RAWLAN, SEC42, TEHSIL AMBALA CANTT. DISTRICT AMBALA

OWNER :- AXIS INFRA BUILD PVT. LTD

DRAWING TITLE :- LAYOUT PLAN

SCALE :- NTS

DRG. NO. :-

DATE :- 20.06.2024

W S N E

LEGEND
1. COMMERCIAL AREA SHOWN AS
2. COMMUNITY SITE SHOWN AS
3. GREEN AREA SHOWN AS
4. BOUNDARY WALL SHOWN AS
5. KILA LINE SHOWN AS
6. KHASRA NO. 4/1/1

ARCHITECT SIGNATURE

DR. ASHISH RAINA CA/2014/84023

OWNER SIGNATURE