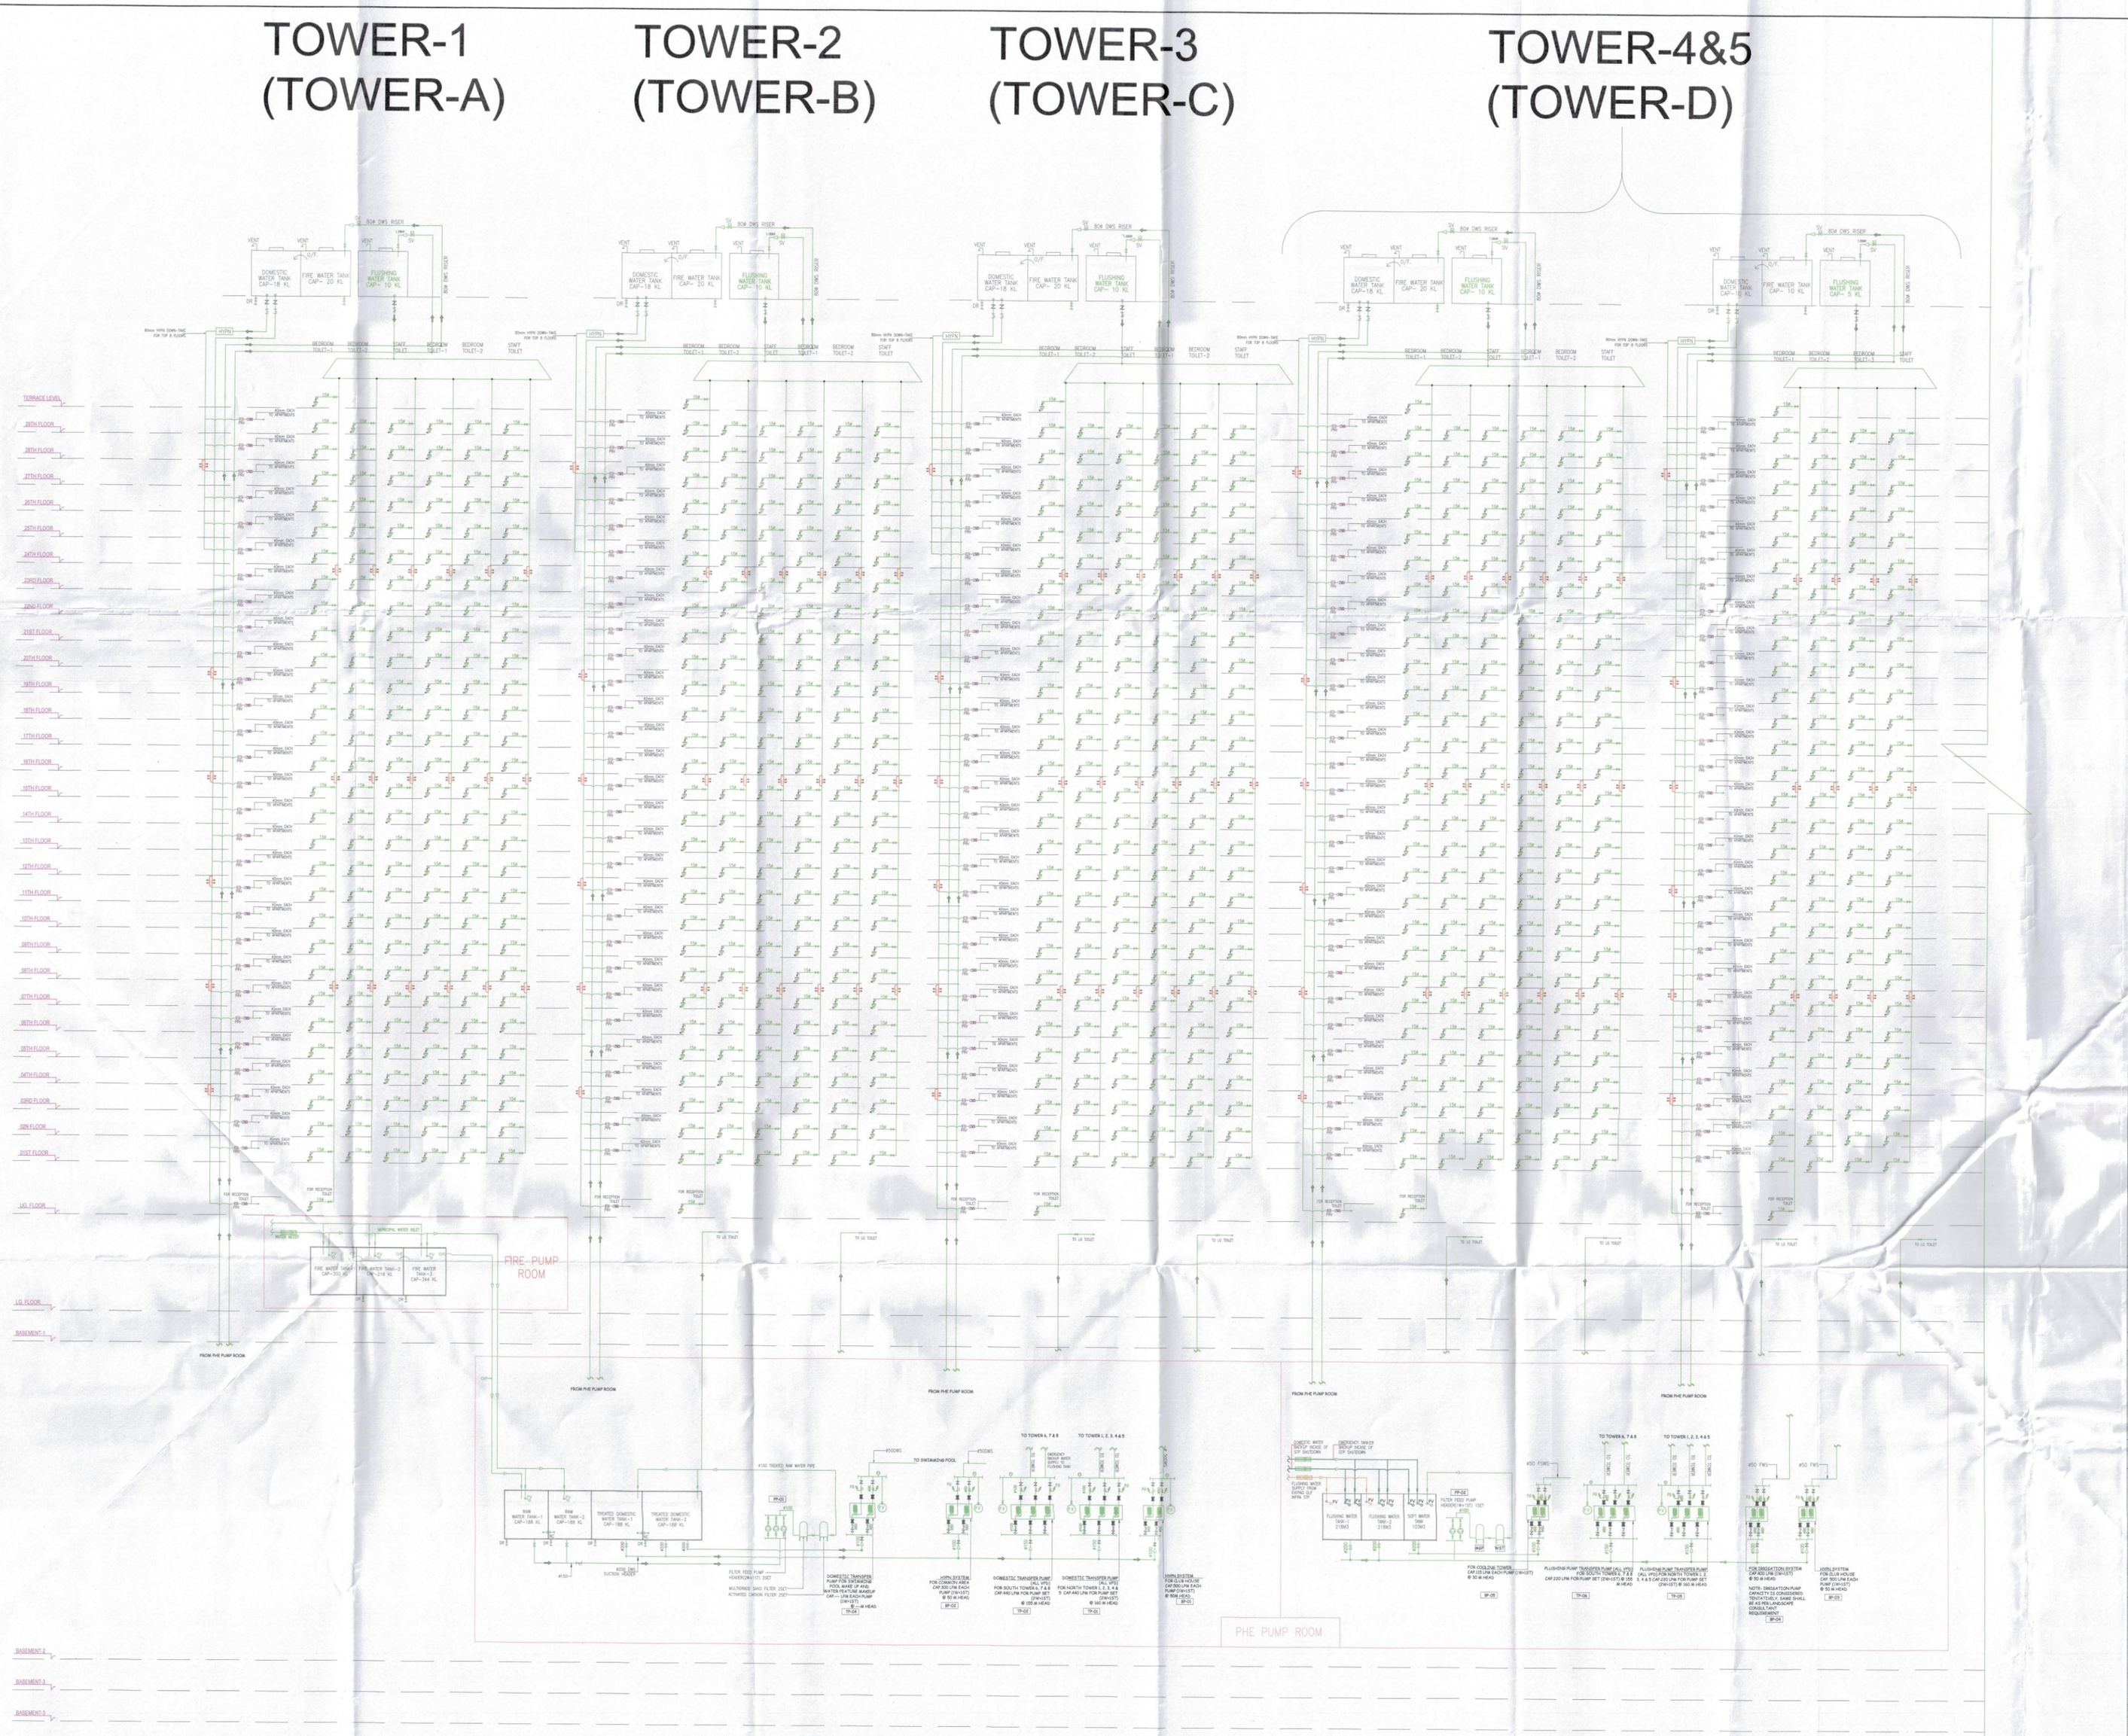

NOTE: THE TOWER NUMBER IN THE BRACKET IS THE PREVIOUS TOWER NUMBER.

Notes :-

1. BUILDING WILL BE DESIGNED (STRUCTURES) AS PER RELEVANT IS CODES FOR EARTH QUAKE RESISTANCE.

2. BUILDING HAS AUTOMATIC SPRINKLER SYSTEM ON ALL FLOORS.

3.BUILDING IS ARTIFICIALLY LIGHTENED MECHANICALLY VENTILATED & CENTRALLY AIR CONDITIONED WITH POWER BACKUP.

S.T.P. (HQ) Member Secretary B.P.A.C. — S.T.P. (G) Member B.P.A.C. — C.T.P. (HR) Chairman B.P.A.C.

DTP (HQ) — ATP(HQ)

Ram Avtar Bassi JD(HQ)

PROJECT

REVISED BUILDING PLANS OF GROUP HOUSING SCHEME IN ZONE-10,FALLING IN GROUP HOUSING COLONY AREA MEASURING 476.6015 ACRES NAMELY DLF-5 (FORMERLY KNOWN AS DLF CITY PHASE-V) GURUGRAM BEING DEVELOPED BY DLF LIMITED.

PROJECT ARCHITECT

RSP DESIGN CONSULTANTS
UNIT 103, BESTECH BUSINESS TOWER
GURUGRAM, HARYANA 122018, INDIA

OWNER:
DLF LIMITED
THE SHOPPING MALL,DLF
QUTAB ENCLAVE(PHASE-I)
GURGAON, HARYANA 122002

ASSOCIATES ARCHITECT
G & G ASSOCIATES
Plot No.428, Sector-37C, Near GAV International School,
PH-8860131417
Gurgaon-122006

ARCHITECT'S SEAL & SIGNATURE

Ar. Rajinder Kumar
CA/2012/55971

DOT (HQ) Member BPAC

OWNER'S SEAL & SIGNATURE

Checked and found ok for Public Health (Internal) Service only subject to comments in forwarding letter No. 154708 DV.7/6/24

Superintending Engineer (HQ)
Chief Engineer-I
HSVP, Panchkula

MAY-2024	Scale : 1:250	
Drawing Title:- WATER SUPPLY SCHEMATIC TOWER 1 TO 5 TOWER A TO D)		Drawing No:- PL-900

DLF5