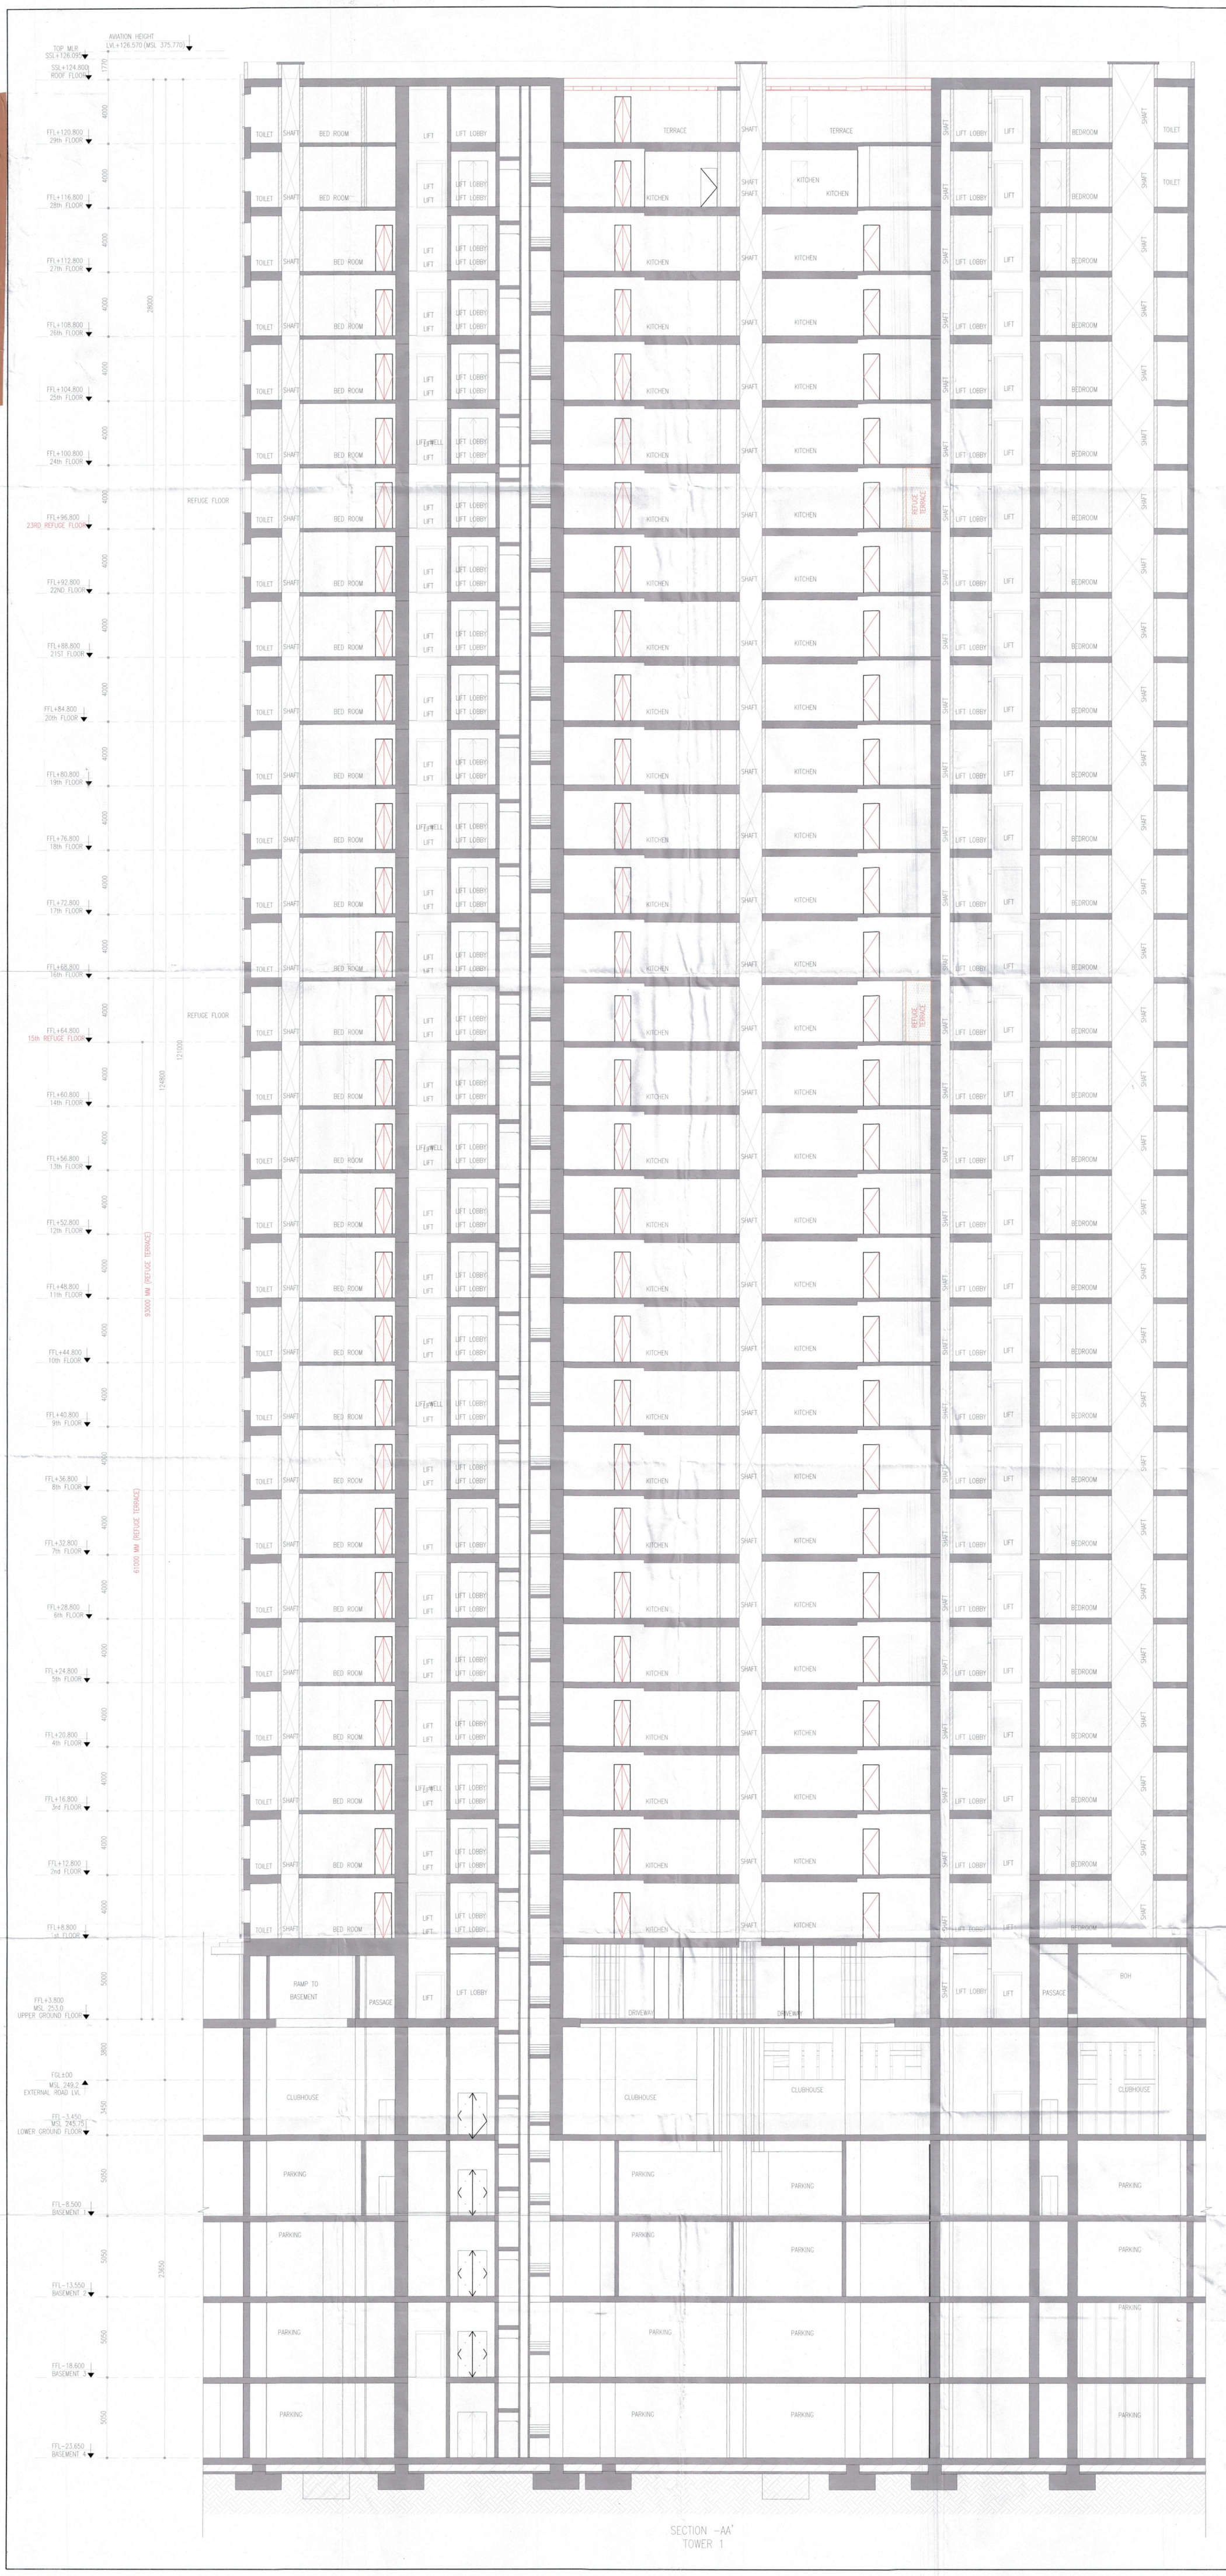

SECTION -AA'
TOWER 1

Notes :-

1. BUILDING WILL BE DESIGNED (STRUCTURES) AS PER RELEVANT IS CODES FOR EARTH QUAKE RESISTANCE.

2. BUILDING HAS AUTOMATIC SPRINKLER SYSTEM ON ALL FLOORS.

3.BUILDING IS ARTIFICIALLY LIGHTENED MECHANICALLY VENTILATED & CENTRALLY AIR CONDITIONED WITH POWER BACKUP.

S.T.P (HQ) Member Secretary B.P.A.C. | S.T.P (G) Member B.P.A.C. | C.T.P (Ht.) Chairman B.P.A.C.

DTP (HQ) | ATP(HQ)

JD. | PA. | A.T.P.

Ram Avtar Bassi
JD(HQ)

(HQ)
Member
BPAC

PROJECT:

REVISED BUILDING PLANS OF GROUP HOUSING SCHEME "THE DAHLIAS" IN ZONE-10,FALLING IN GROUP HOUSING COLONY AREA MEASURING 476.6015 ACRES NAMELY DLF-5 (FORMERLY KNOWN AS DLF CITY PHASE-V) GURUGRAM BEING DEVELOPED BY DLF LIMITED.

PROJECT ARCHITECT
RSP DESIGN CONSULTANTS
UNIT 103, BESTECH BUSINESS TOWER
GURUGRAM, HARYANA 122018, INDIA

OWNER:
DLF
DLF LIMITED
THE SHOPPING MALL,DLF
QUTAB ENCLAVE(PHASE-I)
GURGAON, HARYANA 122002

ASSOCIATES ARCHITECT
G & G ASSOCIATES
Plot No.428, Sector-37C, Near GAV International School,
PH-8860131417
Gurgaon-122006

ARCHITECT'S SEAL & SIGNATURE

Ar. Ravinder Kumar
CA/2012/55971

OWNER'S SEAL & SIGNATURE

JULY-2024 | Scale : 1:100

Drawing Title:- SECTION-AA' TOWER-1

Drawing No:- SC-01

DLF5