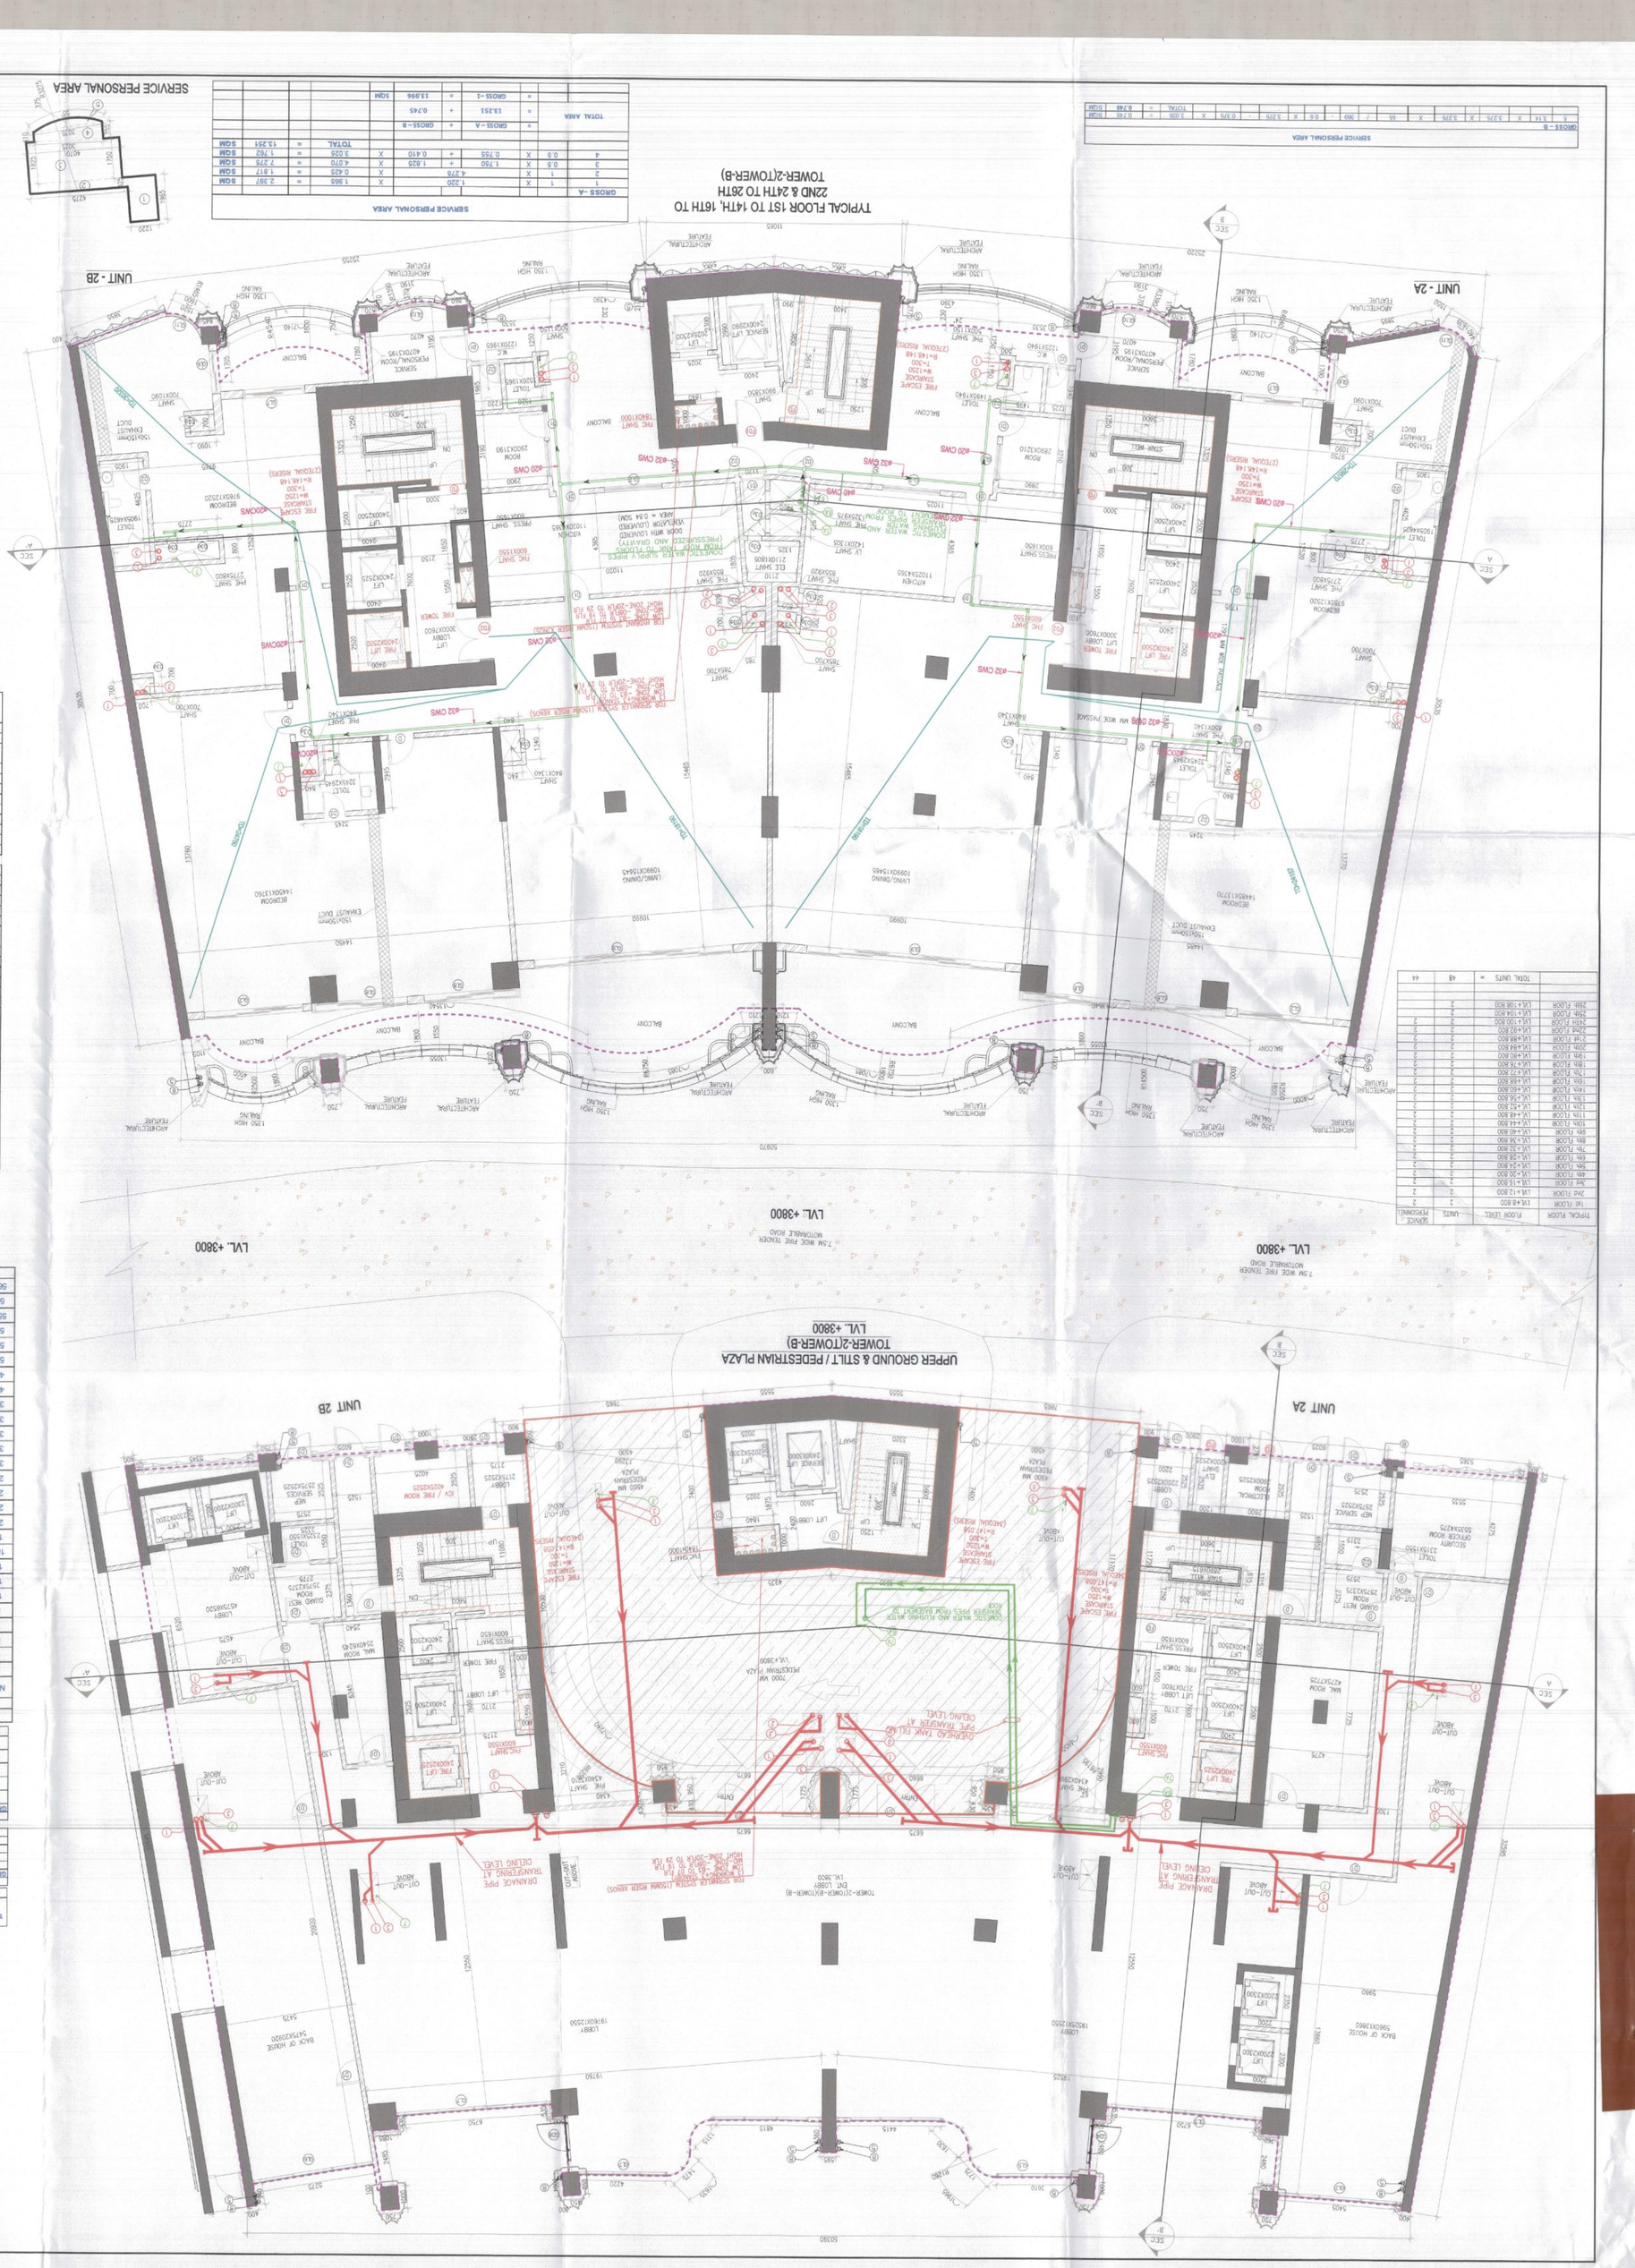

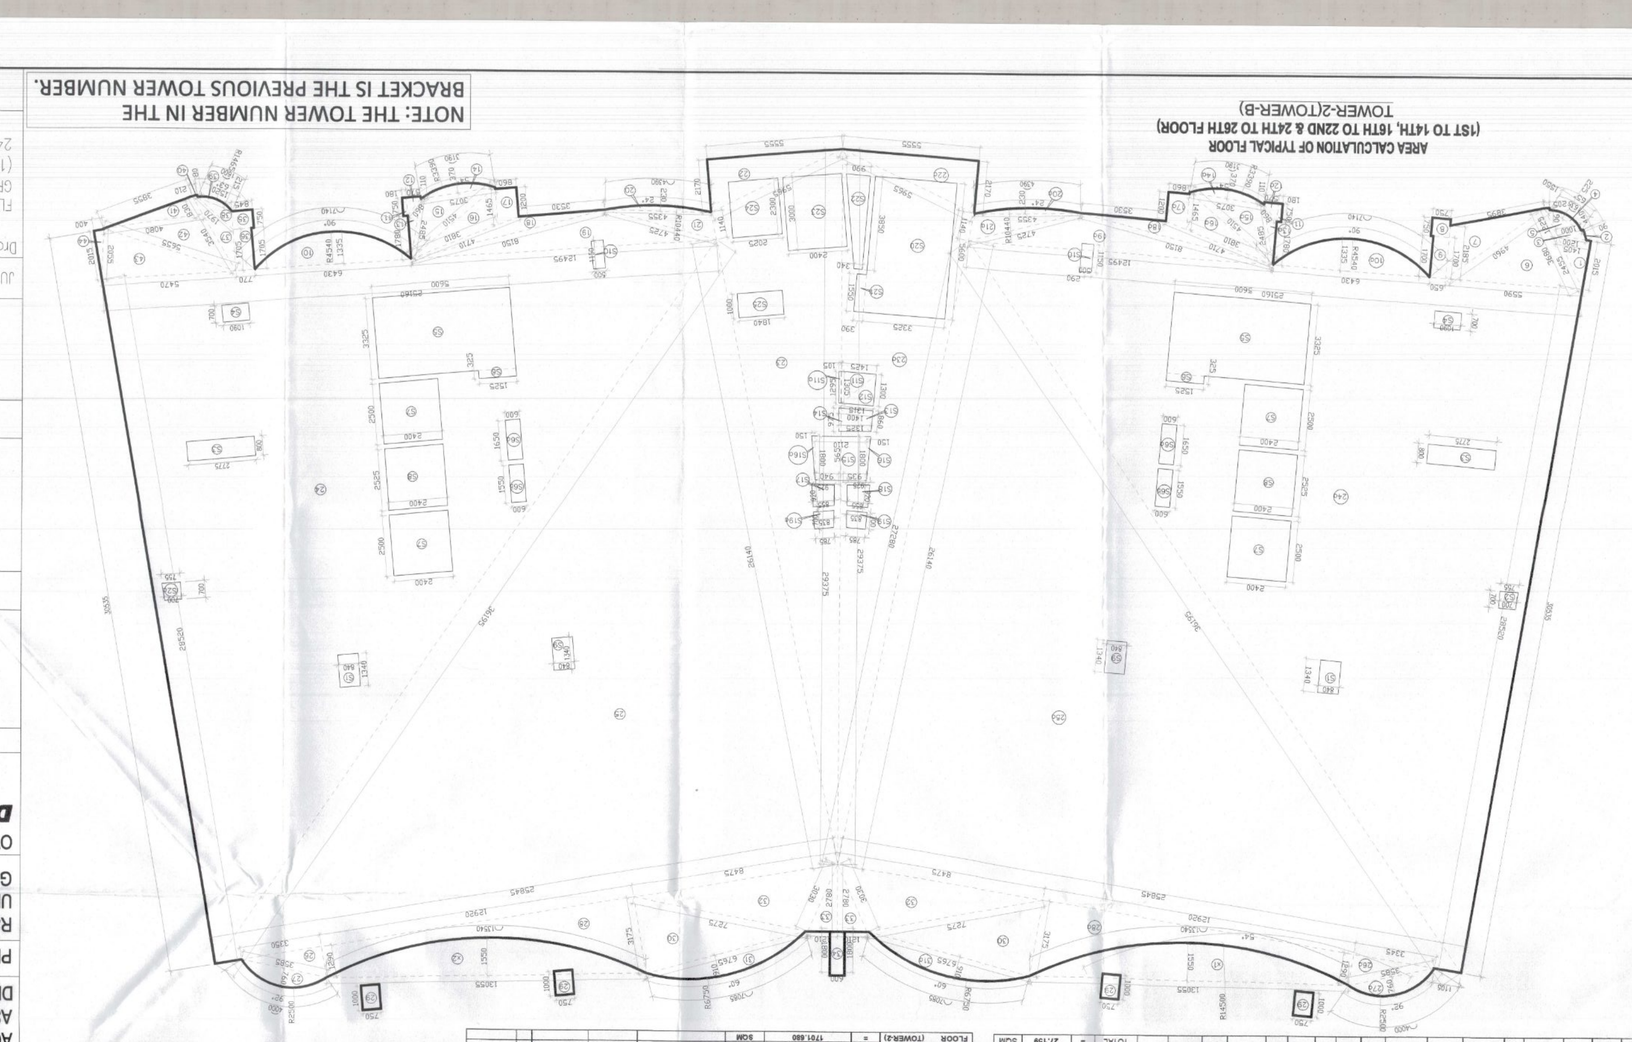

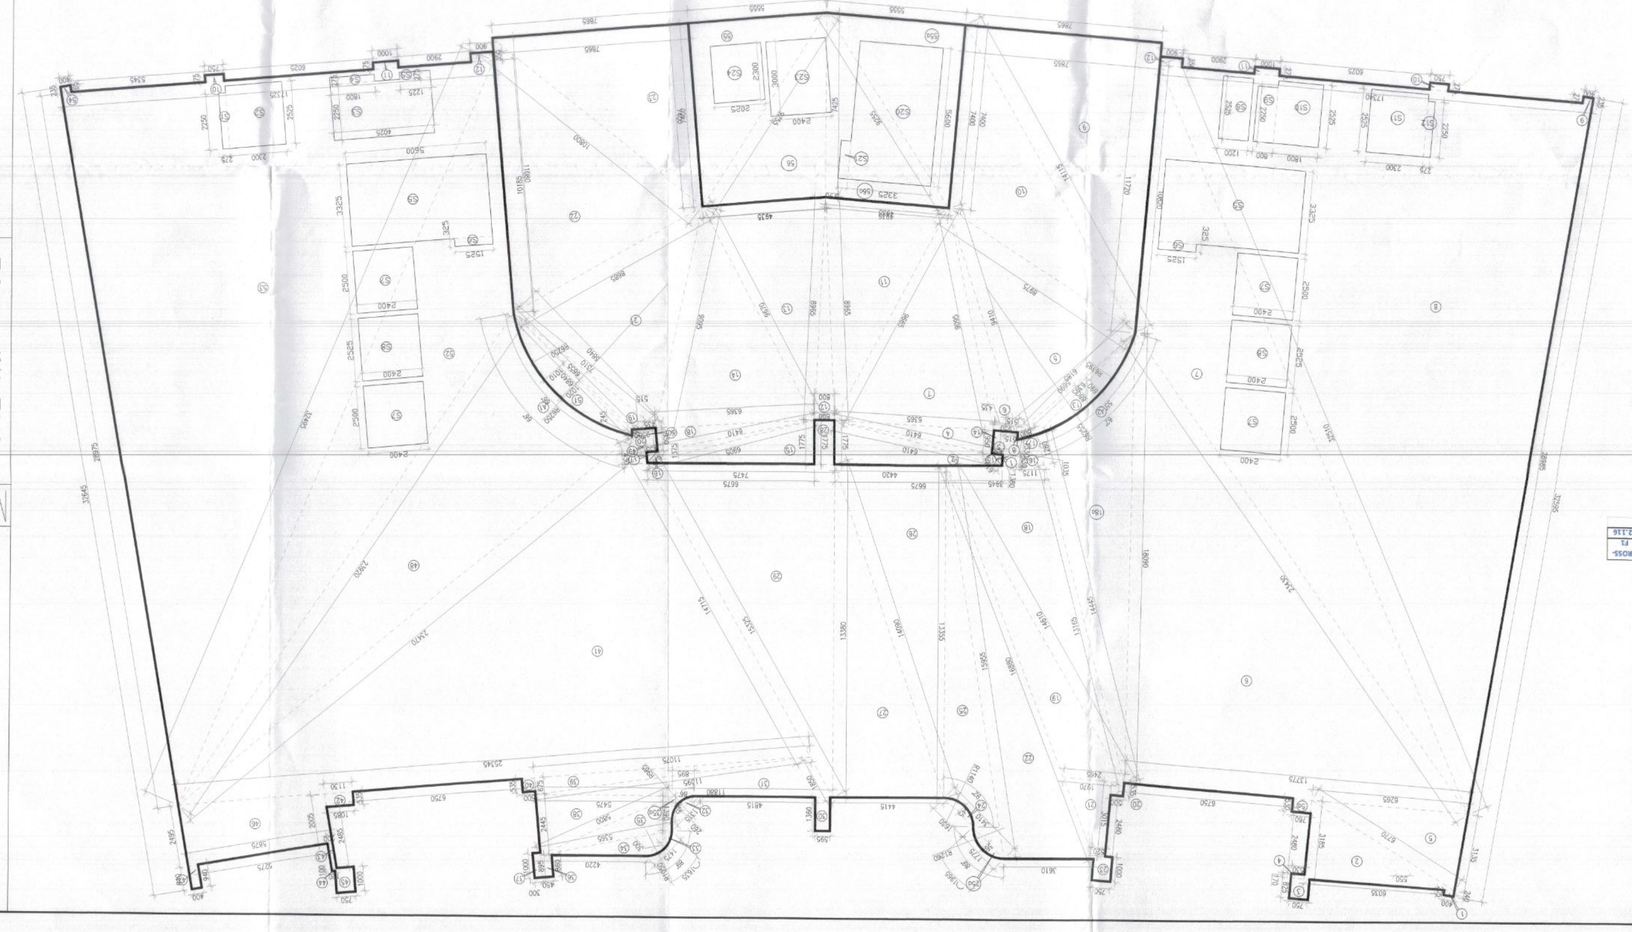

Notes :-

1. BUILDING WILL BE DESIGNED (STRUCTURES) AS PER RELEVANT IS CODES FOR EARTH QUAKE RESISTANCE.
2. BUILDING HAS AUTOMATIC SPRINKLER SYSTEM ON ALL FLOORS
3. THE BUILDING IS FULLY VENTILATED & CENTRALLY AIR CONDITIONED WITH 100% POWER BACKUP.

ICONS	
	RAIN SOIL & WASTE CHAMBER PIPE
	RAIN WASTE G/T PIPE
	RAIN WASTE U/G PIPE
	RAIN WATERPIPE PIPE
	RAIN TERRACE RAIN WATER PIPE
	SANITARY WASTE SURVEY CHAMBER PIPE
	FRESH WATER SURVEY CHAMBER PIPE
	SOLE BALCONY RAIN WATER PIPE
	DOMESTIC WASTE SURVEY WATER PIPE
	FLUSHING WATER SURVEY WATER PIPE
	DOMESTIC WATER SURVEY WATER PIPE
	MANHOLE COVERS

| NOTE FOR SOLE BALCONY & FLUSHING WATER & FLUSHING WATER | | |