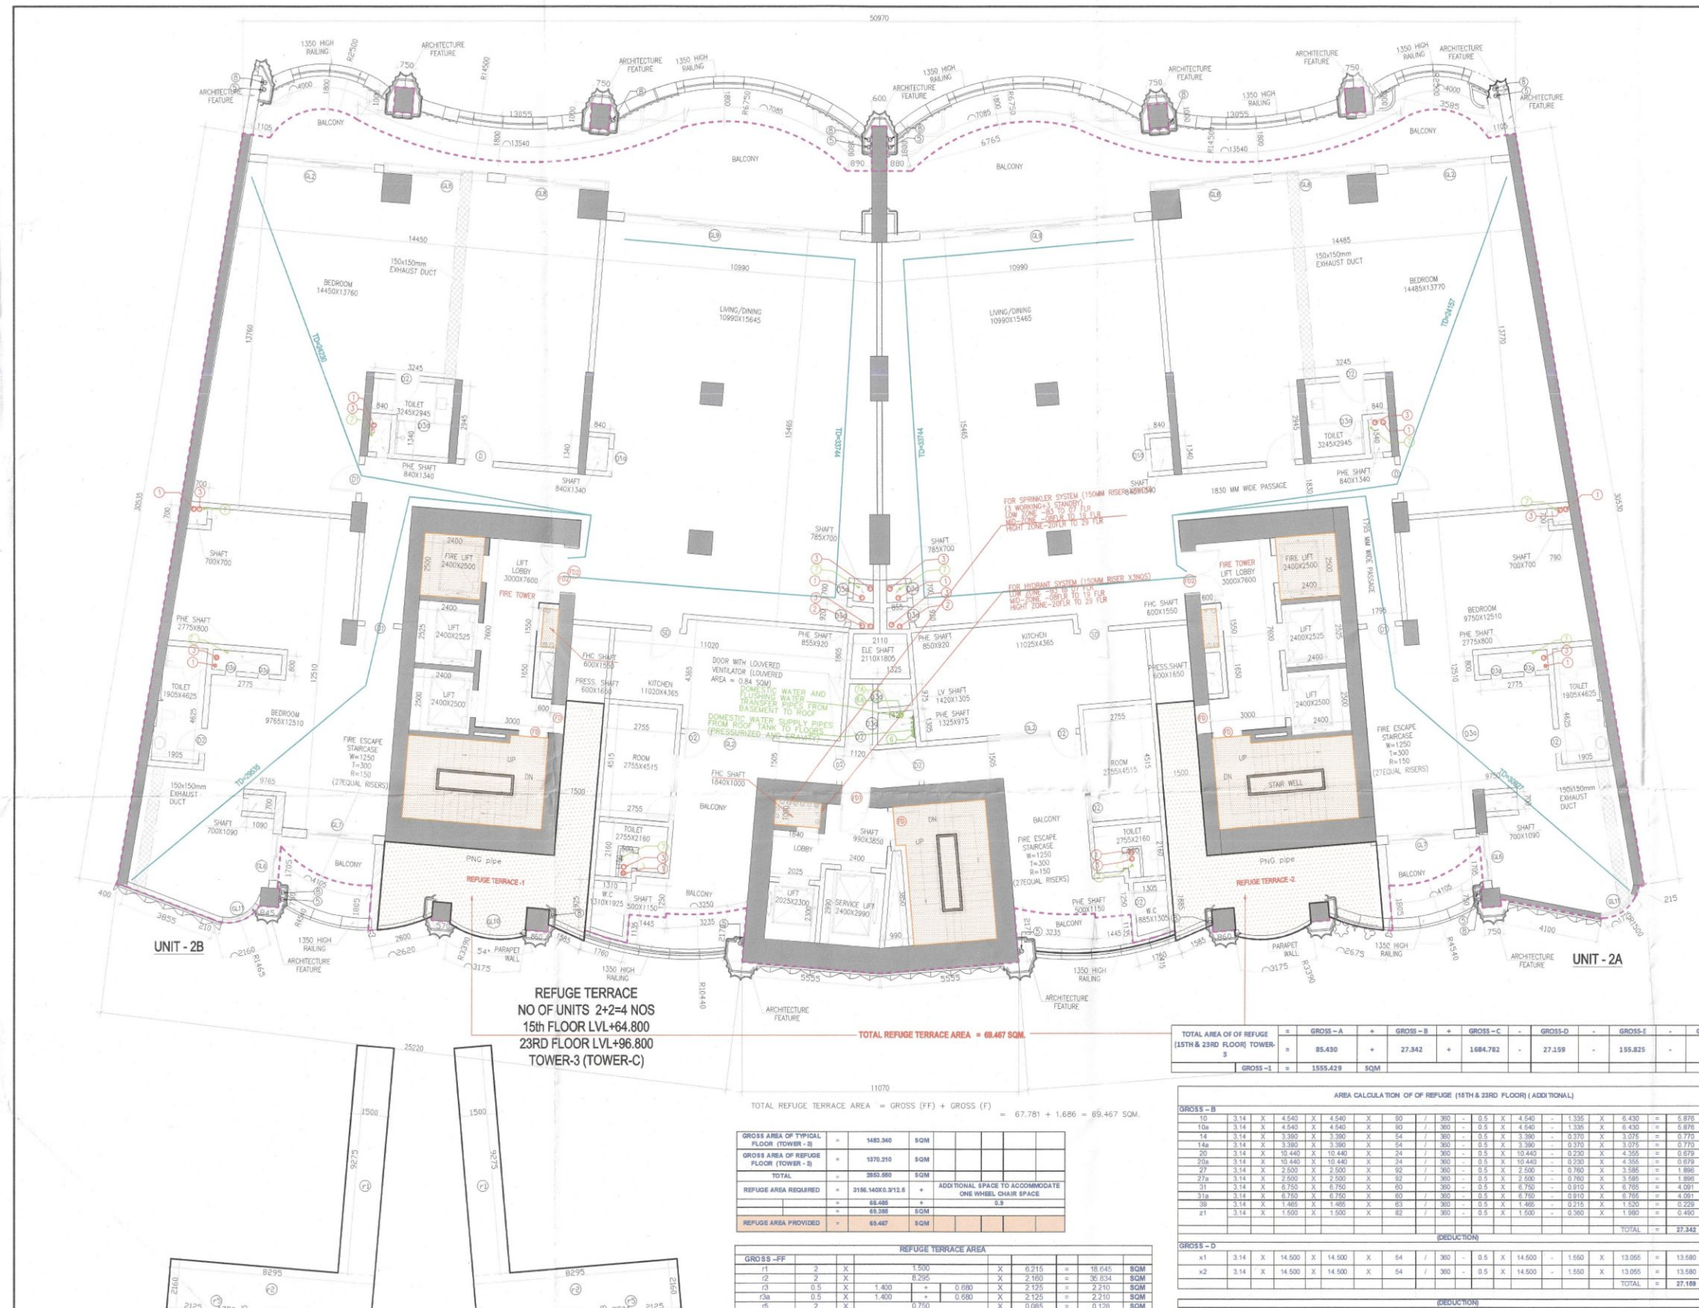

REFUGE TERRACE
NO OF UNITS 2+2=4 NOS
15th FLOOR LVL+64.800
TOWER-3 (TOWER-C)

TOTAL REFUGE TERRACE AREA = GROSS (Y) + GROSS (Y') = 67.781 + 1.686 = 69.467 SQM.


REFUGE TERRACE AREA


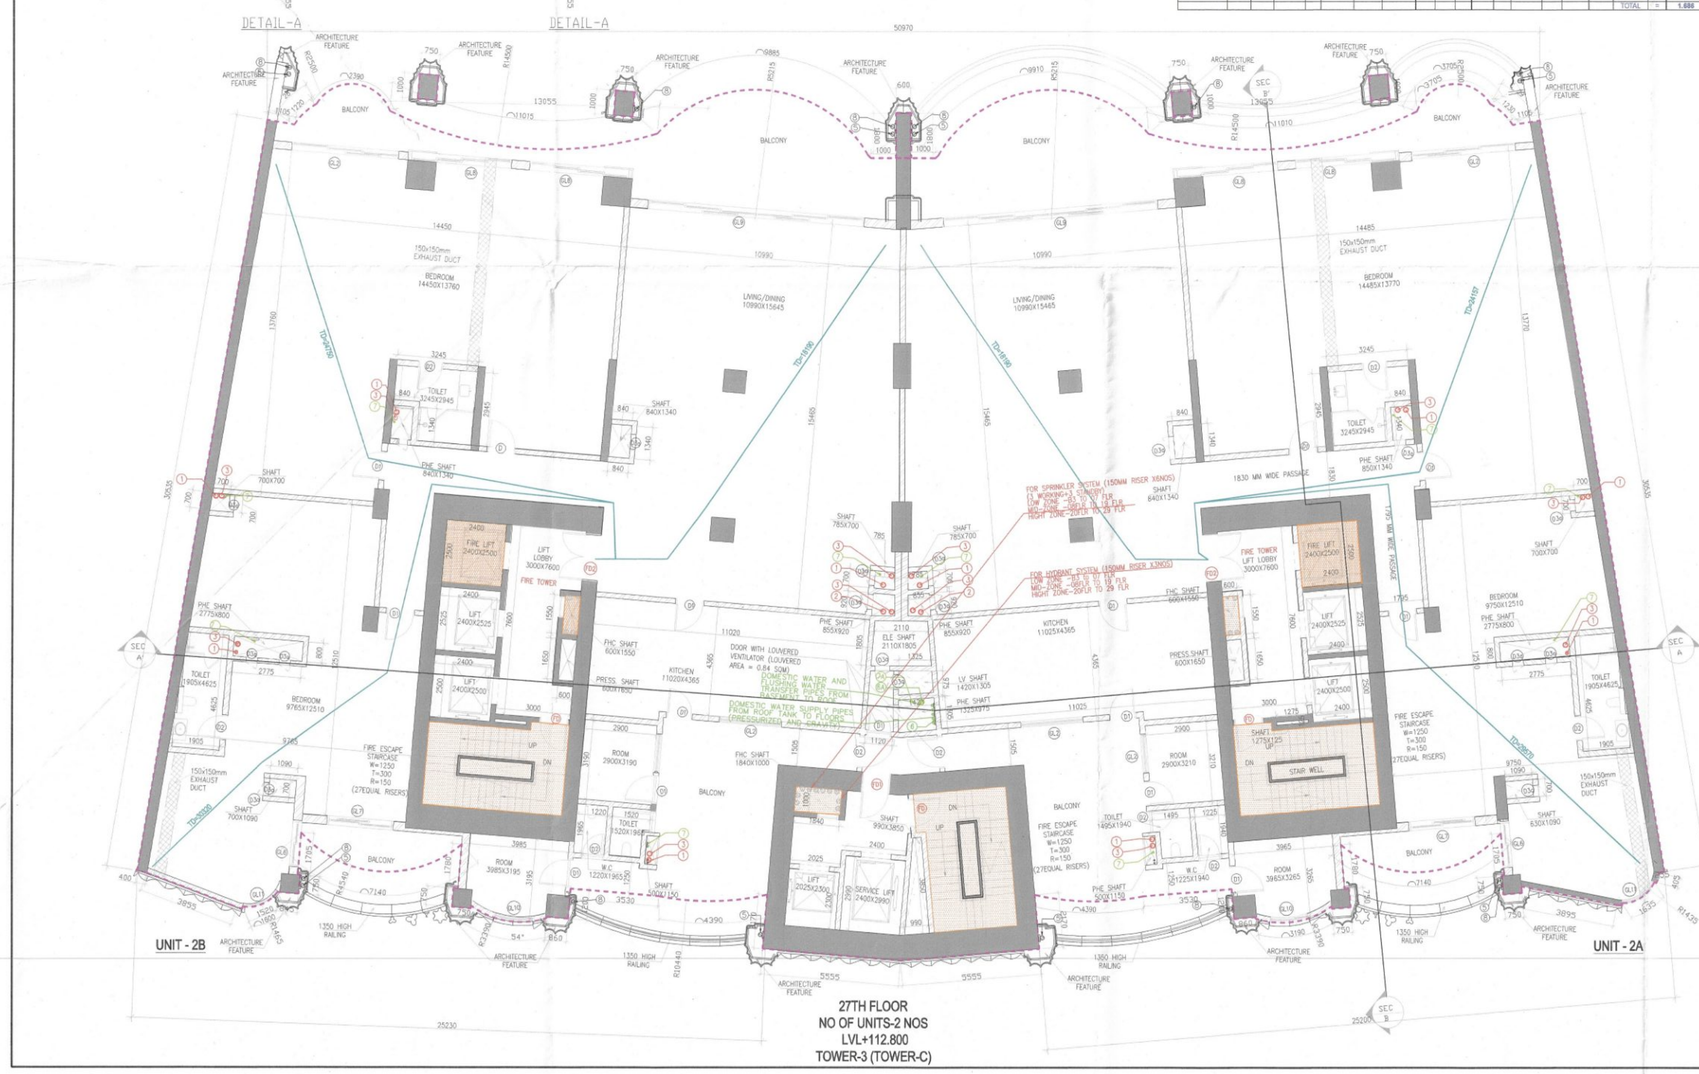

27TH FLOOR
NO OF UNITS-2 NOS
LVL+112.800
TOWER-3 (TOWER-C)

AREA CALCULATION OF REFUGE FLOOR
(15TH & 23RD FLOOR) (TOWER-3) (ADDITIONAL)

GROSS - A																							



