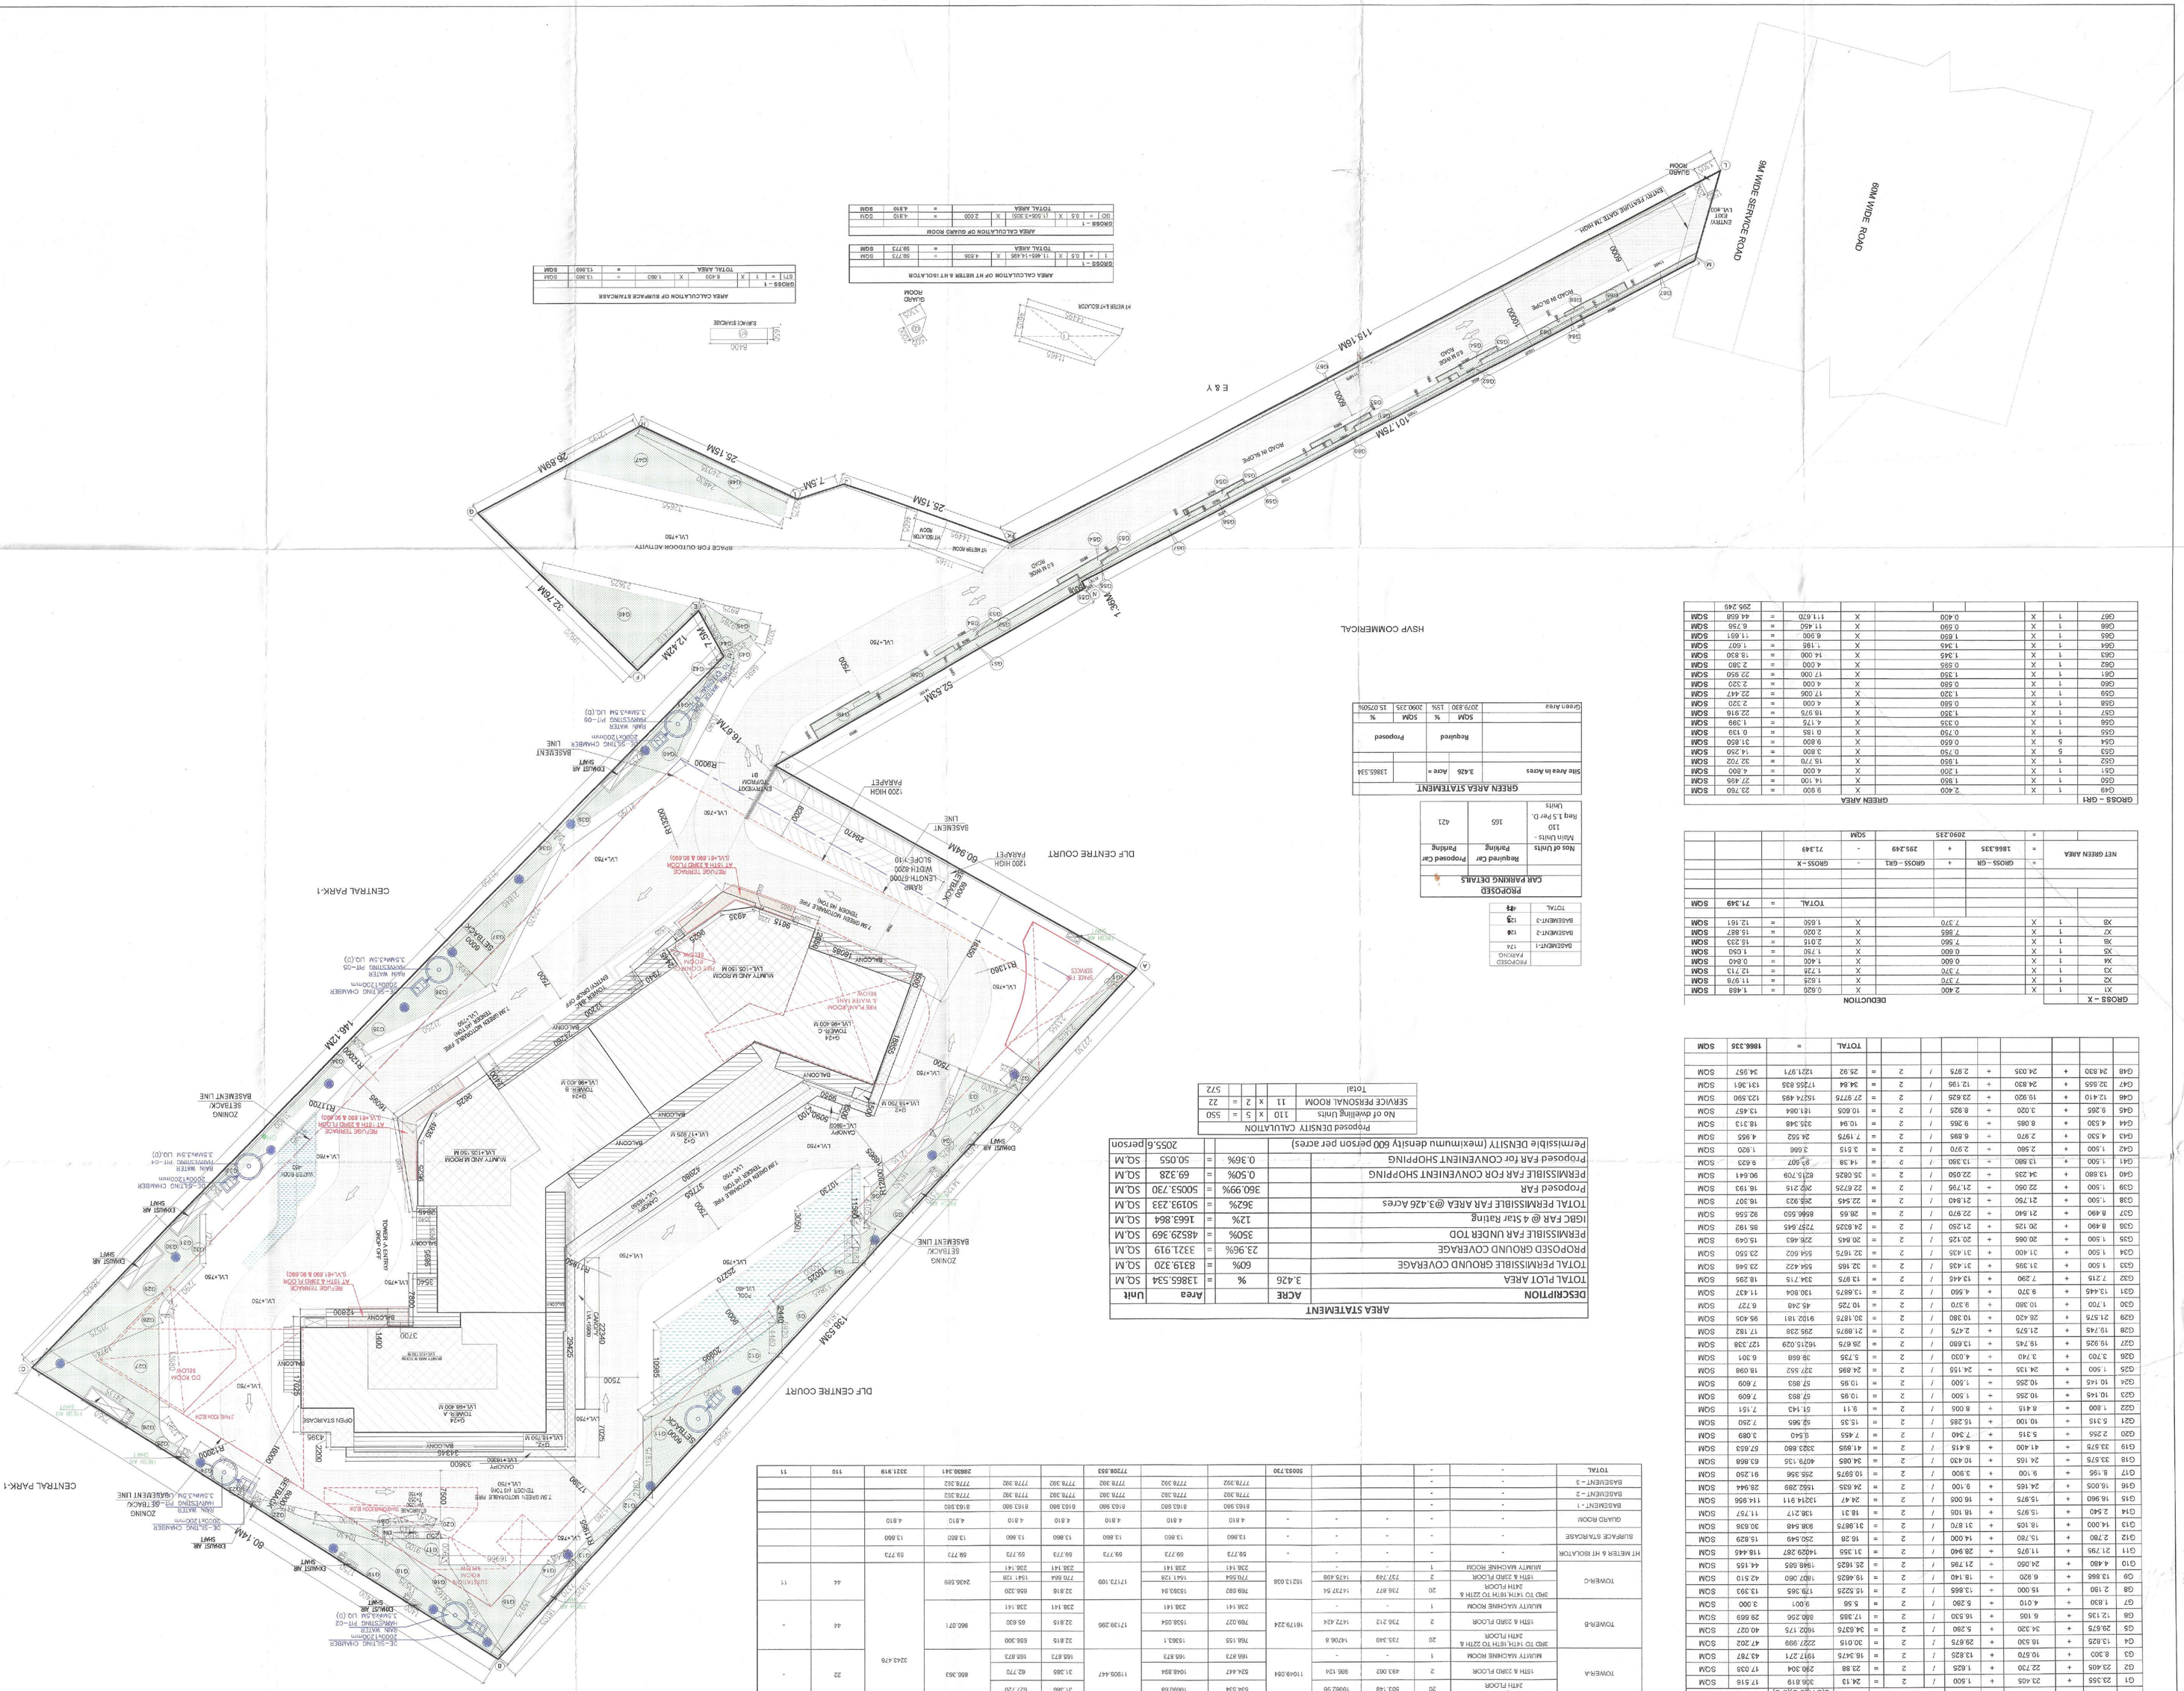
9M WIDE SERVICE ROAD
115.18M
101.73M
1.38M
52.53M
7.50M
25.15M
7.5M
25.19M
25.69M
32.79M
12.42M
7.5M
16.67M
60.84M
DLF CENTRE COURT
CENTRAL PARK-1
136.12M
138.53M
E & Y
HSVP COMMERCIAL
ENTRY/EXIT LVL-400
ENTRY/EXIT LVL-401
RAMP
SLAND ROOM
ROAD IN SLOPE
LIFT MACHINE ROOM
SPACE FOR OUTDOOR ACTIVITY LVL+760
SPACE FOR OUTDOOR ACTIVITY
SUMP
SUMP CAPACITY 2.5M
SUMP CAPACITY 2.5M
GUARD ROOM
GUARD ROOM
AREA CALCULATION OF GUARD ROOM
