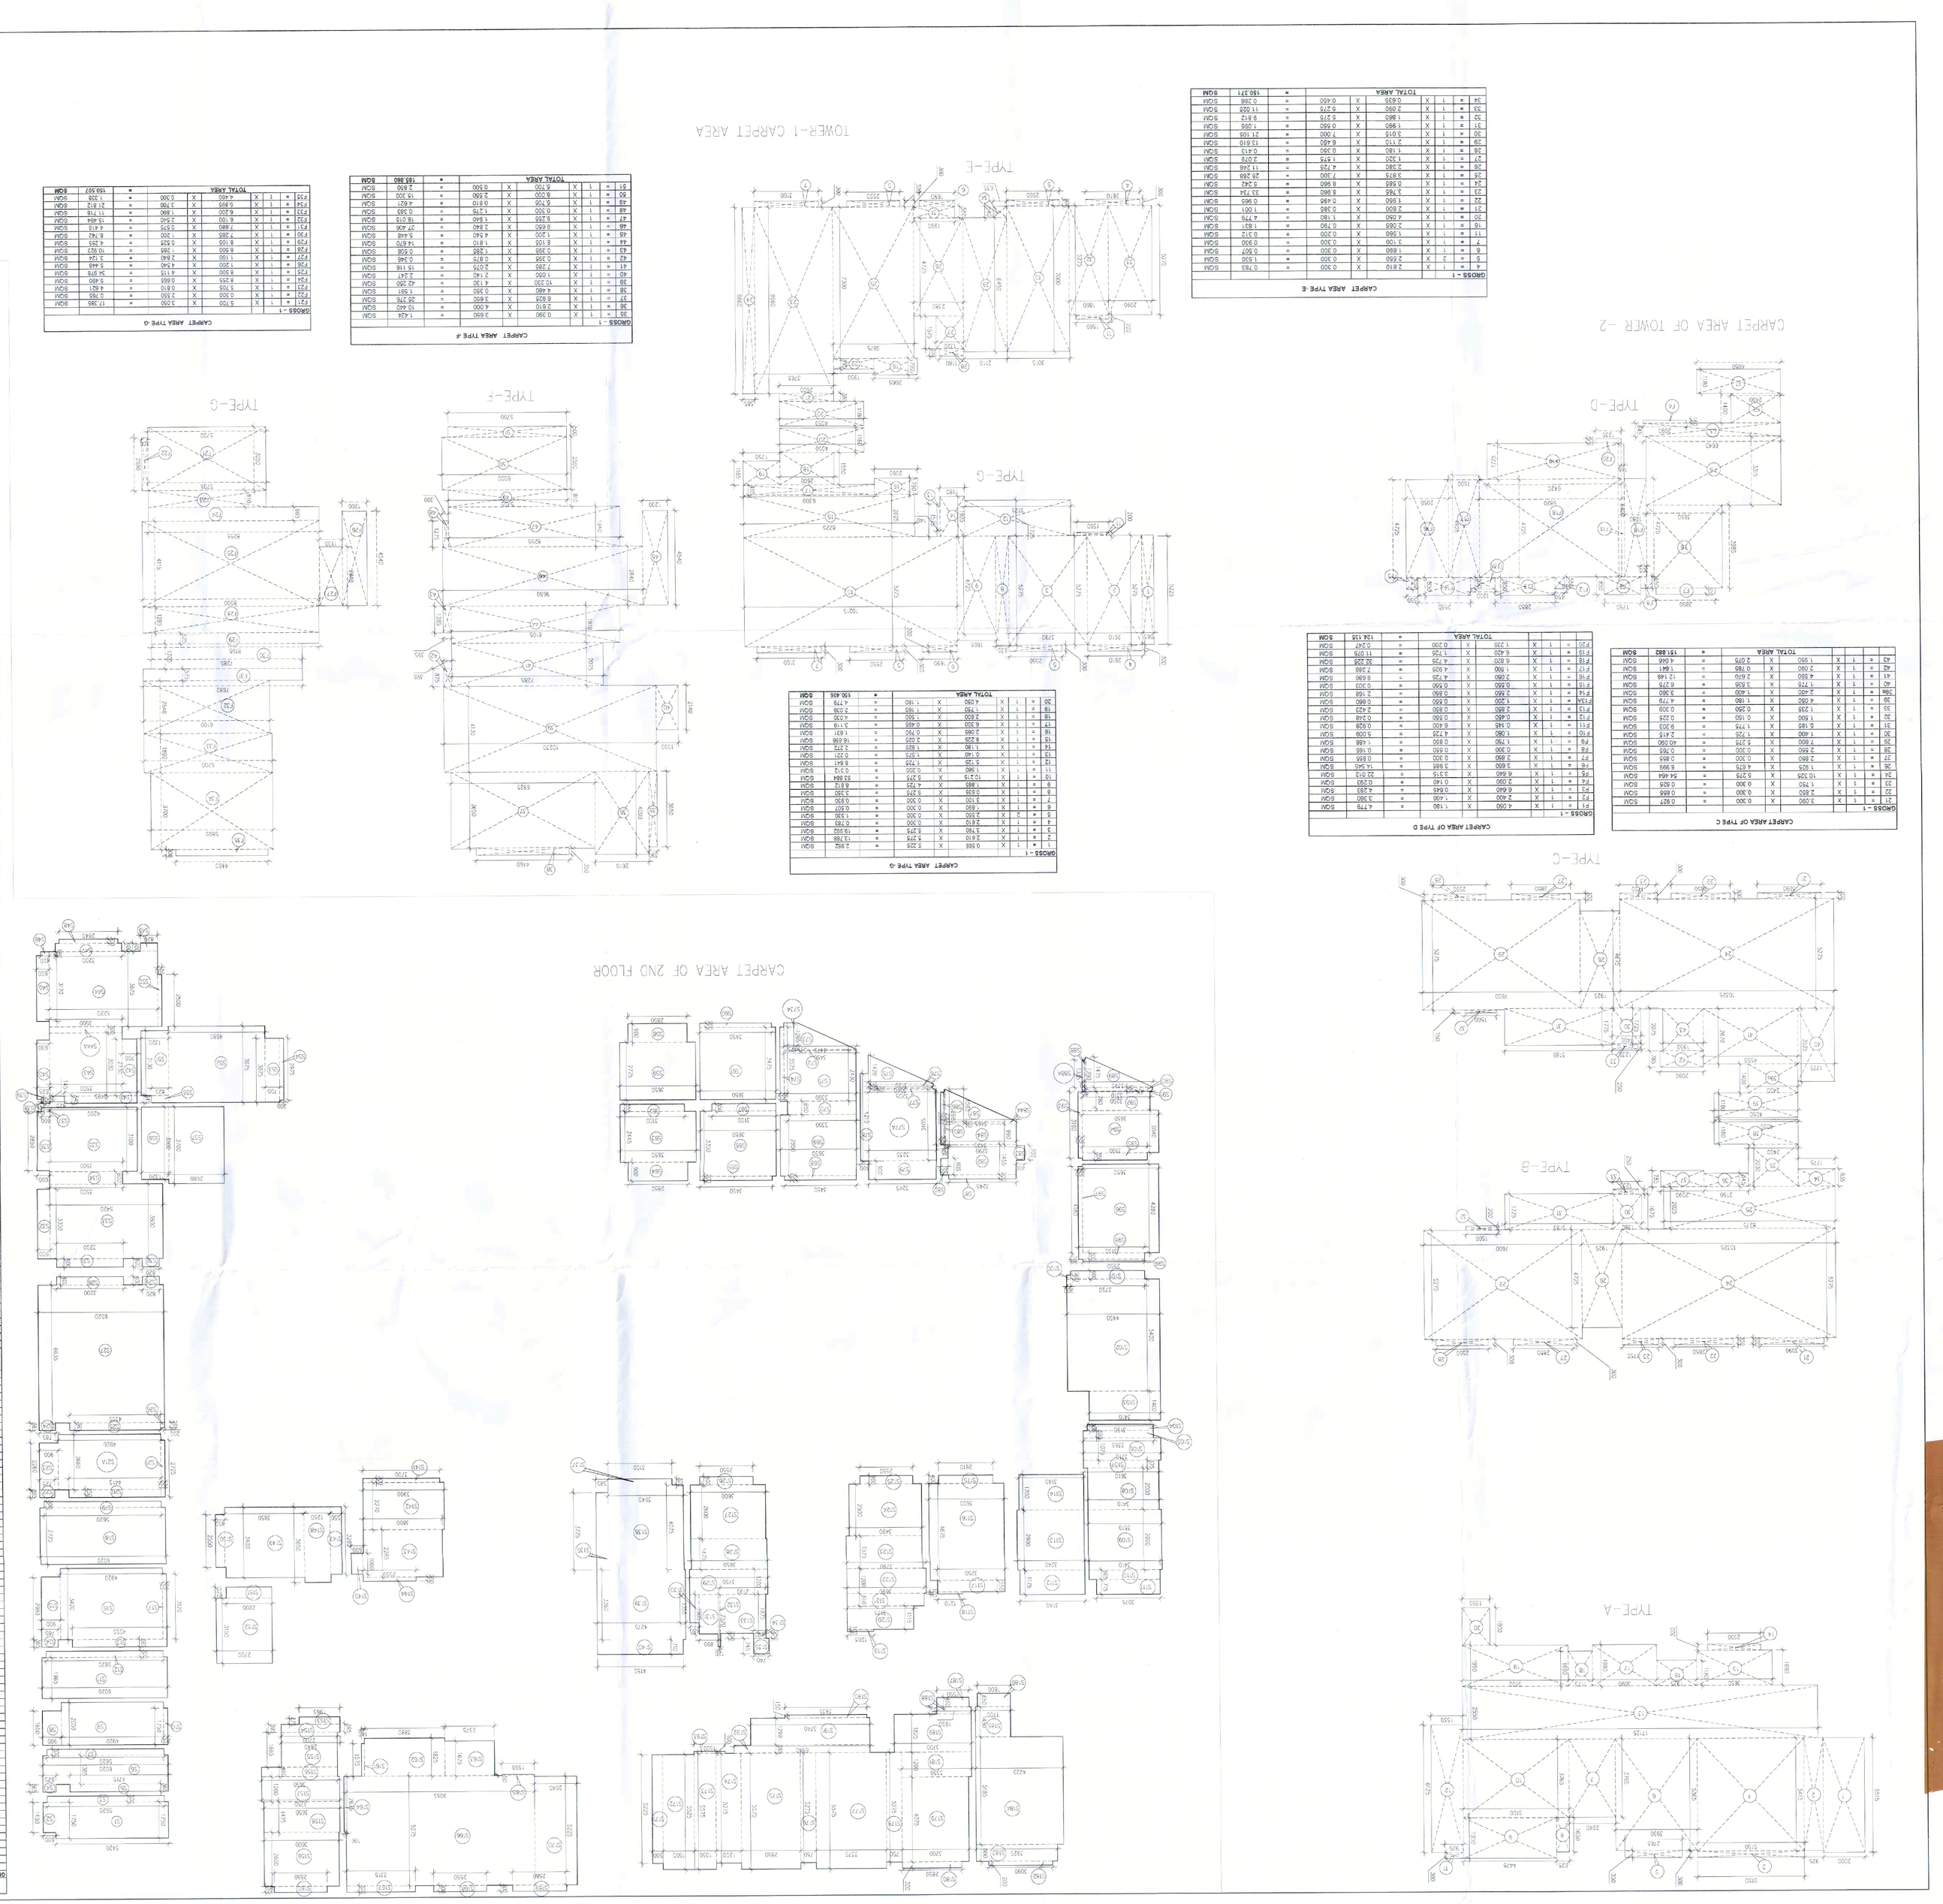
CARPET AREA OF 2ND FLOOR
TYPE-A
TYPE-B
TYPE-C
CARPET AREA OF TYPE C
CARPET AREA OF TYPE E
CARPET AREA OF TOWER -2
TYPE-D
CARPET AREA TYPE-E
TOWER-1 CARPET AREA
TYPE-E
TYPE-G
CARPET AREA TYPE-G
CARPET AREA TYPE-F
TYPE-F
TYPE-G
CARPET AREA TYPE-G
CARPET AREA TYPE-H
CARPET AREA OF 2ND FLOOR
ARCHITECT'S SEAL & SIGNATURE
OWNER'S SEAL & SIGNATURE
PLOT NO-108 SCO-37C GURGAON(PH-9560794794)
GC ASSOCIATES
SANCTIONED
VIDE MEMO No. 2.2/777 DATED
ASSOCIATE ARCHITECT
PROJECTED BUILDING PLAN OF G.H SITE NO.100 IN SECTOR-54GURUGRAM
PROJECT
Note :-
1 BUILDING HAS AUTOMATIC SPRINKLER SYSTEM WHEREVER REQUIRED BY NBC
2 BUILDING WILL BE DESIGNED STRUCTURAL AS PER RELEVENT CODES FOR EARTH QUAKE RESISTANCE
3 POWER BACKUP/ MECHANICAL VENTILATED SHAFTS
Drawing Title :-
CARPET AREA OF 2ND FLOOR
Drawing No:-
CP-02
JULY-2024
Sch MEMBER BPAC
DPT (T) MEMBER BPAC
Ar. Rajender Kumar
CA/2012/65971
Sunil Bhola J.D.
DTP (H) STP (H) MEMBER BPAC
DTP (HQ) Member Secretary BPAC
STP (T) Member BPAC
DTP (H) STP (H) Chairman BPAC