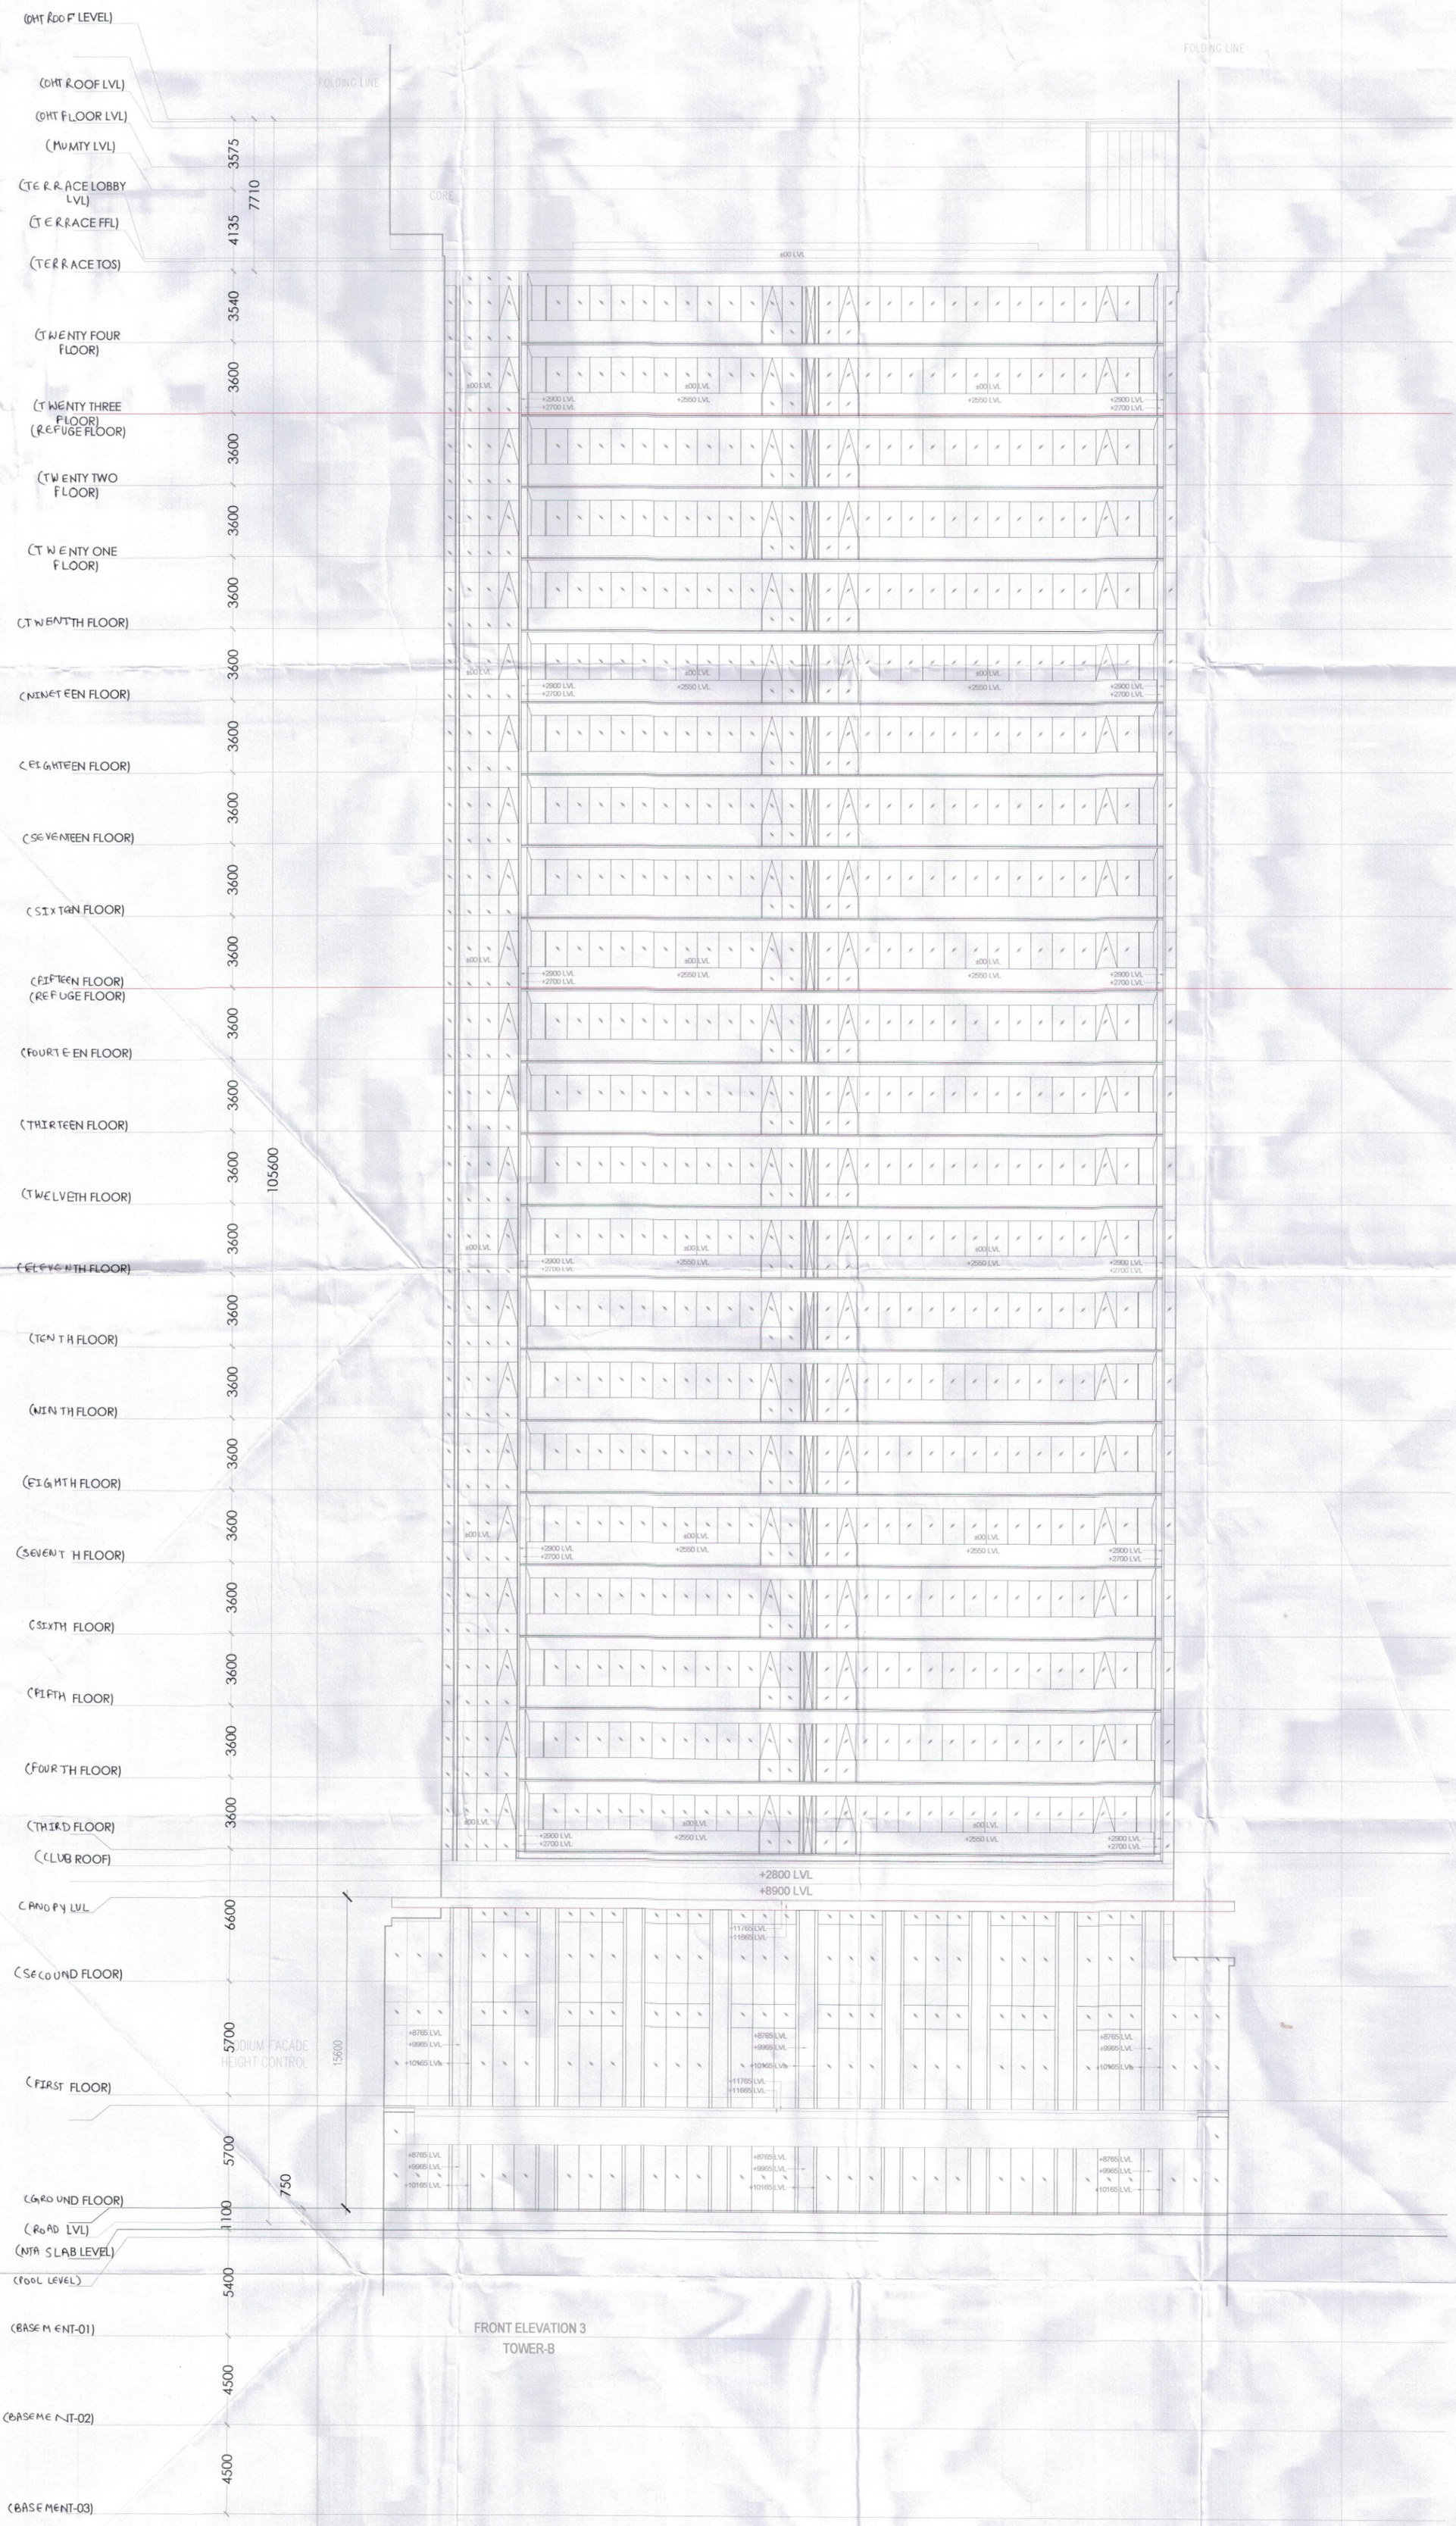

FRONT ELEVATION 3
TOWER-B

DTP (HQ) Member Secretary BPAC
STP (Hq) Member BPAC
CTP Chairman BPAC
Suraj Bhan J.D.
JD (H)
DTP (H)
STP (H) (MEMBER) B.P.A.C.

SANCTIONED
Vide Memo No. 2711112 Dated 15/6/24

NOTES:-
AIR CONDITIONING SYSTEM IS BEING PROVIDED.
DG POWER BACKUP IS BEING PROVIDED.
TOILET ARE MECHANICAL VENTILATED.
ALL LIFTS SHALL HAVE POWER BACK-UP.
ALL ELECTRICAL INSTALLATION SHELL BE AS PER PROVISION OF RELEVANT CODE.
FIRE/FIGHTING/SAFETY PROVISIONS WILL BE AS PER RELEVANT CODE PROVISIONS.
BASEMENT AREA SHELL HAVE MECHANICALLY VENTILATED AS PER RELEVANT CODE.
ALL TOILETS ARE VENTILATED AS PER HARYANA BUILDING CODE 2017.
BUILDINGS HAS AUTOMATIC SPRINKLER SYSTEM WHEREVER REQUIRED BY RELEVANT CODE.
BUILDING WILL BE DESIGNED(STRUCTURES)AS PER RELEVANT I.S.CODES FOR EARTHQUAKE RESISTANCE.
SOLAR PANELS OF REQUIRED CAPACITY SHELL BE PROVIDED AS PER HARE DA/ZONING NORMS.
ALL HANDICAP RAMPS WITH RAILING.
ALL FIRE FIGHTING INSTALLATIONS SHELL BE AS PER PROVISION OF RELEVANT CODE.
THE RAINWATER HARVESTING SYSTEM SHELL BE PROVIDED AS PER CENTRAL GROUND WATER AUTHORITY NORMS.

PROJECT
BUILDING PLAN OF G.H. SITE NO.1 IN SECTOR-42 GURUGRAM

OWNER
M/s Experion Developers Pvt. Ltd.
(Formerly M/s Gold Developers Pvt. Ltd)
8th Floor, Milestone Experion Centre, Sector 15(Part-2), Gurgaon, Haryana-122001

ARCHITECTS
Arcop Associates Pvt. Ltd.
Plot 36B, Sector-32, Gurgaon 122001
Ph. 26242050,26242169

ASSOCIATE ARCHITECTS-Submission Drawings
CosMAN, 11th Floor, Tower-2 , DLF Corporate Greens Sector-74A, Gurgaon 122004

OWNER'S SEAL & SIGNATURE
Experion Developers Pvt. Ltd.

ARCHITECT'S SEAL & SIGNATURE
Ar. Ravinder Kumar
CA/2012/55971

AUGUST-2024 | Scale : 1:100

Drawing Title:-
ELEVATION 3
TOWER B

Drawing No:-
EL-03

DDT (T) MEMBER BPAC