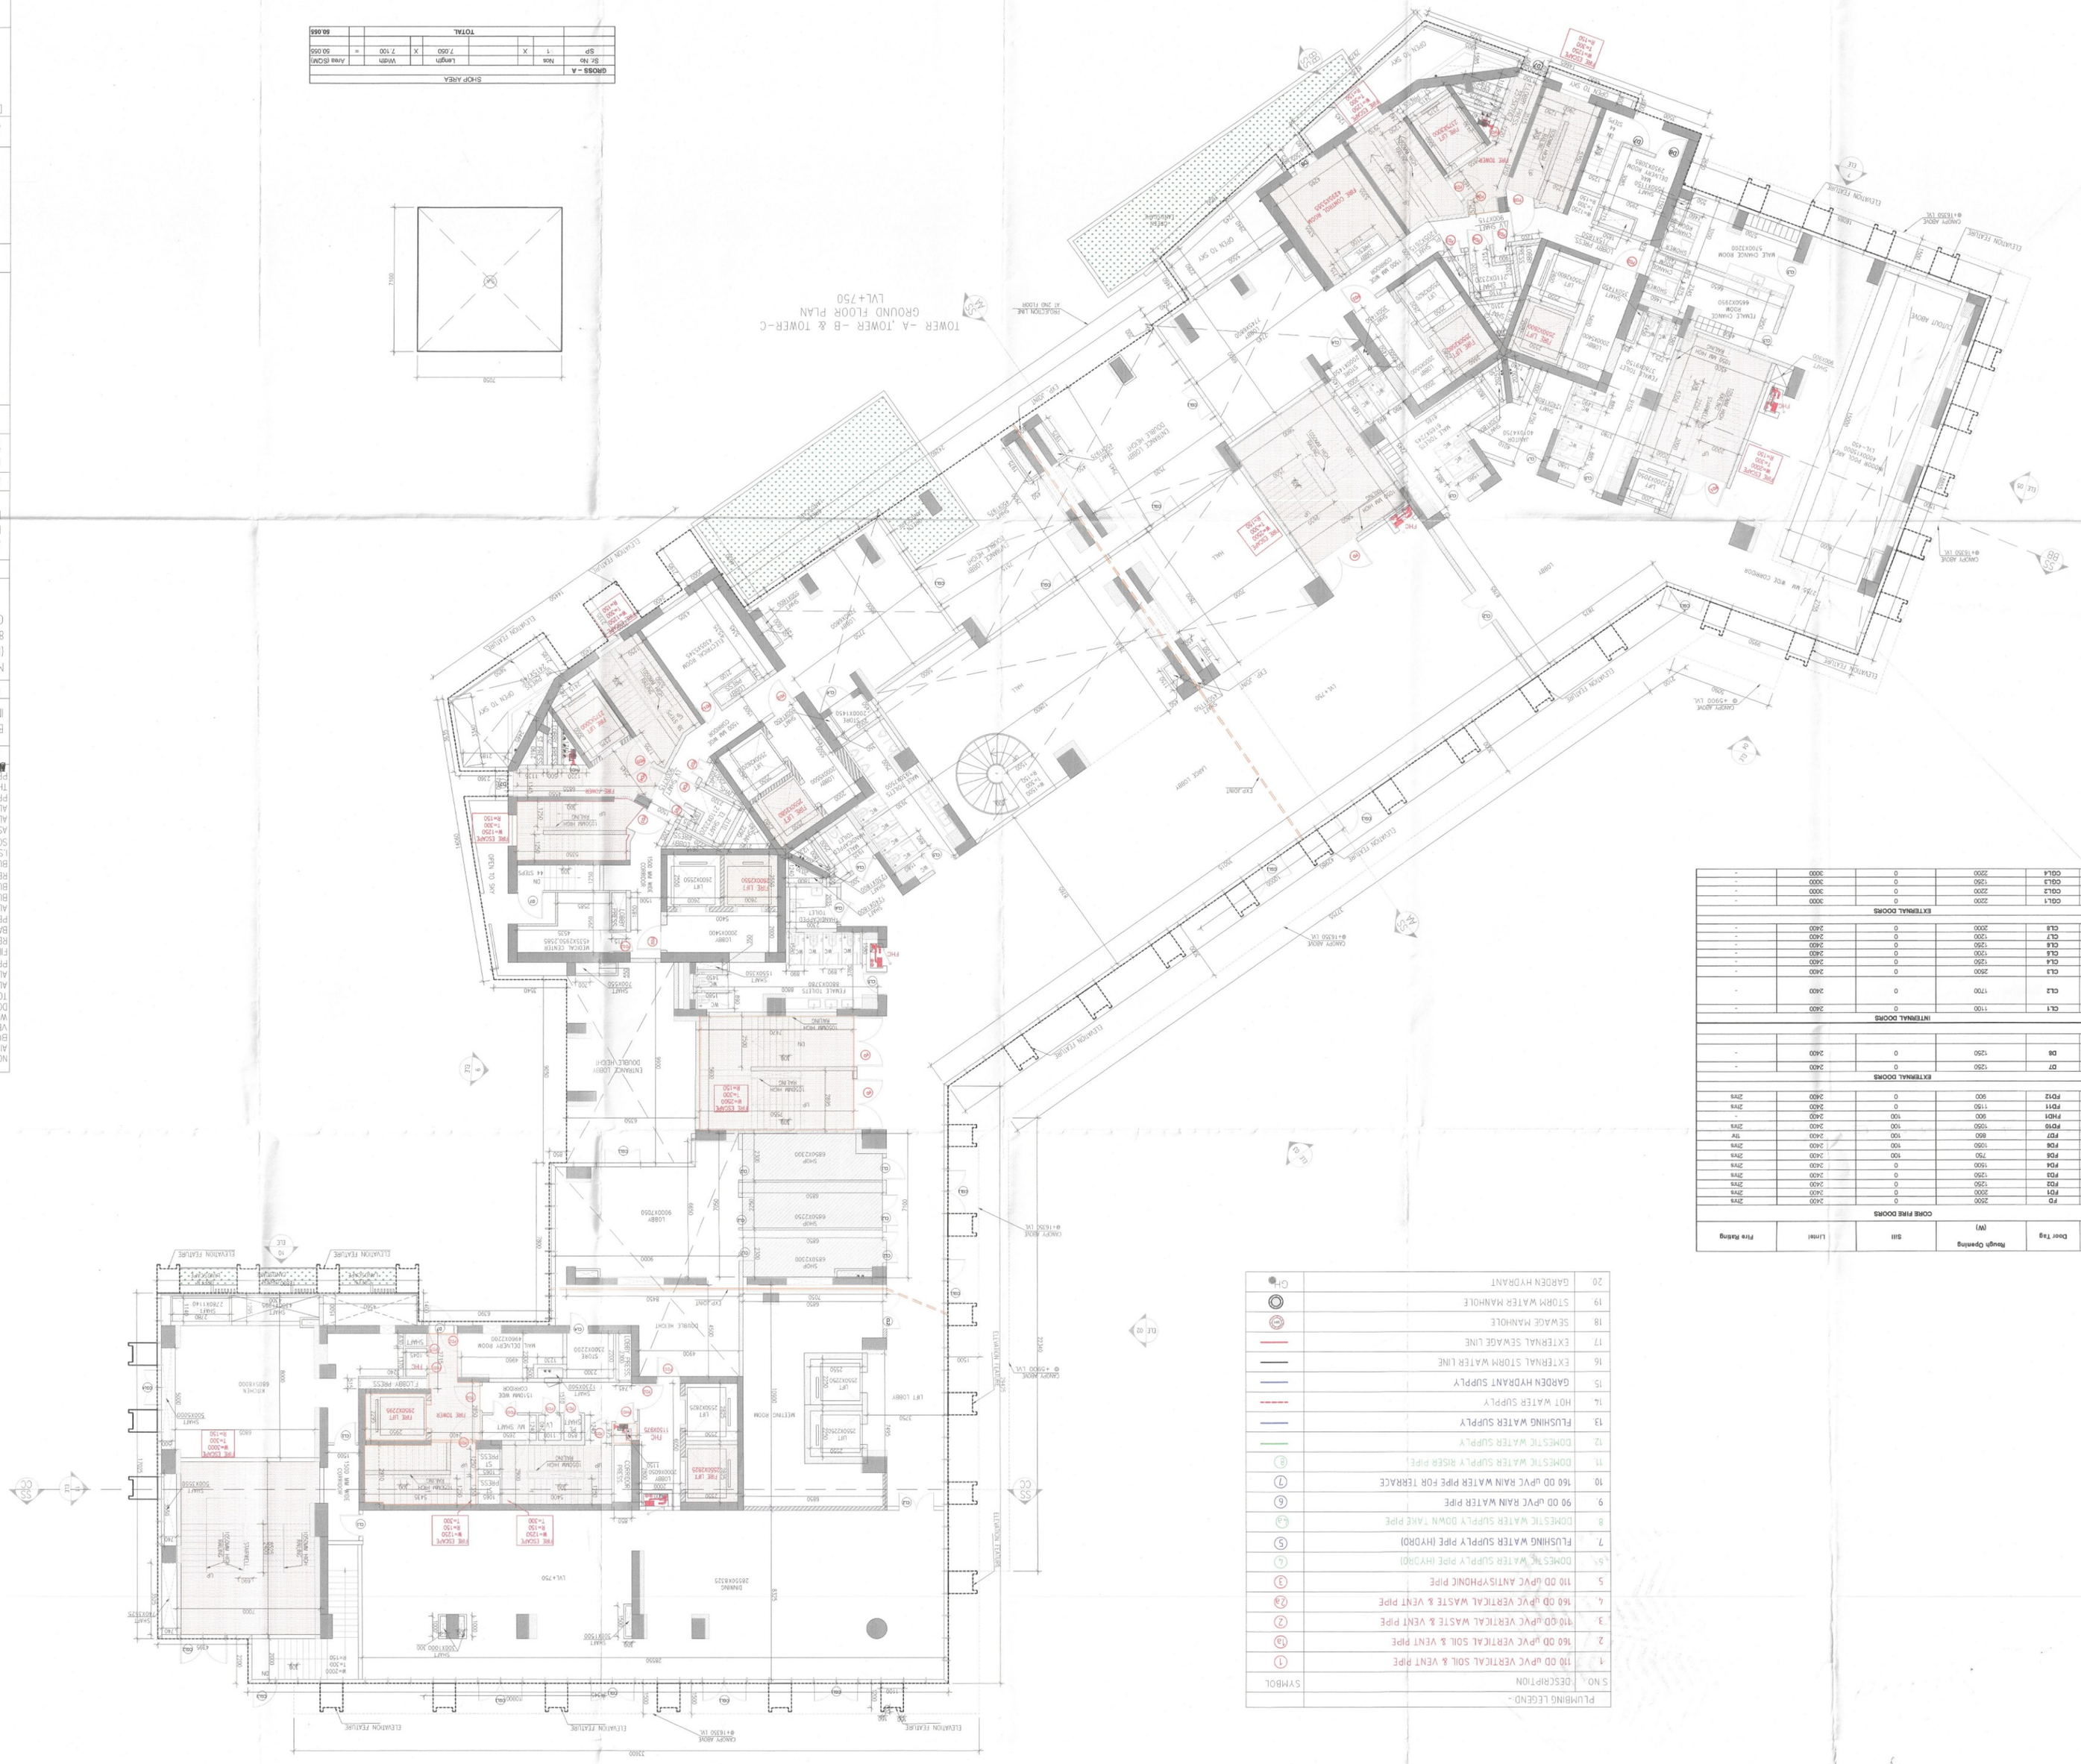
TOWER -A ,TOWER -B & TOWER-C
GROUND FLOOR PLAN
LVL+750
ELEVATION FEATURE
CANOPY ABOVE
TO 2ND FLOOR
OPEN TO SKY
SHAFT
LIFT LOBBY
LIFT
LOBBY
MEDICAL CENTRE
FEMALE TOILETS
MALE TOILETS
FIRE TOWER
FIRE LIFT
FIRE ESCAPE
FIRE DOOR
FIRE HYDRANT
FIRE HOSE REEL
