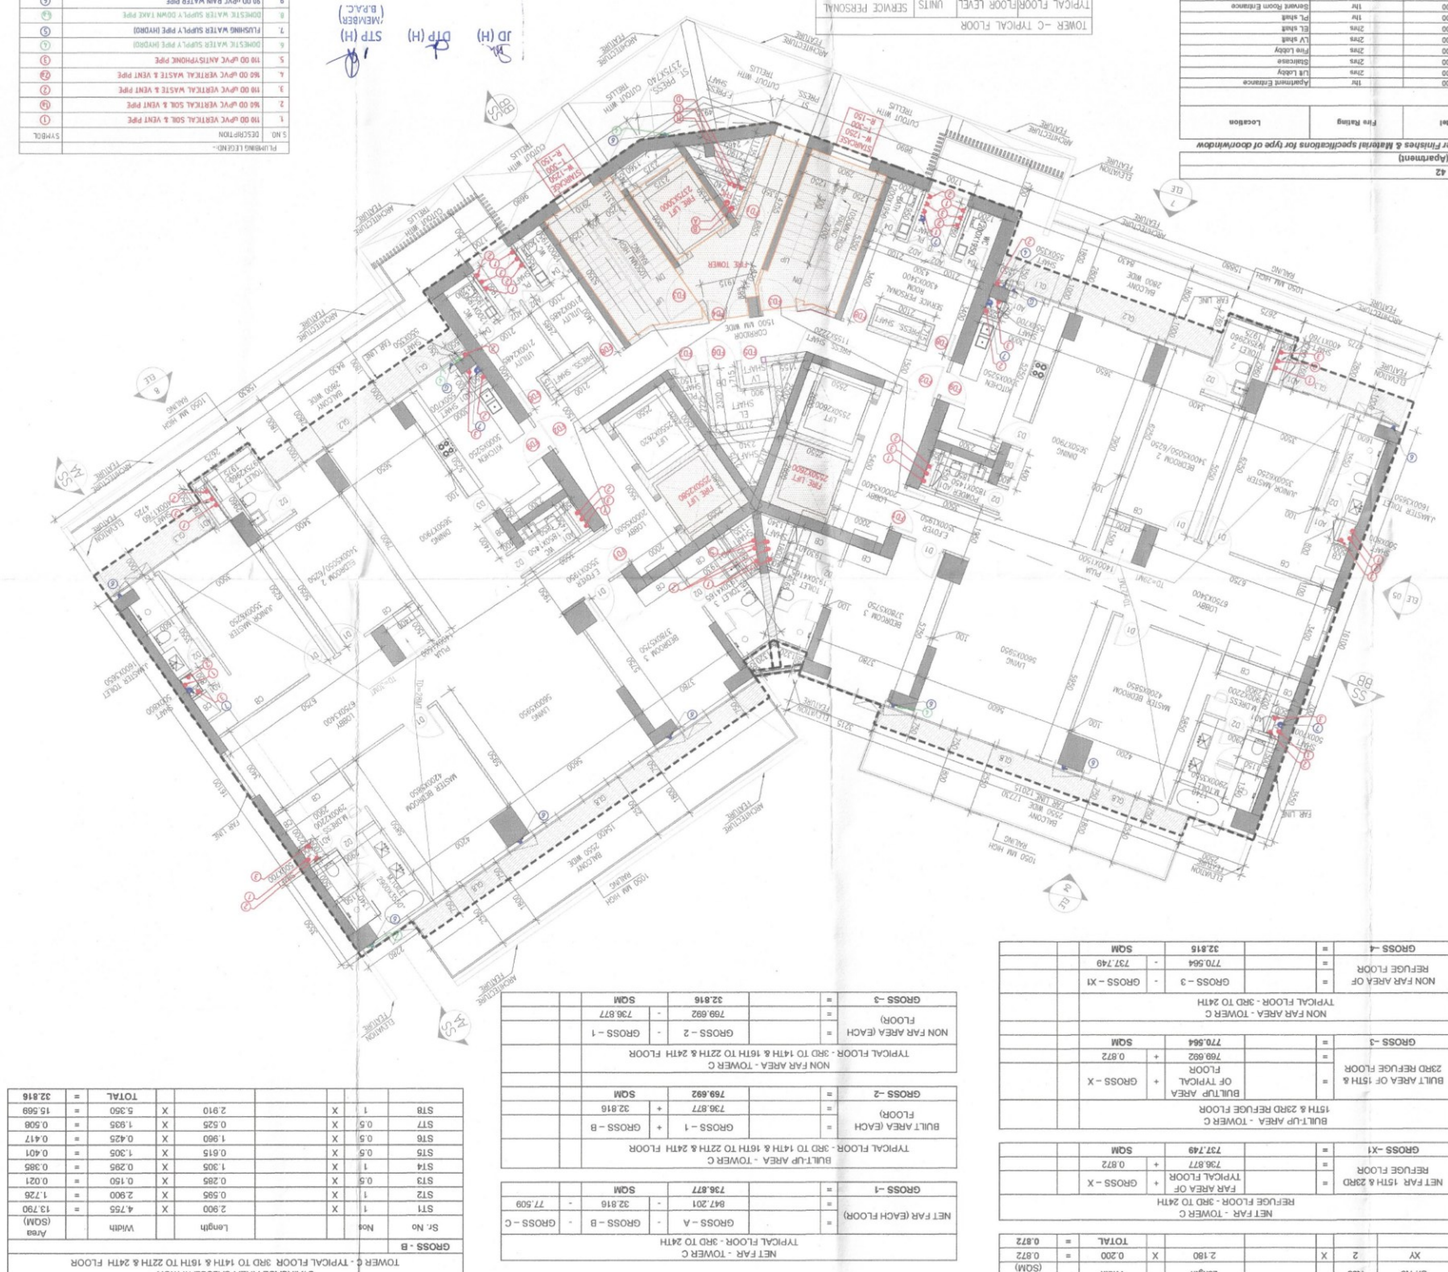




EXPERION SECTOR 42

DOOR WINDOW SCHEDULE (Aluminium)

NOTE: This drawing is to be read in conjunction with Fenestration schedule, Refer Fenestration & Material specifications for type of doors/windows.

S.No	Door Tag	Height Opening (Nos)	Sill	Lintel	Fire Rating	Location
CORE FIRE DOORS						
INTERNAL DOORS						
1	D1	1100	0	2400	-	Staircase
2	D2	900	0	2400	-	Toilet
3	D3	1000	0	2400	-	Kitchen
4	D4	800	0	2400	-	Lobby Toilet
EXTERNAL DOORS						
1	D5	1000	0	2400	-	Kitchen Balcony Door
2	D6	900	0	2400	-	Lobby Balcony Door
INTERNAL SHUTT DOORS						
1	AD1	600	600	2400	-	Pvt. Shaft door
2	AD2	800	100	2400	-	Pvt. Shaft door

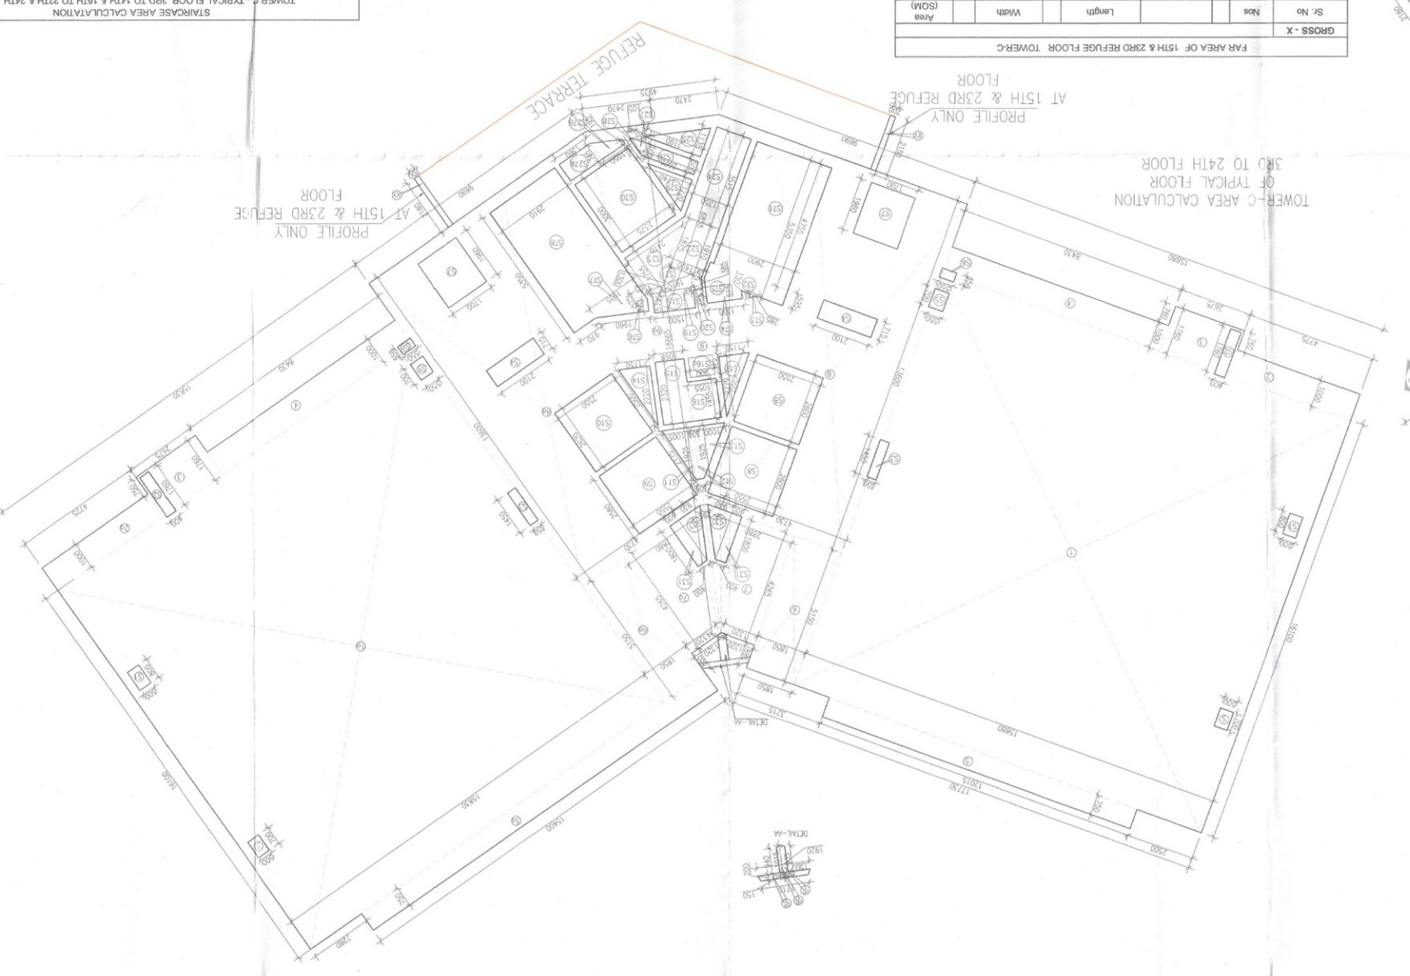

FAR AREA OF 15TH & 23RD REFUGE FLOOR TOWER-C							
GROSS - X							
Sr. No	Nos		Length		Width		Area (SQM)
XY	2	X	2.180	X	0.200	=	0.872
					TOTAL	=	0.872

NET FAR 15TH & 23RD REFUGE FLOOR TOWER-C						
NET FAR 15TH & 23RD REFUGE FLOOR	=	FAR AREA OF TYPICAL FLOOR	736.877	+	GROSS - X	0.872
						737.749 SQM
GROSS -X1	=					



STAIRCASE AREA CALCULATION TOWER C - TYPICAL FLOOR 3RD TO 14TH & 16TH TO 22TH & 24TH FLOOR							
GROSS - B							
Sr. No	Nos		Length		Width		Area (SQM)
				TOTAL		=	32.816

FAR CALCULATION - TOWER C TYPICAL FLOOR - 3RD TO 14TH & 16TH TO 22TH & 24TH FLOOR											
GROSS - A											
Sr. No	Nos		Length				Width				Area (SQM)
1	1	X	15.880				16.100			=	255.668
1a	1	X	15.630			X	16.100			=	254.863
2	1	X	4.775			X	1.000			=	4.775
2a	1	X	4.775			X	1.000			=	4.775
3	2	X	8.430			X	1.000			=	16.860
4	2	X	8.215			X	1.700			=	28.416
5	1	X	15.015			X	0.750			=	11.261
6	1	X	1.805			X	0.150			=	0.271
6a	1	X	15.430			X	0.750			=	11.573
7	0.5	X	1.805			X	0.150			=	0.135
7a	0.5	X	1.805			X	0.150			=	0.135
8	0.5	X	1.805			X	0.150			=	0.135
8a	0.5	X	1.805			X	0.150			=	0.135
9	0.5	X	2.470			X	0.150			=	0.185
9a	0.5	X	2.470			X	0.150			=	0.185
158a	0.5	X	2.470			X	0.150			=