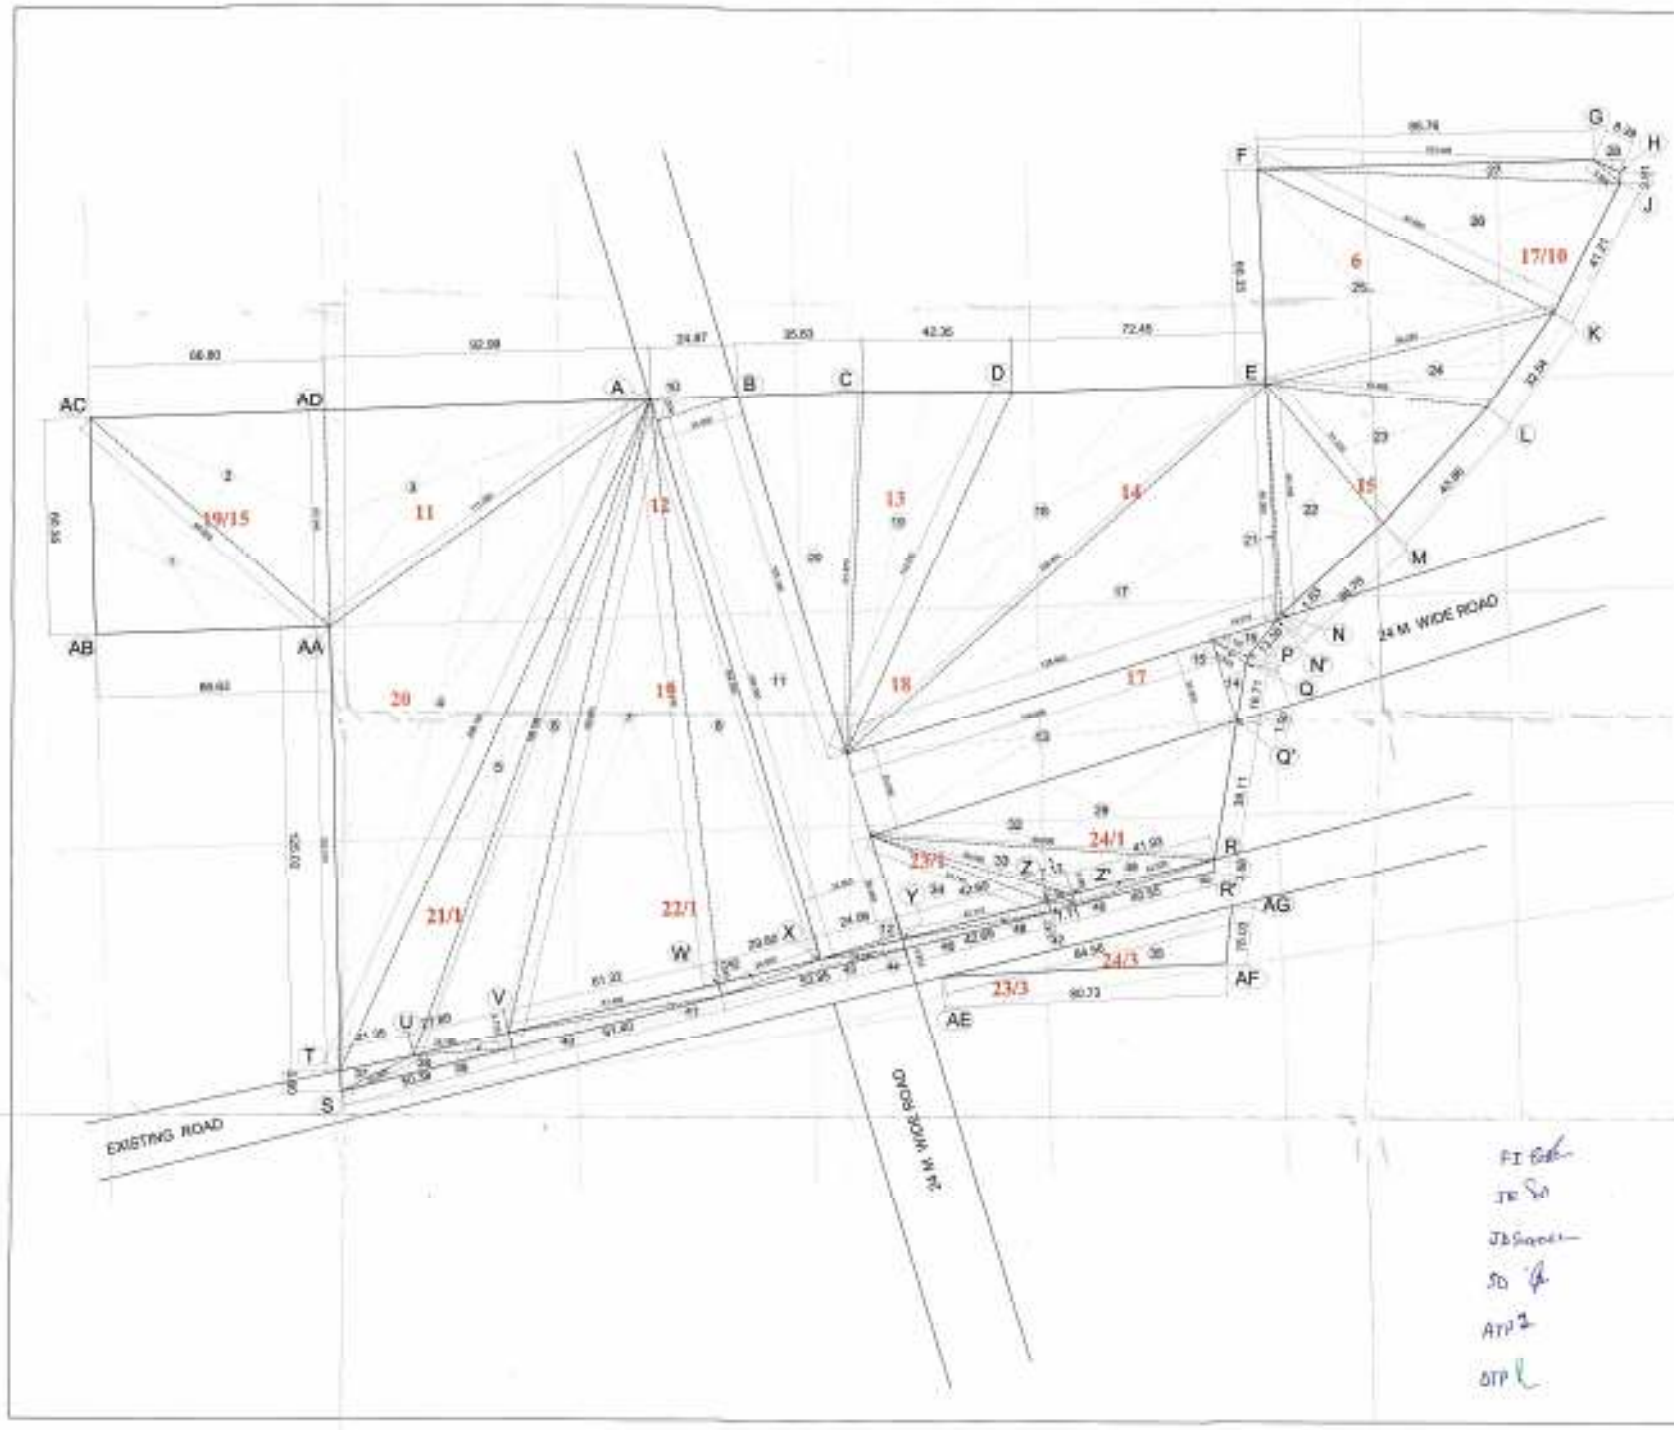

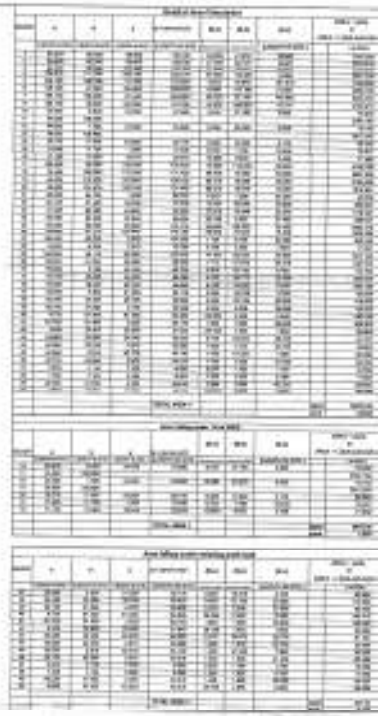

Architects Signature

VIKAS GARG, ARCHITECT
Council of Architecture
Registration No.: CA/2007/72473

Owners Signature

PROJECT:-
GROUP HOUSING COLONY MEASURING 14.029 ACRES(LICENCE NO.265 OF 2007 dated 2-12-2007) IN SECTOR 62 GURGAON MANESAR URBAN COMPLEX BEING DEVELOPED BY JUHI PROMOTERS PVT LTD AND OTHERS.

KHASRA DETAIL
KHASRA NO. 19 of Rectangle 17, Khasra No. 6, 11, 12, 13, 14, 15, 17, 18, 19, 20, 21/1, 22/1, 23/1, 23/3, 24/1, 24/3 of Rectangle No. 18 and Khasra No. 15 of Rectangle No. 19 falling in village Nangli Umarpur, Tehsil & Distt. Gurgaon.

DWG. TITLE:-
DEMARCATION PLAN

SCALE:- 1 : 150

DRG. NO.
EMGP/DM/SEC-62/14GH/01

N

PI Cell
JE SD
JE Sanitation
SD
ATP 2
STP