AREA STATEMENT

LICENCSED AREA OF SITE	=	9.53 ACRES	
AREA OF SITE AS PER ZONING	=	9.53 ACRES OR	38566.481 SQM.
PERMISSIBLE F.A.R.@ 175%	=	67491.342 SQM.	
PERMISSIBLE GREEN FAR @ 12%(GBC GOLD RATING)=	=	4627.977 SQM.	
TOTAL PERMISSIBLE F.A.R @187 (175+12)	=	72119.319 SQM.	
PROPOSED F.A.R.	=	71817.666 SQM. OR 71817.666X100 / 38566.481	=186.217 %
PERMISSIBLE GROUND COVERAGE @35%	=	13498.268 SQM.	
PROPOSED GROUND COVERAGE	=	4584.001 SQM. OR 4584.001X100 / 38566.481	=11.885%
PERMISSIBLE AREA OF CONVENIENT SHOPPING @ 0.50%	=	38566.481X0.5/100 = 192.832 sqm.	
PROPOSED AREA OF CONVENIENT SHOPPING	=	192.064 OR 192.064X100/38566.481 =	0.498%
PERMISSIBLE DENSITY = 100 TO 200 PPA			
PROPOSED DENSITY = 2408/9.53 = 252.62 PPA			

REQUIRED PUBLIC AMENITIES

REQUIRED EWS UNITS	=	10% OF TOTAL UNITS (MAN+EWS) = 15X518/100 = 77.7 TO SAY 78 NOS.
PROPOSED EWS UNITS	=	94 NOS. OR 94X100/518 = 18.14%
REQUIRED SERVANT ROOMS	=	10% OF MAIN UNITS =10X424/100 = 42.4 TO SAY 43 NOS.
PROPOSED SERVANT ROOMS	=	50 NOS. OR 50X100/424 = 11.79%

POPULATION CALCULATION

MAIN UNITS	=	424 X 5 =2120
EWS	=	94 X 2 = 188
SERVANTS	=	50 X 2 = 100
TOTAL	=	2408

ORGANIZED OPEN SPACE Ie tot-lots REQUIRED = 5784.972 SQM. = 15% OF THE PLOT
ORGANIZED OPEN SPACE Ie tot-lots PROVIDED = 5788.361 SQM. = 15.008 % OF THE PLOT

ECS (CAR PARKING)PARKING

REQUIRED ECS (CAR PARKING) FOR MAIN UNITS = 1.5 ECS PER MAIN UNIT
= 424 X 1.5 = 636 ECS
PROPOSED ECS (CAR PARKING) FOR MAIN UNITS = 706 ECS

ECS (CAR PARKING) CAPACITY ON SURFACE = 1239.780 SQM.(@23/SQM.)= 54 ECS
PROPOSED ECS (CAR PARKING) ON SURFACE = 56 ECS (32 CARS EWS +16 CARS SURFACE + 8 CARS HANDICAPPED)

S.No.	Description of Phases	Area (In acres)	Towers/Building	Legend
01	Phase-1	3.91	Towers-3&4,Club & Green area above IOCL/GAIL line	
02	Phase-2	2.73	Towers-1&2	
03	Phase-3	0.87	Commercial Block & 24m wide road	
04	Phase-4	1.62	Towers-5,Nursery school & Club-2	
05	Nil	0.40	EWS Block	
Total area(In Acres)=		9.53		

CARS PROPOSED

BASEMENT-1(PHASE-1)	=339
SURFACE(PHASE-01&2)	=16
SURFACE HANDICAPPED (PHASE-01&2)	=08
BASEMENT-1(PHASE-2)	=171
BASEMENT-2(PHASE-2)	=172
TOTAL	=706

AREA STATEMENT

LICENCSED AREA OF SITE	=	9.53 ACRES	
AREA OF SITE AS PER ZONING	=	9.53 ACRES OR	38566.481 SQM.
PERMISSIBLE F.A.R.@ 175%	=	67491.342 SQM.	
PERMISSIBLE GREEN FAR @ 12%(GBC GOLD RATING)=	=	4627.977 SQM.	
TOTAL PERMISSIBLE F.A.R @187 (175+12)	=	72119.319 SQM.	
PROPOSED F.A.R.	=	71817.666 SQM. OR 71817.666X100 / 38566.481	=186.217 %
PERMISSIBLE GROUND COVERAGE @35%	=	13498.268 SQM.	
PROPOSED GROUND COVERAGE	=	4584.001 SQM. OR 4584.001X100 / 38566.481	=11.885%
PERMISSIBLE AREA OF CONVENIENT SHOPPING @ 0.50%	=	38566.481X0.5/100 = 192.832 sqm.	
PROPOSED AREA OF CONVENIENT SHOPPING	=	192.064 OR 192.064X100/38566.481 =	0.498%
PERMISSIBLE DENSITY = 100 TO 200 PPA			
PROPOSED DENSITY = 2408/9.53 = 252.62 PPA			

REQUIRED PUBLIC AMENITIES

REQUIRED EWS UNITS	=	10% OF TOTAL UNITS (MAN+EWS) = 15X518/100 = 77.7 TO SAY 78 NOS.
PROPOSED EWS UNITS	=	94 NOS. OR 94X100/518 = 18.14%
REQUIRED SERVANT ROOMS	=	10% OF MAIN UNITS =10X424/100 = 42.4 TO SAY 43 NOS.
PROPOSED SERVANT ROOMS	=	50 NOS. OR 50X100/424 = 11.79%

POPULATION CALCULATION

MAIN UNITS	=	424 X 5 =2120
EWS	=	94 X 2 = 188
SERVANTS	=	50 X 2 = 100
TOTAL	=	2408

ORGANIZED OPEN SPACE Ie tot-lots REQUIRED = 5784.972 SQM. = 15% OF THE PLOT
ORGANIZED OPEN SPACE Ie tot-lots PROVIDED = 5788.361 SQM. = 15.008 % OF THE PLOT

ECS (CAR PARKING)PARKING

REQUIRED ECS (CAR PARKING) FOR MAIN UNITS = 1.5 ECS PER MAIN UNIT
= 424 X 1.5 = 636 ECS
PROPOSED ECS (CAR PARKING) FOR MAIN UNITS = 706 ECS

ECS (CAR PARKING) TO BE MADE AVAILABLE FOR EWS UNITS = 85% OF 636 CARS = 31.8 OR 32 ECS
PROPOSED ECS (CAR PARKING) FOR EWS UNITS = 32 ECS

ECS (CAR PARKING) CAPACITY ON SURFACE = 1239.780 SQM. (@23/SQM.)= 54 ECS
PROPOSED ECS (CAR PARKING) ON SURFACE = 56 ECS (32 CARS EWS +16 CARS SURFACE + 8 CARS HANDICAPPED)

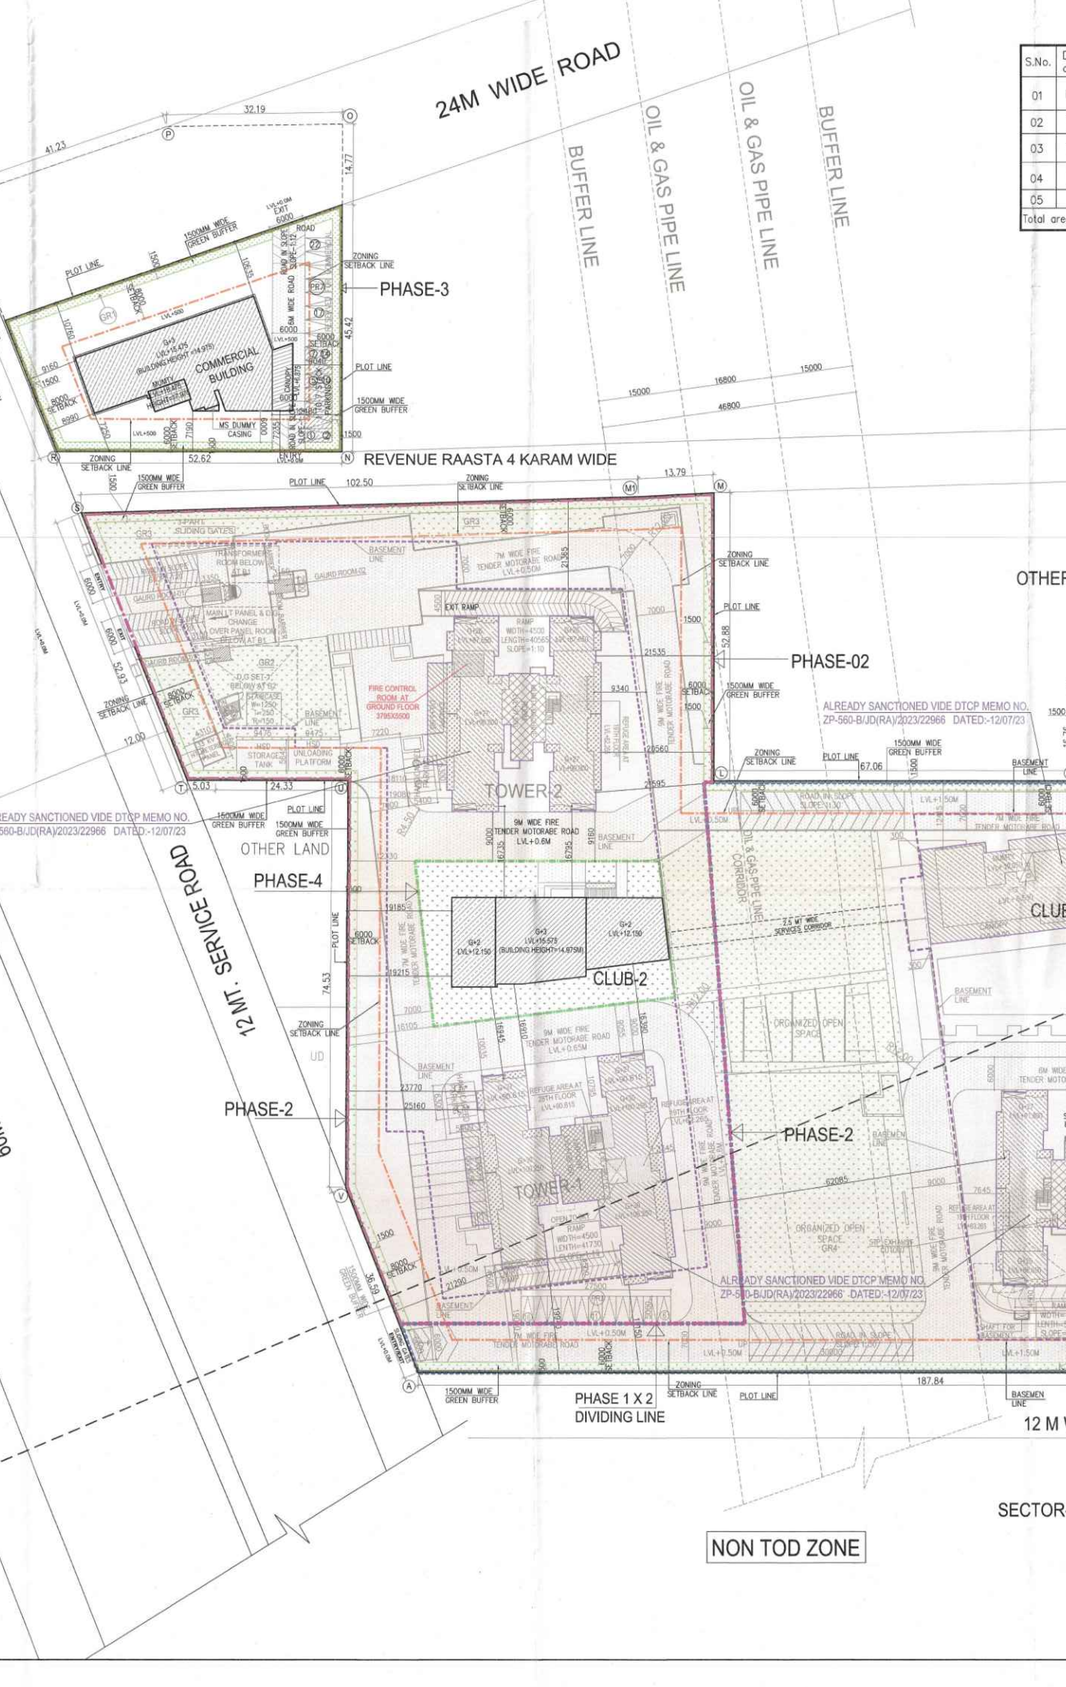

AREA STATEMENT

LICENCSED AREA OF SITE	=	9.53 ACRES	
AREA OF SITE AS PER ZONING	=	9.53 ACRES OR	38566.481 SQM.
PERMISSIBLE F.A.R.@ 175%	=	67491.342 SQM.	
PERMISSIBLE GREEN FAR @ 12%(GBC GOLD RATING)=	=	4627.977 SQM.	
TOTAL PERMISSIBLE F.A.R @187 (175+12)	=	72119.319 SQM.	
PROPOSED F.A.R.	=	71817.666 SQM. OR 71817.666X100 / 38566.481	=186.217 %
PERMISSIBLE GROUND COVERAGE @35%	=	13498.268 SQM.	
PROPOSED GROUND COVERAGE	=	4584.001 SQM. OR 4584.001X100 / 38566.481	=11.885%
PERMISSIBLE AREA OF CONVENIENT SHOPPING @ 0.50%	=	38566.481X0.5/100 = 192.832 sqm.	
PROPOSED AREA OF CONVENIENT SHOPPING	=	192.064 OR 192.064X100/38566.481 =	0.498%
PERMISSIBLE DENSITY = 100 TO 200 PPA			
PROPOSED DENSITY = 2408/9.53 = 252.62 PPA			

REQUIRED PUBLIC AMENITIES

REQUIRED EWS UNITS	=	10% OF TOTAL UNITS (MAN+EWS) = 15X518/100 = 77.7 TO SAY 78 NOS.
PROPOSED EWS UNITS	=	94 NOS. OR 94X100/518 = 18.14%
REQUIRED SERVANT ROOMS	=	10% OF MAIN UNITS =10X424/100 = 42.4 TO SAY 43 NOS.
PROPOSED SERVANT ROOMS	=	50 NOS. OR 50X100/424 = 11.79%

POPULATION CALCULATION

MAIN UNITS	=	424 X 5 =2120
EWS	=	94 X 2 = 188
SERVANTS	=	50 X 2 = 100
TOTAL	=	2408

ORGANIZED OPEN SPACE Ie tot-lots REQUIRED = 5784.972 SQM. = 15% OF THE PLOT
ORGANIZED OPEN SPACE Ie tot-lots PROVIDED = 5788.361 SQM. = 15.008 % OF THE PLOT

ECS (CAR PARKING)PARKING

REQUIRED ECS (CAR PARKING) FOR MAIN UNITS = 1.5 ECS PER MAIN UNIT
= 424 X 1.5 = 636 ECS
PROPOSED ECS (CAR PARKING) FOR MAIN UNITS = 706 ECS

ECS (CAR PARKING) TO BE MADE AVAILABLE FOR EWS UNITS = 85% OF 636 CARS = 31.8 OR 32 ECS
PROPOSED ECS (CAR PARKING) FOR EWS UNITS = 32 ECS

ECS (CAR PARKING) CAPACITY ON SURFACE = 1239.780 SQM. (@23/SQM.)= 54 ECS
PROPOSED ECS (CAR PARKING) ON SURFACE = 56 ECS (32 CARS EWS +16 CARS SURFACE + 8 CARS HANDICAPPED)

TOTAL PERMISSIBLE FAR (TOWARDS GROUND COVERAGE)

SL. NO.	FAR	RESIDENTIAL	COMMERCIAL	
1	100/189	38933.68	2346.59	sqm
2	NON TOD FAR	39633.25	233.883	sqm
3	ANY ADDITIONAL FAR ON SURRENDER OF ROAD AREA	4328.89	33.884	sqm
4	ANY OTHER PERMISSIBLE FAR	3098.622	0.00	sqm
	TOTAL	85994.442	2614.357	sqm
	GRAND TOTAL	88608.80		sqm

TOTAL PERMISSIBLE GROUND COVERAGE

SL. NO.			
1	TOD GROUND COVERAGE	9933.6405	sqm
2	NON TOD GROUND COVERAGE	7761.9181	sqm
	TOTAL	17695.7586	sqm

FAR(PERMISSIBLE, PROPOSED & BALANCE)(STATEMENT)

	PERMISSIBLE	PROPOSED	BALANCE	
RESIDENTIAL	81395.519	80933.512	372.006	SQM
COMMERCIAL	2372.265	2307.865	3.402	SQM

GROUND COVERAGE(PERMISSIBLE, PROPOSED & BALANCE)(STATEMENT)

	PERMISSIBLE	PROPOSED	BALANCE	
RESIDENTIAL & COMMERCIAL	17395.784	5389.376	13806.528	sqm

ALREAY SANCTIONED FAR AREA & GROUND COVERAGE STATEMENT

ALREADY SANCTIONED BUILDING PLANS FOR	AREA	
COMMERCIAL	192.064 SQM	(Already Sanctioned - RE: DTCP MEMO NO. ZP-560-BUDRA/ 2023/22966 DATED -12/07/23)
RESIDENTIAL	71825.602 SQM	
TOTAL FAR	71817.666 SQM	
GROUND COVERAGE (COMMERCIAL)	192.064 SQM	
GROUND COVERAGE (RESIDENTIAL)	4391.937 SQM	

TDR CERTIFICATES DETAILS

AS PER D.T.C.P. MEMO NO. TOWN-I(3)/CTP/12866/2024 DATED 28-04-2024		
S.NO.	TDR CERTIFICATE NO.	AREA IN SQM
1	308-393 (PART OF TDR CERTIFICATE NO. 1-470 OF 01 /2023 DATED 14.04.2023)	9300.8695

TOTAL OVER ALL TDR PERMISSIBLE / PURCHASED STATEMENT

PERMISSIBLE TDR FAR STATEMENT	
PERMISSIBLE ALL TDR FAR ON TOD LANDS (ALREADY) (65.90)	= 24584.424 sqm.
PROPORTIONATE TDR FAR PERMISSIBLE ON RESIDENTIAL @ 95% (R)	= 23355.380 sqm.
PROPORTIONATE TDR FAR PERMISSIBLE ON COMMERCIAL @ 5% (C)	= 1229.220 sqm.
PERMISSIBLE TDR FAR ON NON TOD LANDS (ALREADY) (65.90)	= 27730.920 sqm.
PROPORTIONATE TDR FAR PERMISSIBLE ON RESIDENTIAL @ 95.5% (R)	= 27582.328 sqm.
PROPORTIONATE TDR FAR PERMISSIBLE ON COMMERCIAL @ 0.5% (C)	= 138.605 sqm.
TOTAL PROPORTIONATE TDR FAR PERMISSIBLE OF RESIDENTIAL(R) (a+b)	= 52937.780 sqm.
TOTAL PROPORTIONATE TDR FAR PERMISSIBLE OF COMMERCIAL(C) (a+b)	= 1367.825 sqm.

OVER ALL TDR PERMISSIBLE / PURCHASED

SL. NO.		RESIDENTIAL		COMMERCIAL	
		PERMISSIBLE	PURCHASED	PERMISSIBLE	PURCHASED
1	TOD LAND	23355.383	1538.400	1229.231	0.00
2	NON TOD LAND	27582.328		138.605	0.00
3	TOTAL	52937.705	1538.400	1367.836	0.00

ALREADY SANCTIONED

PHASE-1

TYPES	FLOORS	NO. OF FLOORS	AREA IN SQM	TOTAL FAR/ FLOOR	TOTAL FAR ALL TOWERS	TOTAL BUILT-UP/ ONE FLOORS	TOTAL BUILT UP/ ALL FLOOR	TOTAL BUILTUP AREA/ ALL TOWERS	TOTAL GROUND COVERAGE OF ALL TOWERS	TOTAL NO. OF UNIT IN ALL TOWERS	TOTAL NO. OF SERVANT ROOM IN ALL TOWERS
TOWER – 3	GROUND FLOOR	1	380.980	380.980	14878.377	380.980	380.980	14878.377	14878.377	22	-
	TYPICAL(3RD TO 18TH & 20TH TO 39TH) FLOOR	37	372.357	13482.14		698.977	13879.545				
	19TH FLOOR	1	646.672	646.672		676.312	676.312				
	2(2ND) FLOOR	1	380.312	380.311		717.857	717.857				
	2(3RD) & 20TH FLOOR	2	588.995	1178.79		818.135	1339.370				
	1ST FLOOR	1	556.895	556.895		936.035	936.035				
TOWER – 4	MUMTY/MACHINE ROOM	1	-	-	-	113.084	113.084	16663.443	1667.651	107	-
	GROUND FLOOR	1	459.665	459.665	15038.839	580.893	580.893				
	1ST TO 18TH, 20TH TO 35TH FLOOR	24	562.178	13482.272		598.550	14135.272				
	19TH FLOOR	1	539.780	539.780		556.184	556.184				
	36TH FLOOR	1	578.402	578.402		604.777	604.777				
	37TH FLOOR	1	476.791	476.791		506.186	506.186				
	MUMTY/MACHINE ROOM	1	-	-		109.371	109.371				
CLUB	GROUND FLOOR	1	412.556	412.556	412.556	412.556	412.556	3672.752	3227.467	-	-
	MUMTY FLOOR	1	-	-		61.205	61.205				
EWS	GROUND FLOOR	1	69.128	69.128	2459.597	432.117	432.117	2851.726	432.117	94	-
	1ST TO 4TH FLOOR	4	348.397	2074.388		370.206	2221.240				
	5TH FLOOR	1	267.090	267.090		291.570	291.570				
	MUMTY/MACHINE ROOM	1	-	-	-	106.629	106.629				
CLUB(UNDER TOWER-4&5)	GROUND FLOOR	1	239.947	239.947	333.947	-	-	-	-	-	-
SURFACE STAIRCASE	-	-	-	-	-	37.116	37.116	37.116	37.116	-	-
GUARD ROOM	-	-	34.372	34.372	34.372	34.372	34.372	34.372	34.372	-	-
BASEMENT -01	-	-	-	-	-	-	1070.95	9034.004	9034.004	-	-
TOTAL	-	-	-	-	35011.691	-	-	47676.466	27133.757	395	22

PHASE-2

TYPES	FLOORS	NO. OF FLOORS	AREA IN SQM	TOTAL FAR/ FLOOR	TOTAL FAR ALL TOWERS	TOTAL BUILT-UP/ ONE FLOORS	TOTAL BUILT UP/ ALL FLOOR	TOTAL BUILTUP AREA/ ALL TOWERS	TOTAL GROUND COVERAGE OF ALL TOWERS	TOTAL NO. OF UNIT IN ALL TOWERS	TOTAL NO. OF SERVANT ROOM IN ALL TOWERS
TOWER – 1	GROUND FLOOR	1	504.795	504.795	29440.374	903.557	903.557	21701.288	903.557	116	28
	TYPICAL(1ST TO 18TH & 20TH TO 39TH) FLOOR	36	611.202	16782.921		698.036	17400.990				
	19TH FLOOR	1	648.462	648.462		675.295	675.295				
	2(2ND) FLOOR	1	690.332	690.332		717.125	717.125				
	2(3RD) & 20TH FLOOR	2	564.555	1129.109		591.165	1182.330				
	1ST FLOOR	1	556.895	556.895		936.035	936.035				
	37TH FLOOR	1	598.481	598.481		625.260	625.260				
	MUMTY/MACHINE ROOM	1	-	-	-	113.084	113.084				
TOWER – 2	GROUND FLOOR	1	601.393	601.393	15008.547	780.005	780.005	16663.443	766.893	107	-
	1ST TO 18TH, 20TH TO 35TH FLOOR	24	562.178	13482.272		598.550	14135.272				
	19TH FLOOR	1	539.780	539.780		556.184	556.184				
	36TH FLOOR	1	578.402	578.402		604.777	604.777				
	37TH FLOOR	1	476.791	476.791		506.186	506.186				
	MUMTY/MACHINE ROOM	1	-	-		109.371	109.371				
BASEMENT -01	-	-	-	-	-	-	7539.484	7539.484	-	-	-
BASEMENT -02	-	-	-	-	-	-	7376.801	7376.801	-	-	-
TOTAL	-	-	-	-	30013.921	-	-	53281.077	1669.338	223	28

PHASE-3

TYPES	FLOORS	NO. OF FLOORS	AREA IN SQM	TOTAL FAR/ FLOOR	TOTAL FAR ALL TOWERS	TOTAL BUILT-UP/ ONE FLOORS	TOTAL BUILT UP/ ALL FLOOR	TOTAL BUILTUP AREA/ ALL TOWERS	TOTAL GROUND COVERAGE OF ALL TOWERS	TOTAL NO. OF UNIT IN ALL TOWERS	TOTAL NO. OF SERVANT ROOM IN ALL TOWERS
CONVENIENT SHOPPING	GROUND FLOOR	1	192.064	192.064	192.064	192.064	192.064	192.064	192.064	-	-
TOTAL	-	-	-	-	192.064	-	-	192.064	192.064	-	-

	-	-	-	-	35011.691			47676.466	27133.757	396	22
	-	-	-	-	30013.921	-	-	53281.077	1669.338	223	28
	-	-	-	-	192.064	-	-	192.064	192.064	-	-
GRAND TOTAL					71317.866			101143.567	48864.001	619	50

PROPOSED AREA STATEMENT

COMMERCIAL DEVELOPMENT STATEMENT

PHASE-3

	1	2	3	4	5	6	7	8	9	10	11	12	13	14
	TYPES	FLOORS	NO. OF FLOORS	AREA IN SQM	TOTAL FAR/ FLOOR	TOTAL F.A.R/ ALL TOWERS (SQM)	TOTAL BUILT-UP/ ONE FLOORS	TOTAL BUILT-UP/ ALL FLOOR (SQM)	TOTAL BUILT-UP AREA/ ALL TOWERS	TOTAL GROUND COVERAGE OF ALL TOWERS	NON FAR AREA (PER FLOOR)	TOTAL NON FAR AREA OF TOWER (SQM)	TOTAL NO. OF UNIT IN ALL TOWERS	TOTAL NO. OF SERVANT ROOM IN ALL TOWERS
PHASE-3(Partial)	GROUND FLOOR	1	469.695	469.695	1721.744	624.479	-	624.479	1067.479	634.475	124.810	124.810	-	-
	COMMERCIAL BUILDING	1ST FLOOR	1	373.857	373.857		394.895	394.895			20.866	20.866	-	-
		2ND FLOOR	1	473.359	473.359		494.367	494.367			20.866	20.866	-	-
		3RD FLOOR	1	374.622	374.622		395.623	395.623			20.866	20.866	-	-
		MUMTY/MACHINE ROOM	1	-	-	-	87.821	87.821			87.821	87.821	-	-
PHASE-4(Proposed)	CLUB (COMMERCIAL COMPONENT)	2ND FLOOR	1	369.415	369.415	546.255	436.949	436.949	676.899	-	61.533	61.533	-	-
		3RD FLOOR	1	176.894	176.894		238.961	238.961			63.267	63.268	-	-
	TOTAL					2267.843	-	-	2674.377	634.475	-	406.335	-	-

RESIDENTIAL DEVELOPMENT STATEMENT

PHASE-4

	1	2	3	4	5	6	7	8	9	10	11	12	13	14
	TYPES	FLOORS	NO. OF FLOORS	AREA IN SQM	TOTAL FAR/ FLOOR	TOTAL F.A.R/ ALL TOWERS (SQM)	TOTAL BUILT-UP/ ONE FLOORS	TOTAL BUILT-UP/ ALL FLOOR (SQM)	TOTAL BUILT-UP AREA/ ALL TOWERS	TOTAL GROUND COVERAGE OF ALL TOWERS	NON FAR AREA (PER FLOOR)	TOTAL NON FAR AREA OF TOWER (SQM)	TOTAL NO. OF UNIT IN ALL TOWERS	TOTAL NO. OF SERVANT ROOM IN ALL TOWERS
PHASE-4(Proposed)	GROUND FLOOR	1	444.439	444.439	10643.954	552.474	-	552.474	11546.838	592.474	148.067	148.067	101	3
	TOWER – 5	TYPICAL(1ST TO 18TH & 20TH TO 35TH) FLOOR	34	409.954	9815.136		434.440	10420.775			25.485	611.640		
		19TH FLOOR (REFUGE)	1	381.409	381.409		435.907	435.907			54.468	54.468		
		MUMTY/MACHINE ROOM	1	-	-		111.001	111.001			111.001	111.001		
	NURSERY SCHOOL	GROUND FLOOR	1	-	-	-	248.485	248.485	339.220	373.326	248.485	248.485	-	-
		1ST FLOOR	1	-	-	-	90.735	90.735			90.735	90.735	-	-
	BASEMENT -01	-	-	-	-	-	2743.904	2743.904	2743.904	-	2743.904	2743.904	-	-
	BASEMENT -02	-	-	-	-	-	2744.857	2744.857	2744.857	-	2744.857	2744.857	-	-
	CLUB-2(COMMUNITY BUILDING)	GROUND FLOOR	1	545.599	545.599	765.555	708.164	708.164	975.994	708.164	162.365	902.565	0	0
		1ST FLOOR	1	292.657	292.657		267.830	267.830			66.873	66.873		
	TOTAL					11387.51	-	-	18370.813	1572.964	-	6983.303	101	3
TOTAL OF RESIDENTIAL BUILDING						11387.510			18370.813	1572.964	-	6983.303	101	3
GRAND TOTAL OF GROUND COVERAGE (RESIDENTIAL & COMMERCIAL)						-	-	-	21045.190	2107.439	-	7389.638	-	-

ECS CALCULATION (RESIDENTIAL)

REQUIRED ECS (CAR PARKING) FOR MAIN UNITS = 1.5 ECS PER MAIN UNIT (ALREADY SNCTONED)
= 424(ALREADY SANCTIONED--PHASE-1 & 2) + 101 [PROPOSED--PHASE-4 (TOD)] = 525 UNITS
= 424X1.5 + 101X0.5
= 636+50.5 = 686.5 SAY 687 ECS

TOTAL PROPOSED ECS (CAR PARKING) FOR MAIN UNITS = 706 (ALREADY SANCTIONED)+238 = 944 CARS

ECS CALCULATION BASEMENTS- PHASE 4						
BASEMENT-1 (PHASE-4) STACK PARKING	=	58	X	2	=	116
BASEMENT-2 (PHASE-4) STACK PARKING	=	60	X	2	=	120
TOTAL					=	236
ECS CALCULATION SURFACE (PHASE-4)						
DISABLED PARKING(TOWER-5)	=	2	X	1	=	2
GRAND TOTAL					=	238

ECS CALCULATION (COMMERCIAL-PHASE 3)

REQUIRED ECS (CAR PARKING) FOR RETAIL ON CARPET AREA @ 1 ECS/50 SQM. = 464.703 (GROUND + 1ST FLOOR). = 9.294 OR SAY 9 ECS.
50
REQUIRED ECS (CAR PARKING) FOR OFFICE ON FAR AREA @ 1 ECS/75 SQM. = 946.736 (2ND + 3RD FLOOR) = 12.623 OR SAY 13 ECS.
75
TOTAL REQUIRED ECS (CAR PARKING) = 9+13 = 22 ECS
ECS (CAR PARKING) PROVIDED = 22 CARS

ECS CALCULATION COMMERCIAL BLOCK						
STACK PARKING	=	7	X	2	=	14
NORMAL ABOVE	=	8	X	1	=	8
TOTAL					=	22

ECS CALCULATION (EWS)

ECS (CAR PARKING) TO BE MADE AVAILABLE FOR EWS UNITS = 85% OF 687 CARS = 34.35 OR 34 ECS
PROPOSED ECS (CAR PARKING) FOR EWS UNITS = 32 CARS(ALREADY SANCTIONED)+2 CARS(PROPOSED)
= 34 CARS

ECS CALCULATION EWS							
STACK PARKING	=	7	X	2	=	14	ALREADY SANCTIONED VIDE DTCP MEMO NO. ZP-560-BUDRA/2023/22966 DATED-12/07/23
NORMAL PARKING	=	7	X	1	=	7	
COLT PARKING	=	15	X	1	=	15	
NORMAL PARKING	=	2	X	1	=	2	PROPOSED
TOTAL					=	34	

ECS CALCULATION (SURFACE)

ECS (CAR PARKING) CAPACITY ON SURFACE = 1239.780 SQM(ALREADY SANCTIONED)+608.620 (PROPOSES)
= 1848.4 @/23 = 80 ECS
PROPOSED ECS (CAR PARKING) ON SURFACE = 57 CARS

ECS CALCULATION (SURFACE)		
BUILDING	ALREADY SANCTIONED VIDE DTCP MEMO NO. ZP-560-BUDRA/ 2023/22966 DATED -12/07/23	PROPOSED
EWS	16	2
RESIDENTIAL	16	--
DISABLED	8	2
COMMERCIAL	--	15
TOTAL	38	19
GRAND TOTAL (38 + 19)		57

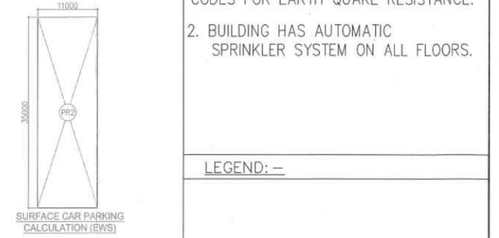

SURFACE CAR PARKING AREA CALCULATION

GROUP- A

PS1	=	1	X	25.000	X	8.500	=	237.500 SQM
PS2	=	1	X	11.000	X	35.000	=	385.000 SQM
PS3	=	1	X	27.500	X	13.000	=	330.000 SQM
PS4	=	1	X	11.450	X	8.500	=	267.280 SQM
						TOTAL	=	1219.780 SQM
TOTAL SURFACE CAR PARKING AREA					=	GROUP-A		1219.780 SQM
						GROUP-B		0.000 SQM
NO OF CAR ACHIEVABLE					=	1219.780	/	23
						54		CARS

SURFACE/STAIRCASE AREA CALCULATION

GROUP- A

ST1	=	1	X	3.150	X	6.280	=	19.782 SQM
ST2	=	0.5	X	4.350+3.100	X	4.650	=	17.333 SQM
						TOTAL	=	37.116 SQM

SURFACE CAR PARKING AREA CALCULATION (PHASE-5 & PHASE-4)

GROUP- A

PS5	=	1	X	11.400	X	6.300	=	71.820 SQM
PS6	=	1	X	11.400	X	6.300	=	71.820 SQM
PS7	=	1	X	11.000	X	5.000	=	55.000 SQM
PS8	=	1	X	11.000	X	5.000	=	55.000 SQM
						TOTAL	=	811.540 SQM
TOTAL SURFACE CAR PARKING AREA					=	GROUP- A		811.540 SQM
NO OF CAR ACHIEVABLE					=	811.540	/	25
					=	32	EOS	

Note :-

1. BUILDING WILL BE DESIGNED (STRUCTURES) AS PER RELEVENT IS CODES FOR EARTH QUAKE RESISTANCE.
2. BUILDING HAS AUTOMATIC SPRINKLER SYSTEM ON ALL FLOORS.

LEGEND:-

PROJECT:-

REVISED (1st Revision) GROUP HOUSING ON SITE MEASURING 9.53 ACRES IN RESIDENTIAL PLOTTED COLONY MEASURING 177.86 ACRES(LICENSE NO. 10 OF 2009 DATED DT.21.05.2009,LICENSE NO. 113 OF 2011 DATED 22.12.2011 & LICENSE NO. 117 OF 2021 DATED 23.08